CONTRACT NO. 76A34

F.A.P. RTE.	SECTION	COUNTY	TOTAL SHEETS	SHEET NO.
609	•••	ST. CLAIR	350	250
STA. 138+00.00		TO STA. 138+00.00		
FED. ROAD DIST. NO.	ILLINOIS	FED. AID PROJECT		

••• TGRS-3, 76-2BR-2I

FINAL SURVEY
NOTE BOOK
NO.
SURVEYED
PLOTTED
PLOT DATE
AREAS
AREAS CHECKED
BY
DATE

ORIGINAL SURVEY
NOTE BOOK
NO.
SURVEYED
PLOTTED
PLOT DATE
AREAS
AREAS CHECKED
BY
DATE

PLOT DATE = 8/1/2008 4:29:51 PM
FILE NAME = j:\02276\DRWING\SVSSHT163A_V8.dgn
PLOT SCALE = 5.0000 ' / IN.
MODEL = Default
OPERATOR = marks

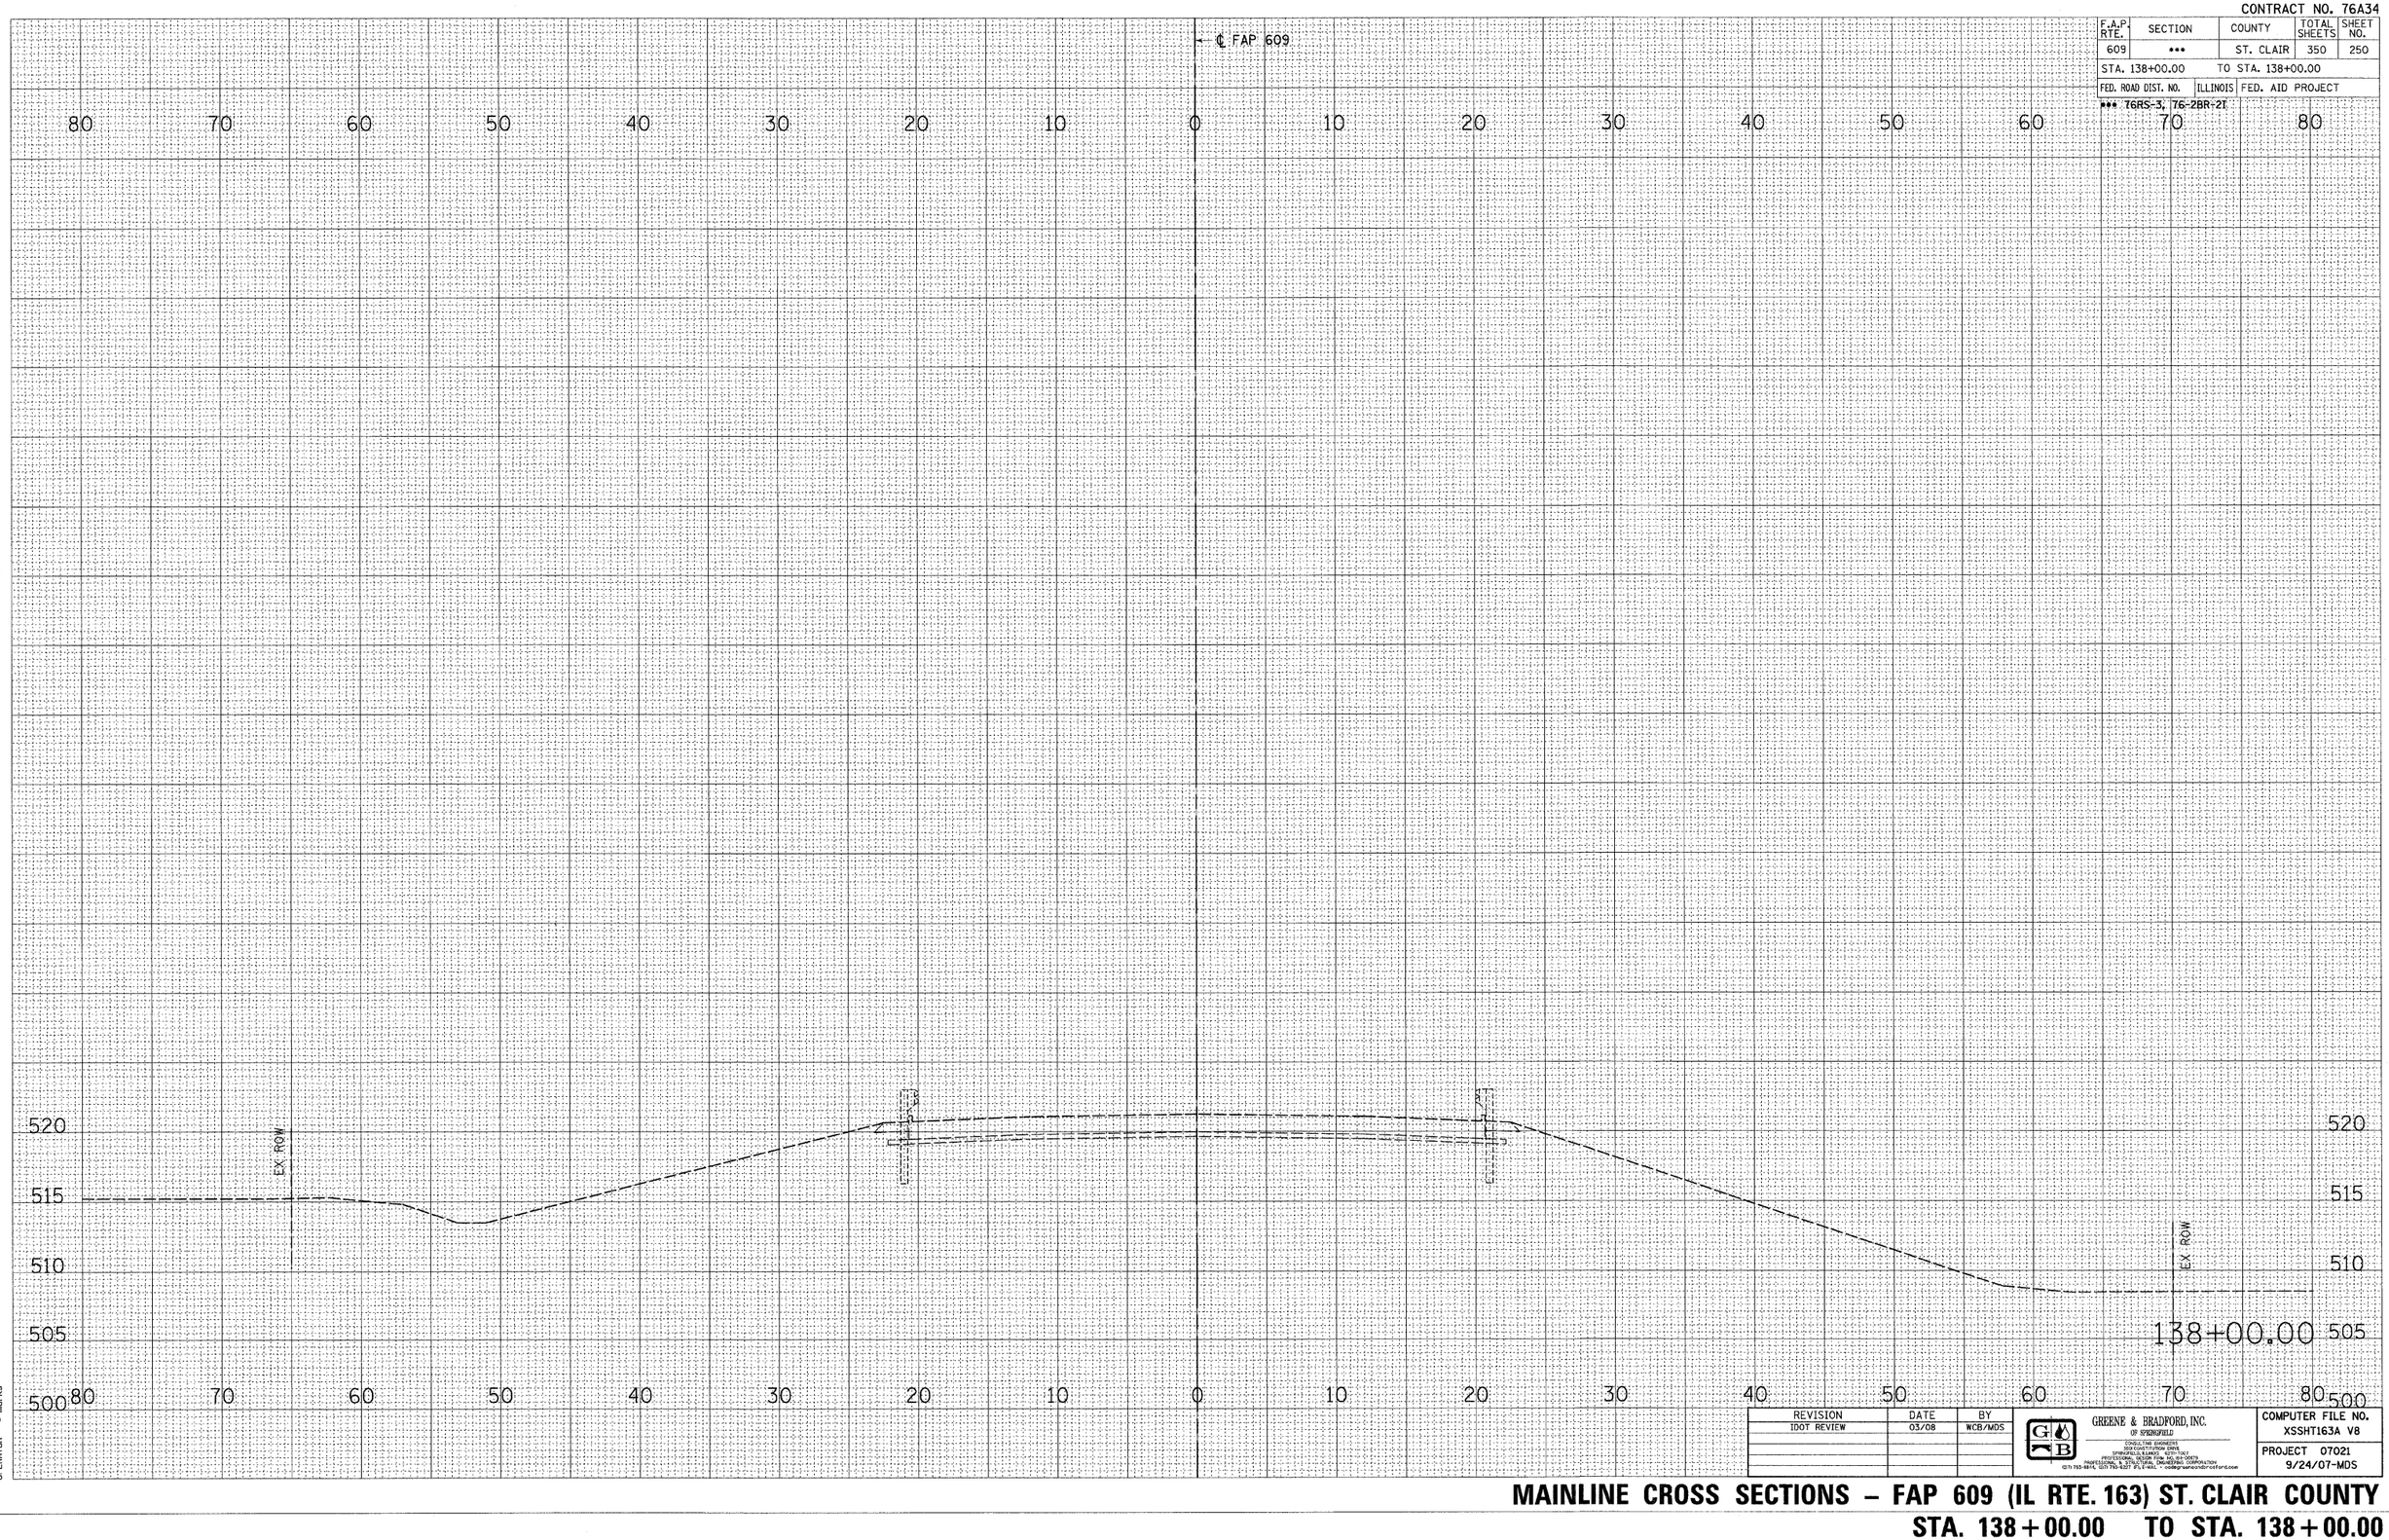

REVISION	DATE	BY
IDOT REVIEW	03/08	WCB/MDS

GREENE & BRADFORD, INC.
OF SPRINGFIELD
CONSULTING ENGINEERS
1504 CONSTITUTION DRIVE
SPRINGFIELD, ILLINOIS 62703-4201
PROFESSIONAL & STRUCTURAL ENGINEERING CORPORATION
(217) 753-6614, (217) 793-5077 FAX E-MAIL = codegreenesd@stratford.com

COMPUTER FILE NO.
XSSHT163A V8

PROJECT 07021
9/24/07-MDS

MAINLINE CROSS SECTIONS – FAP 609 (IL RTE. 163) ST. CLAIR COUNTY

STA. 138+00.00 TO STA. 138+00.00