CONTRACT NO. 76A34

F.A.P RTE.	SECTION	COUNTY	TOTAL SHEETS	SHEET NO.
609	•••	ST. CLAIR	350	265
STA. 87+50.00		TO STA. 88+50.00		
FED. ROAD DIST. NO.	ILLINOIS	FED. AID PROJECT		
*** 76RS-3, 76-2BR-2!				

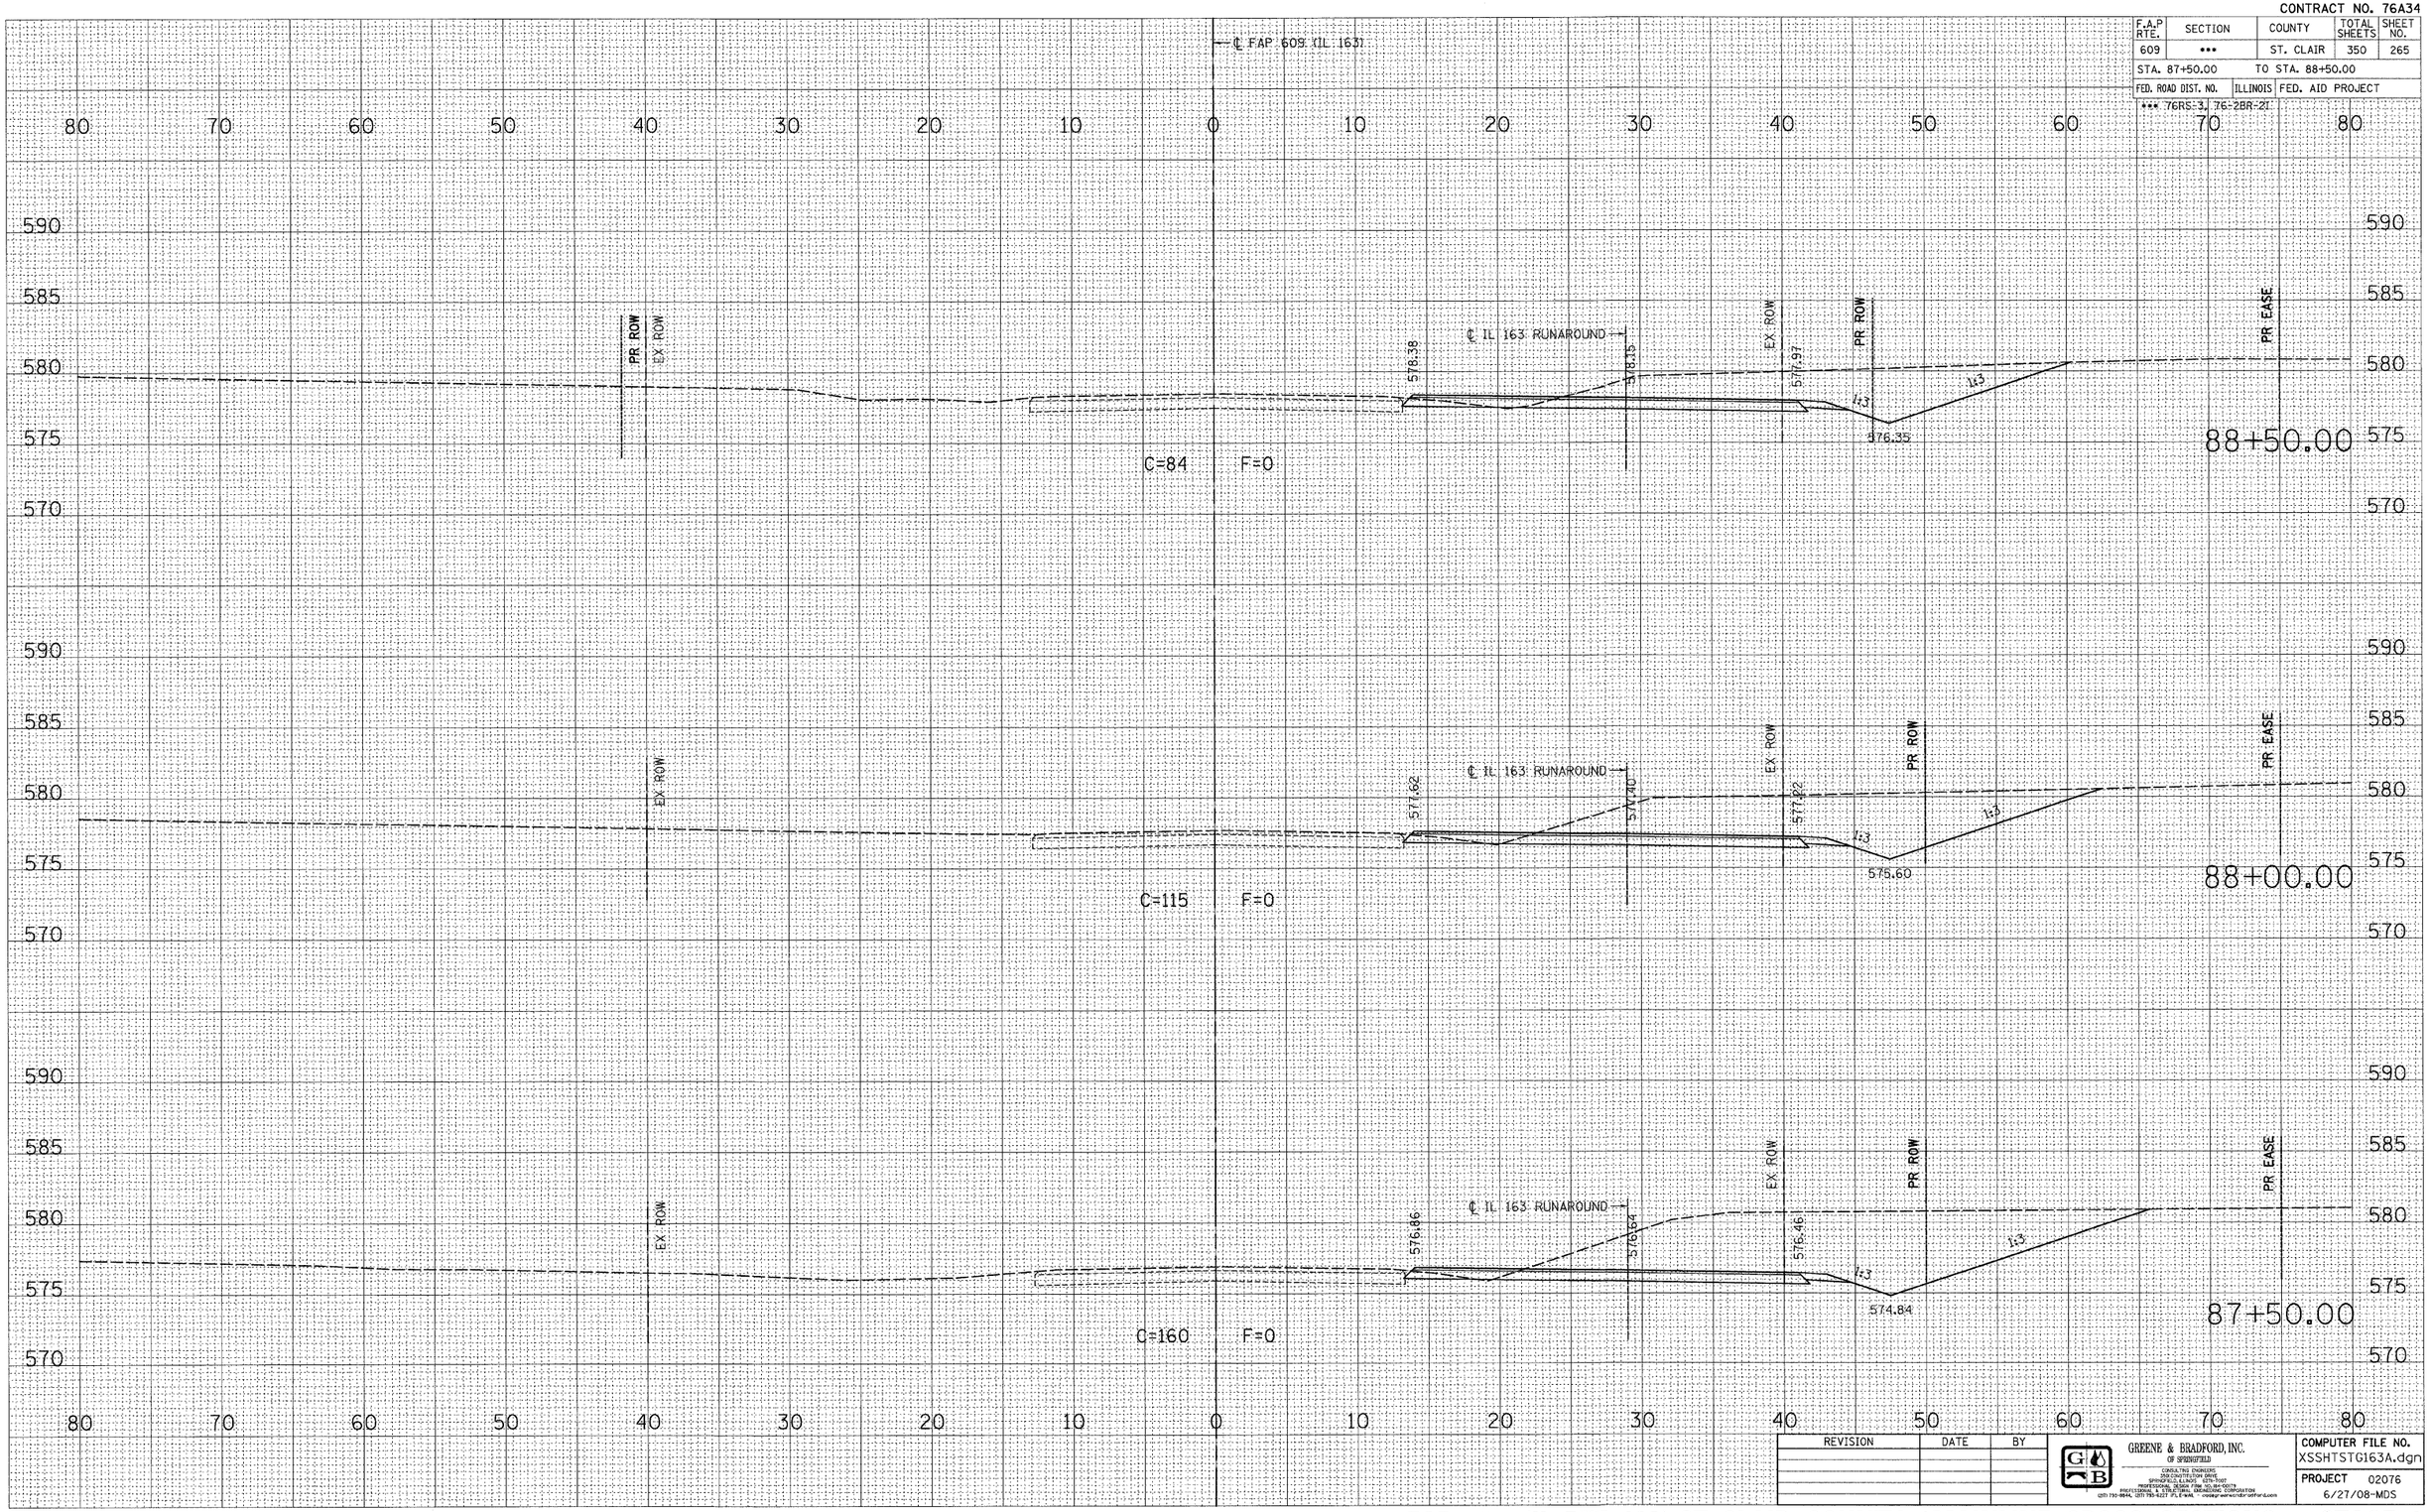

REVISION	DATE	BY

GREENE & BRADFORD, INC.
OF SPRINGFIELD
CONSULTING ENGINEERS
2700 S. 6th STREET ROAD
SPRINGFIELD, ILLINOIS 62703-5147
PROFESSIONAL DESIGN FIRM NO. 184-000179
SPECIFICATIONS AVAILABLE FROM CORPORATION
(217) 793-9844, (217) 793-9277 (FAX) e-mail: gbmail@gbfirm.com

COMPUTER FILE NO. XSSHTSTG163A.dgn
PROJECT 02076
6/27/08-MDS

FAP 609 (IL RTE. 163) ST. CLAIR COUNTY / MAINLINE CROSS SECTIONS – STAGE 1

STA. 87+50.00 TO STA. 88+50.00

ORIGINAL SURVEY — NOTE BOOK — NO. — BY — DATE
SURVEYED — PLOTTED — TOPSOIL — AREAS — AREAS CHECKED

FINAL SURVEY — NOTE BOOK — NO. — BY — DATE
SURVEYED — PLOTTED — TOPSOIL — AREAS — AREAS CHECKED

PLOT DATE = 8/1/2008 4:51:50 PM
FILE NAME = J:\02076\DRAWINGS\XSSHTSTG163A.dgn
PLOT SCALE = 5.0000 ' / IN.
PLOT SCALE = 1.0000 Inches / Inch
OPERATOR = mwhite