CONTRACT NO. 76A34

F.A.P RTE.	SECTION	COUNTY	TOTAL SHEETS	SHEET NO.
609	***	ST. CLAIR	350	267

STA. 90+50.00 TO STA. 91+00.00

FED. ROAD DIST. NO. | ILLINOIS | FED. AID PROJECT

*** 76RS-3, 76-2BR-21

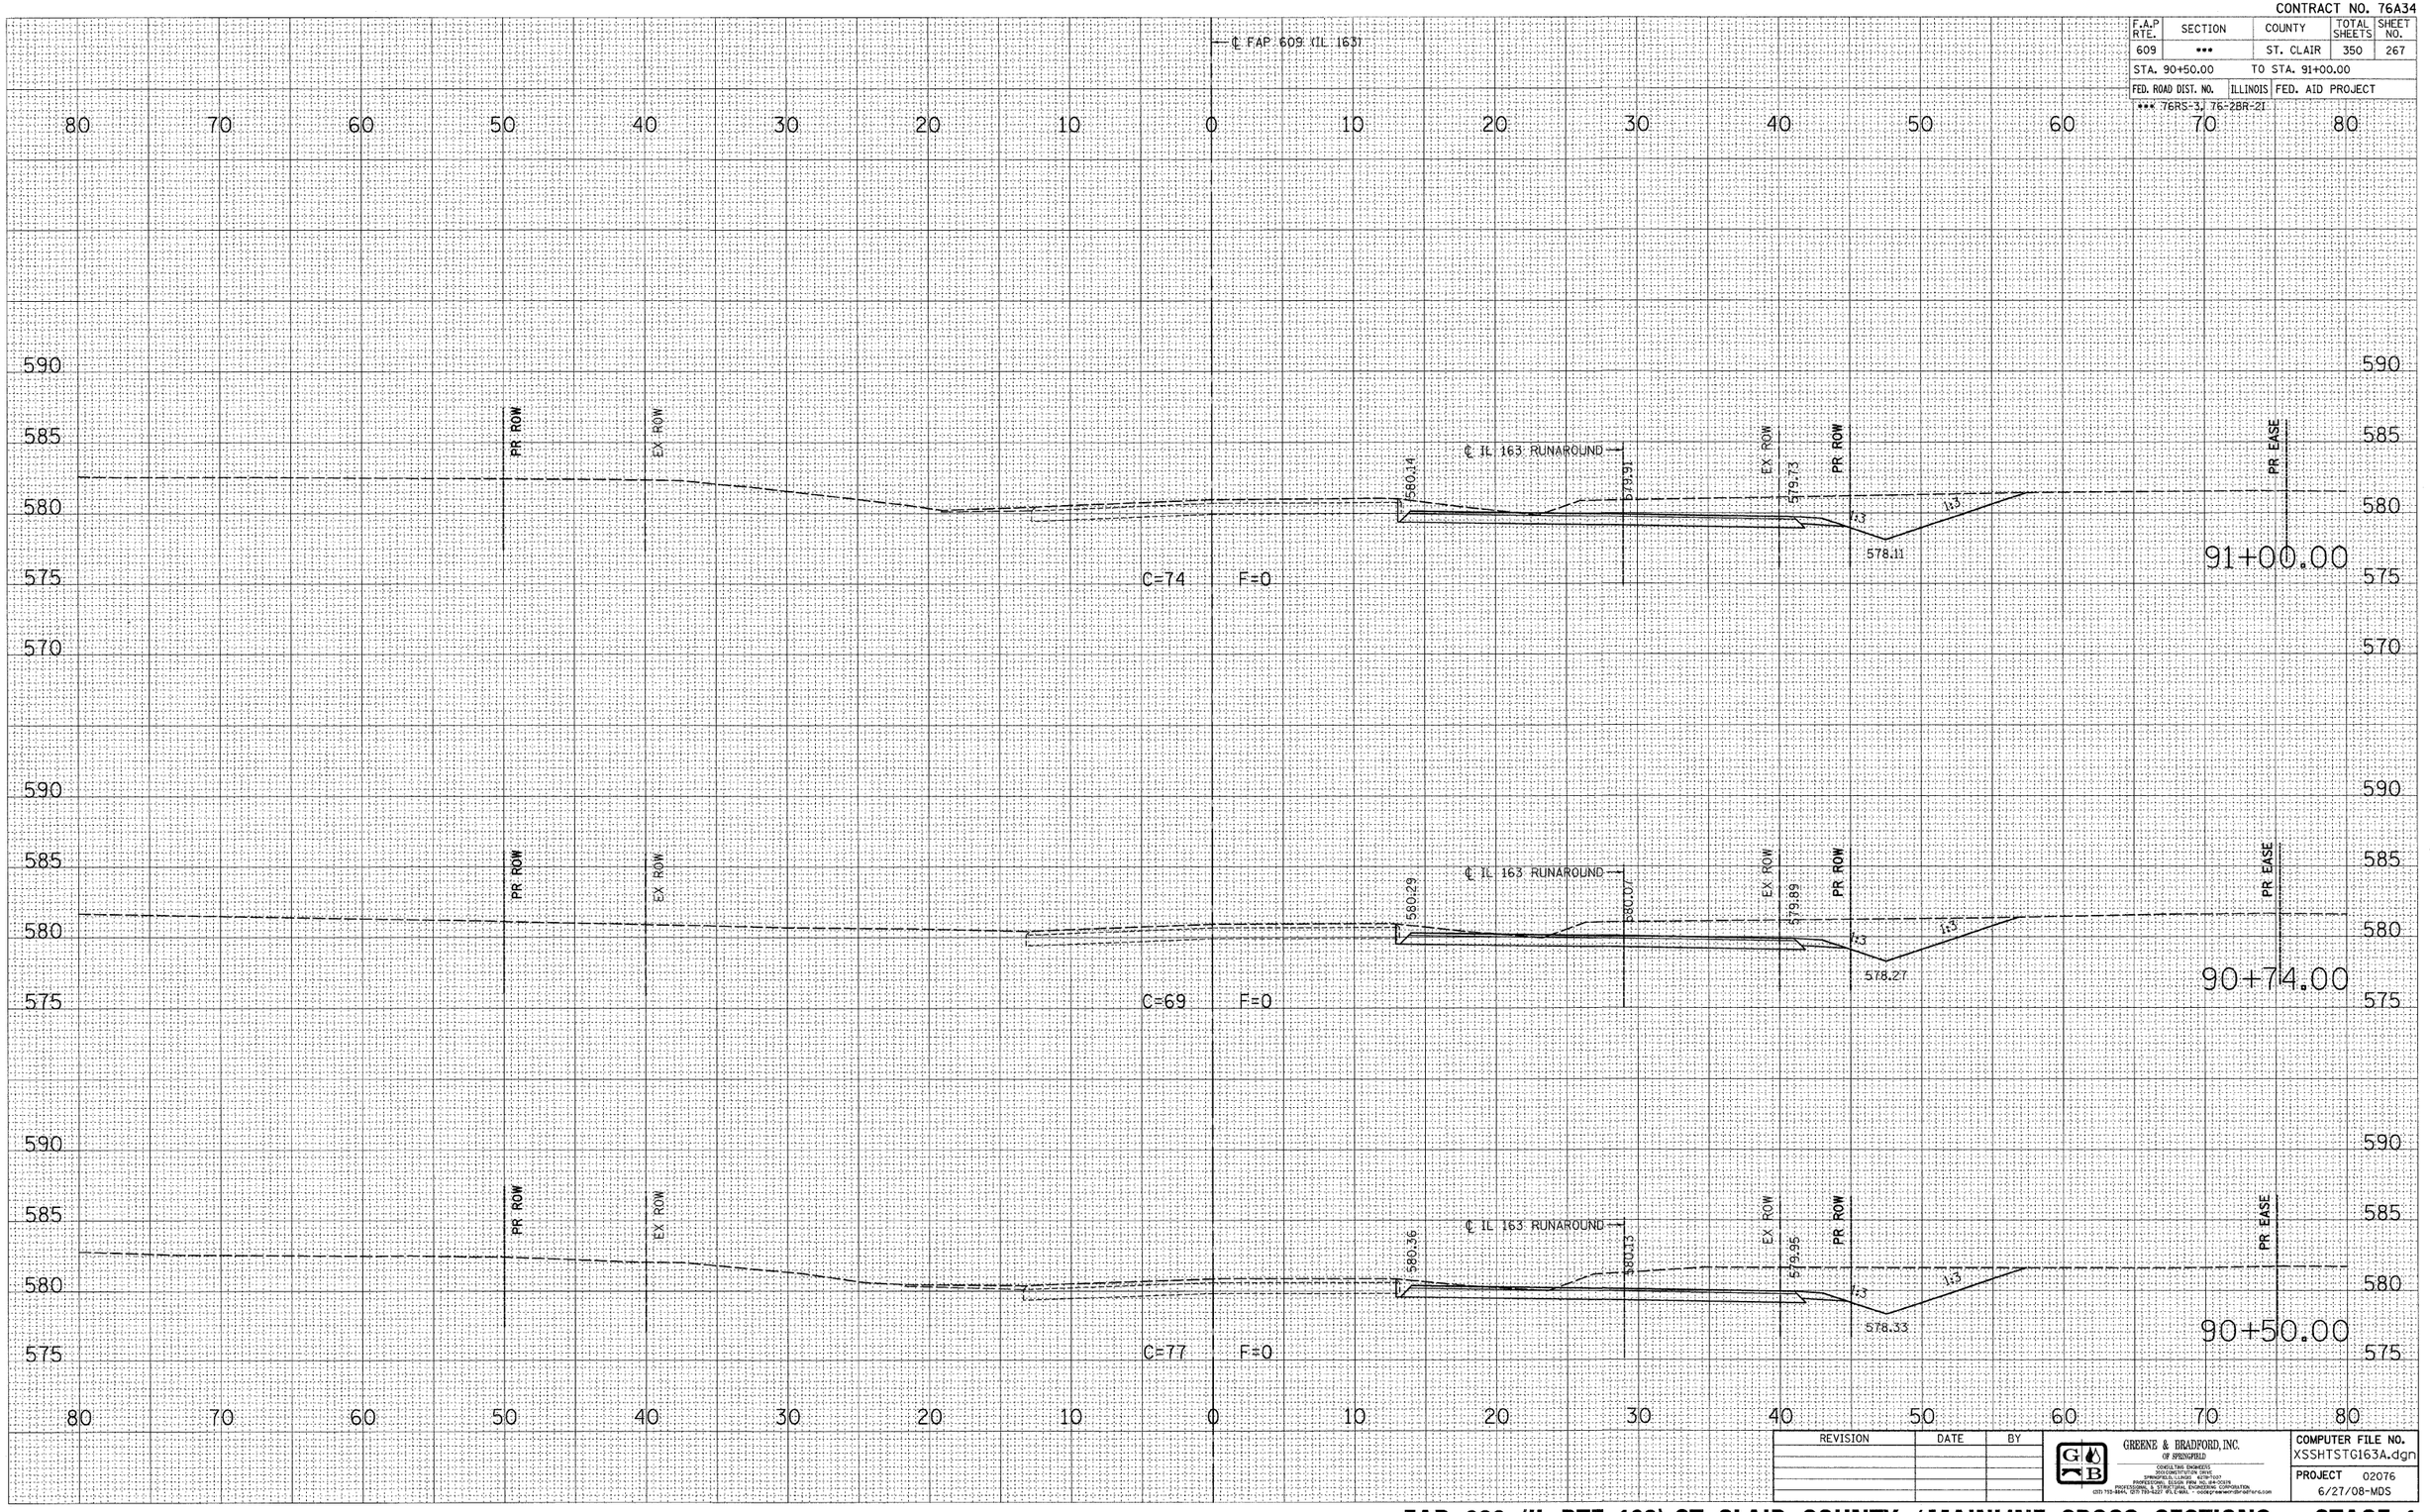

REVISION	DATE	BY

GREENE & BRADFORD, INC.
OF SPRINGFIELD
CONSULTING ENGINEERS
3600 CONSTITUTION DRIVE
SPRINGFIELD, ILLINOIS 62707-1007
PROFESSIONAL DESIGN FIRM NO. 184-00379
PROFESSIONAL & STRUCTURAL ENGINEERING CORPORATION
(217) 793-3844, (217) 793-9227 (FILE MAIL) - oddegreenerdbradford.com

COMPUTER FILE NO.
XSSHTSTG163A.dgn

PROJECT 02076
6/27/08-MDS

FINAL SURVEY
NOTE BOOK NO.
SURVEYED
PLOTTED
TEMPLATE
AREAS
AREAS CHECKED
BY
DATE

ORIGINAL SURVEY
NOTE BOOK NO.
SURVEYED
PLOTTED
TEMPLATE
AREAS
AREAS CHECKED
BY
DATE

PLOT DATE = 8/1/2008 4:51:51 PM
FILE NAME = J:\02076\DRAWINGS\XSSHTSTG163A.dgn
PLOT SCALE = 5.0000 ' / IN.
MODEL = Default
OPERATOR = marks

FAP 609 (IL RTE. 163) ST. CLAIR COUNTY / MAINLINE CROSS SECTIONS – STAGE 1

STA. 90+50.00 TO STA. 91+00.00