CONTRACT NO. 76A34

| F.A.P RTE. | SECTION | COUNTY | TOTAL SHEETS | SHEET NO. |
|---|---|---|---|---|
| 609 | ••• | ST. CLAIR | 350 | 269 |
| STA. 93+00.00 | | TO STA. 93+50.00 | | |
| FED. ROAD DIST. NO. | ILLINOIS | FED. AID PROJECT | | |
| ••• 76RS-3, 76-2BR-21 | | | | |

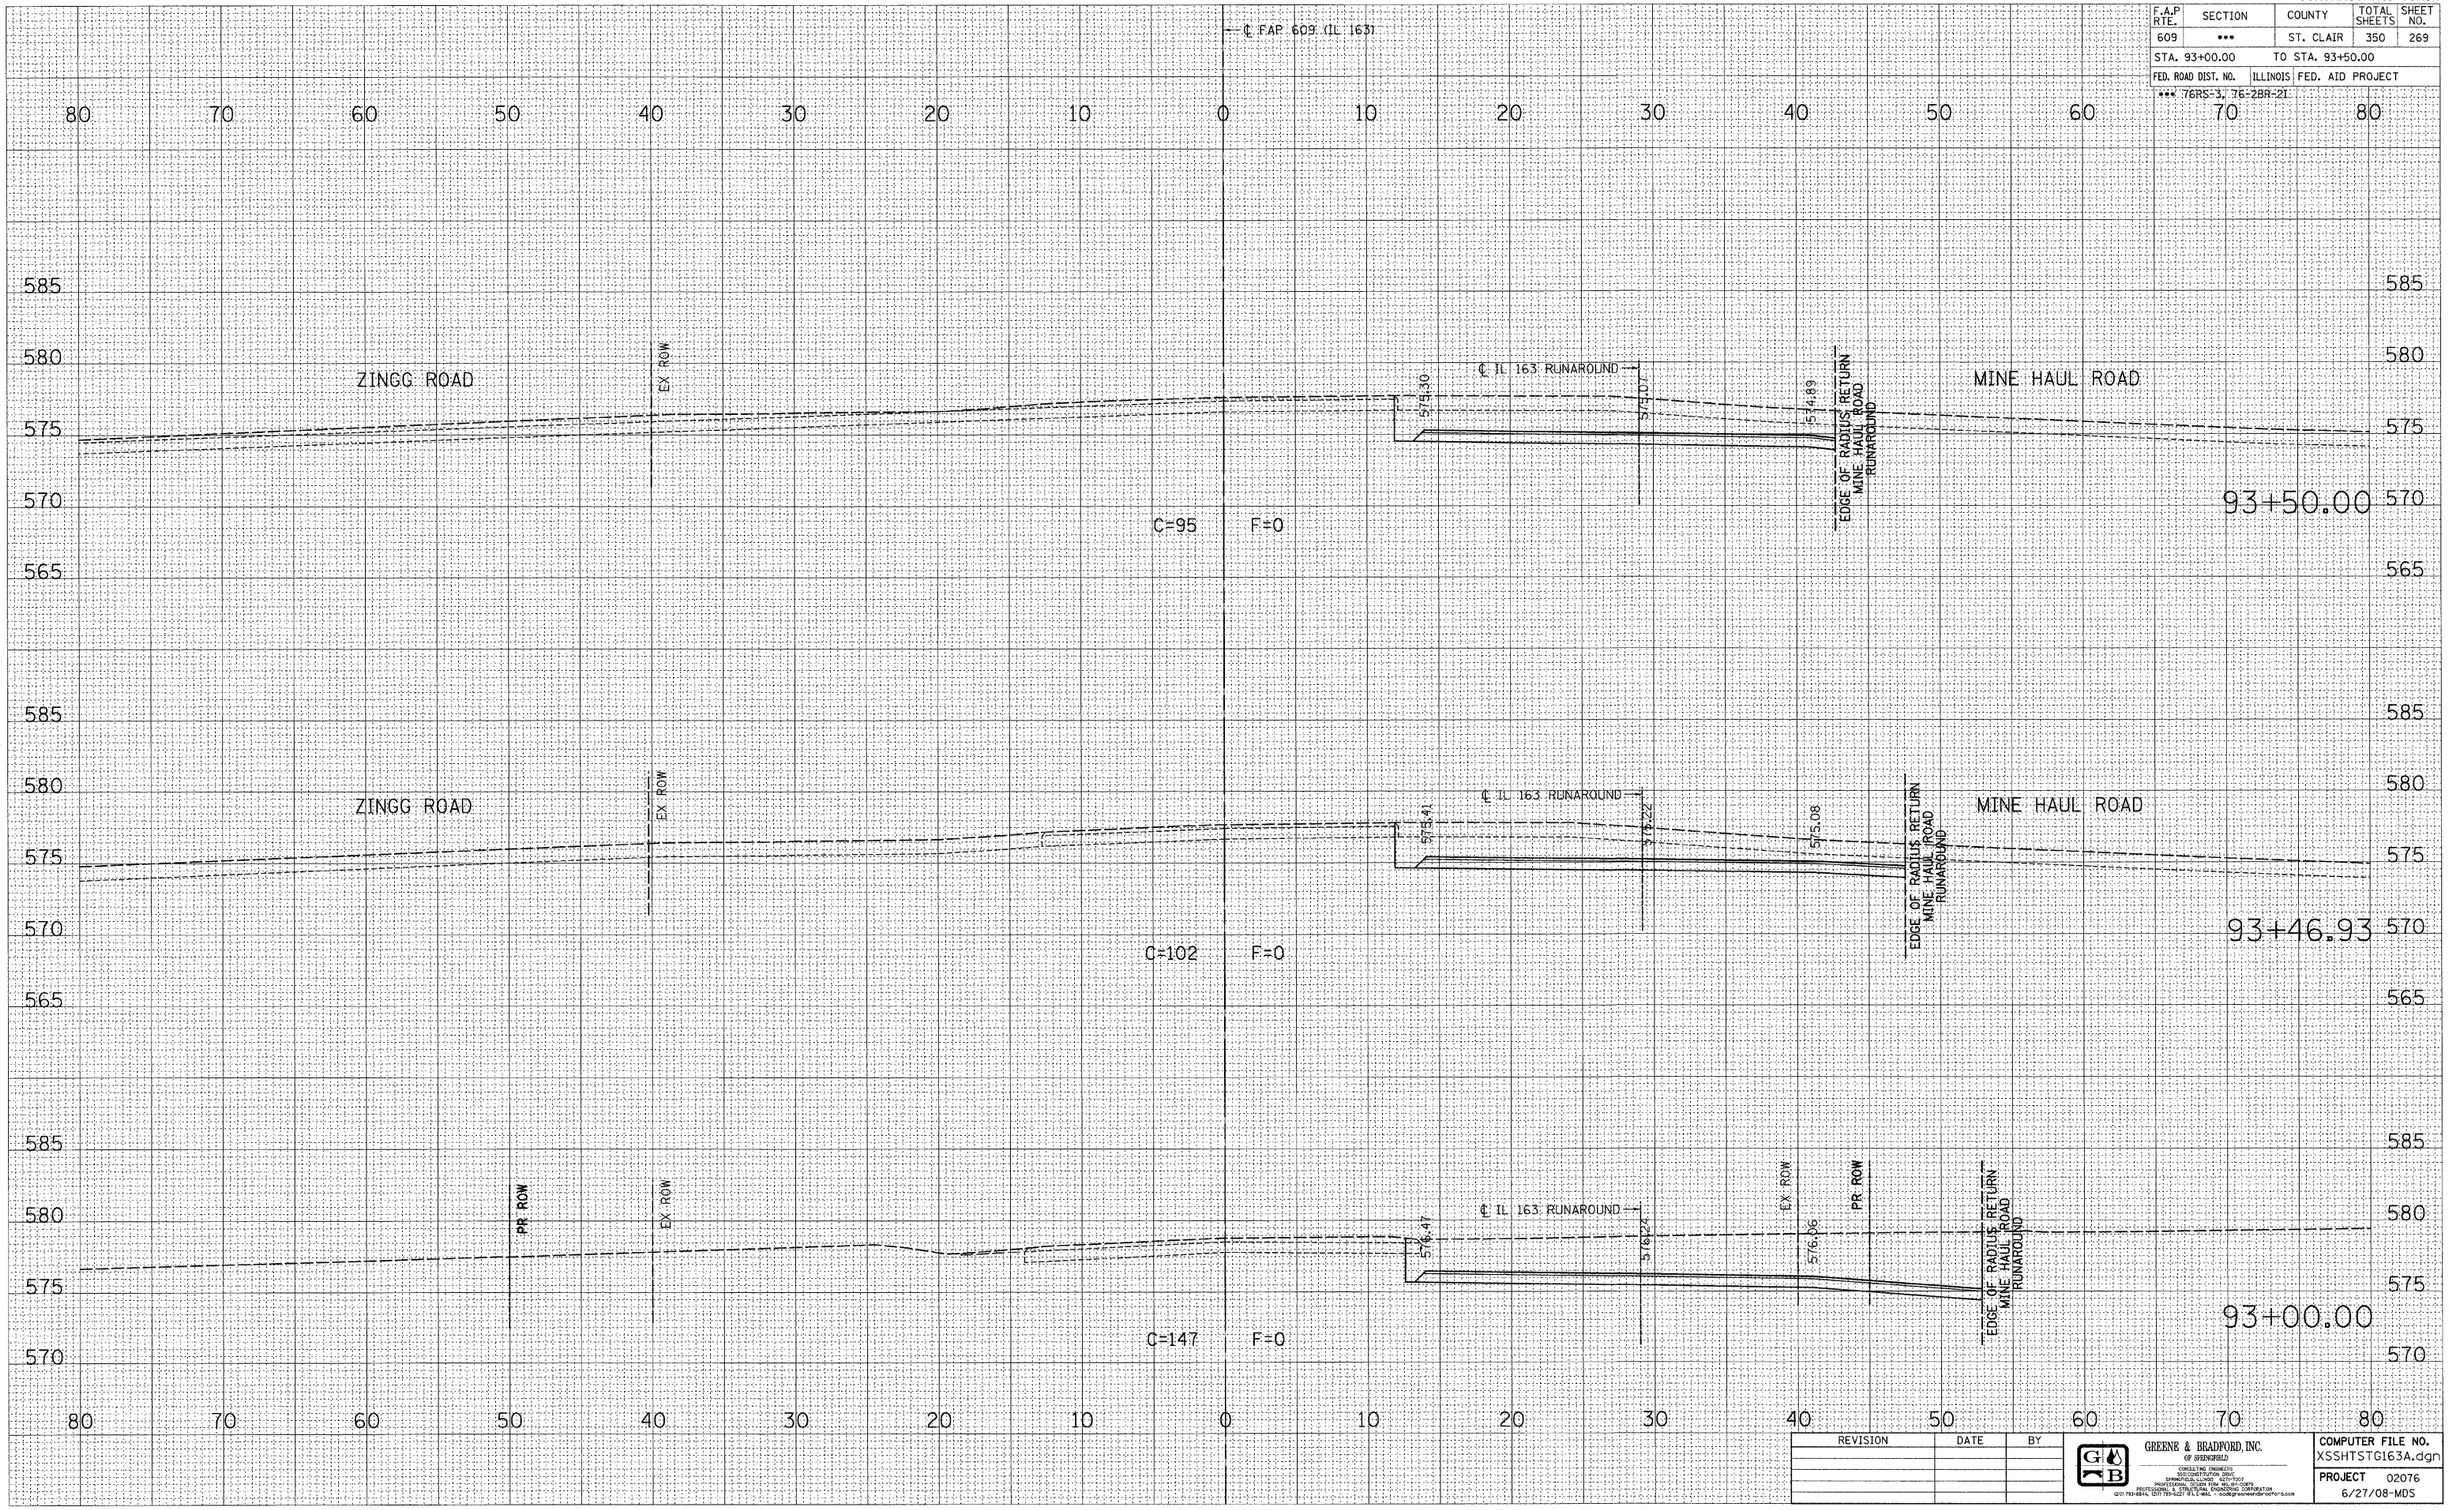


| REVISION | DATE | BY |
|---|---|---|
| | | |

GREENE & BRADFORD, INC.
(F BRENGFIELD)
CONSULTING ENGINEERS
300 CONSTITUTION DRIVE
SPRINGFIELD, ILLINOIS 62707-7007
PROFESSIONAL DESIGN FIRM 184.001379
PROFESSIONAL STRUCTURAL ENGINEERING CORPORATION
(217) 793-6914, (217) 793-5027 (FAX) E-MAIL - ooo@greeneandbradford.com

COMPUTER FILE NO. XSSHTSTG163A.dgn

PROJECT 02076
6/27/08-MDS

**FAP 609 (IL RTE. 163) ST. CLAIR COUNTY / MAINLINE CROSS SECTIONS – STAGE 1**

**STA. 93+00.00 TO STA. 93+50.00**

FINAL SURVEY — NOTE BOOK NO. — SURVEYED — PLOTTED — QUANTITIES — AREAS — AREAS CHECKED — BY — DATE

ORIGINAL SURVEY — NOTE BOOK NO. — SURVEYED — PLOTTED — QUANTITIES — AREAS — AREAS CHECKED — BY — DATE

PLOT DATE = 8/1/2008 4:51:52 PM
FILE NAME = J:\02075\DRAWINGS\XSSHTSTG163A.dgn
PLOT SCALE = 5.0000 ' / IN.
WORKSET = Default
DISCIPLINE = Roads
OPERATOR =