CONTRACT NO. 76A34

F.A.P. RTE.	SECTION	COUNTY	TOTAL SHEETS	SHEET NO.
609	***	ST. CLAIR	350	270
STA. 93+68.96		TO STA. 94+50.00		
FED. ROAD DIST. NO.	ILLINOIS	FED. AID PROJECT		
*** 76RS-3, 76-2BR-2I				

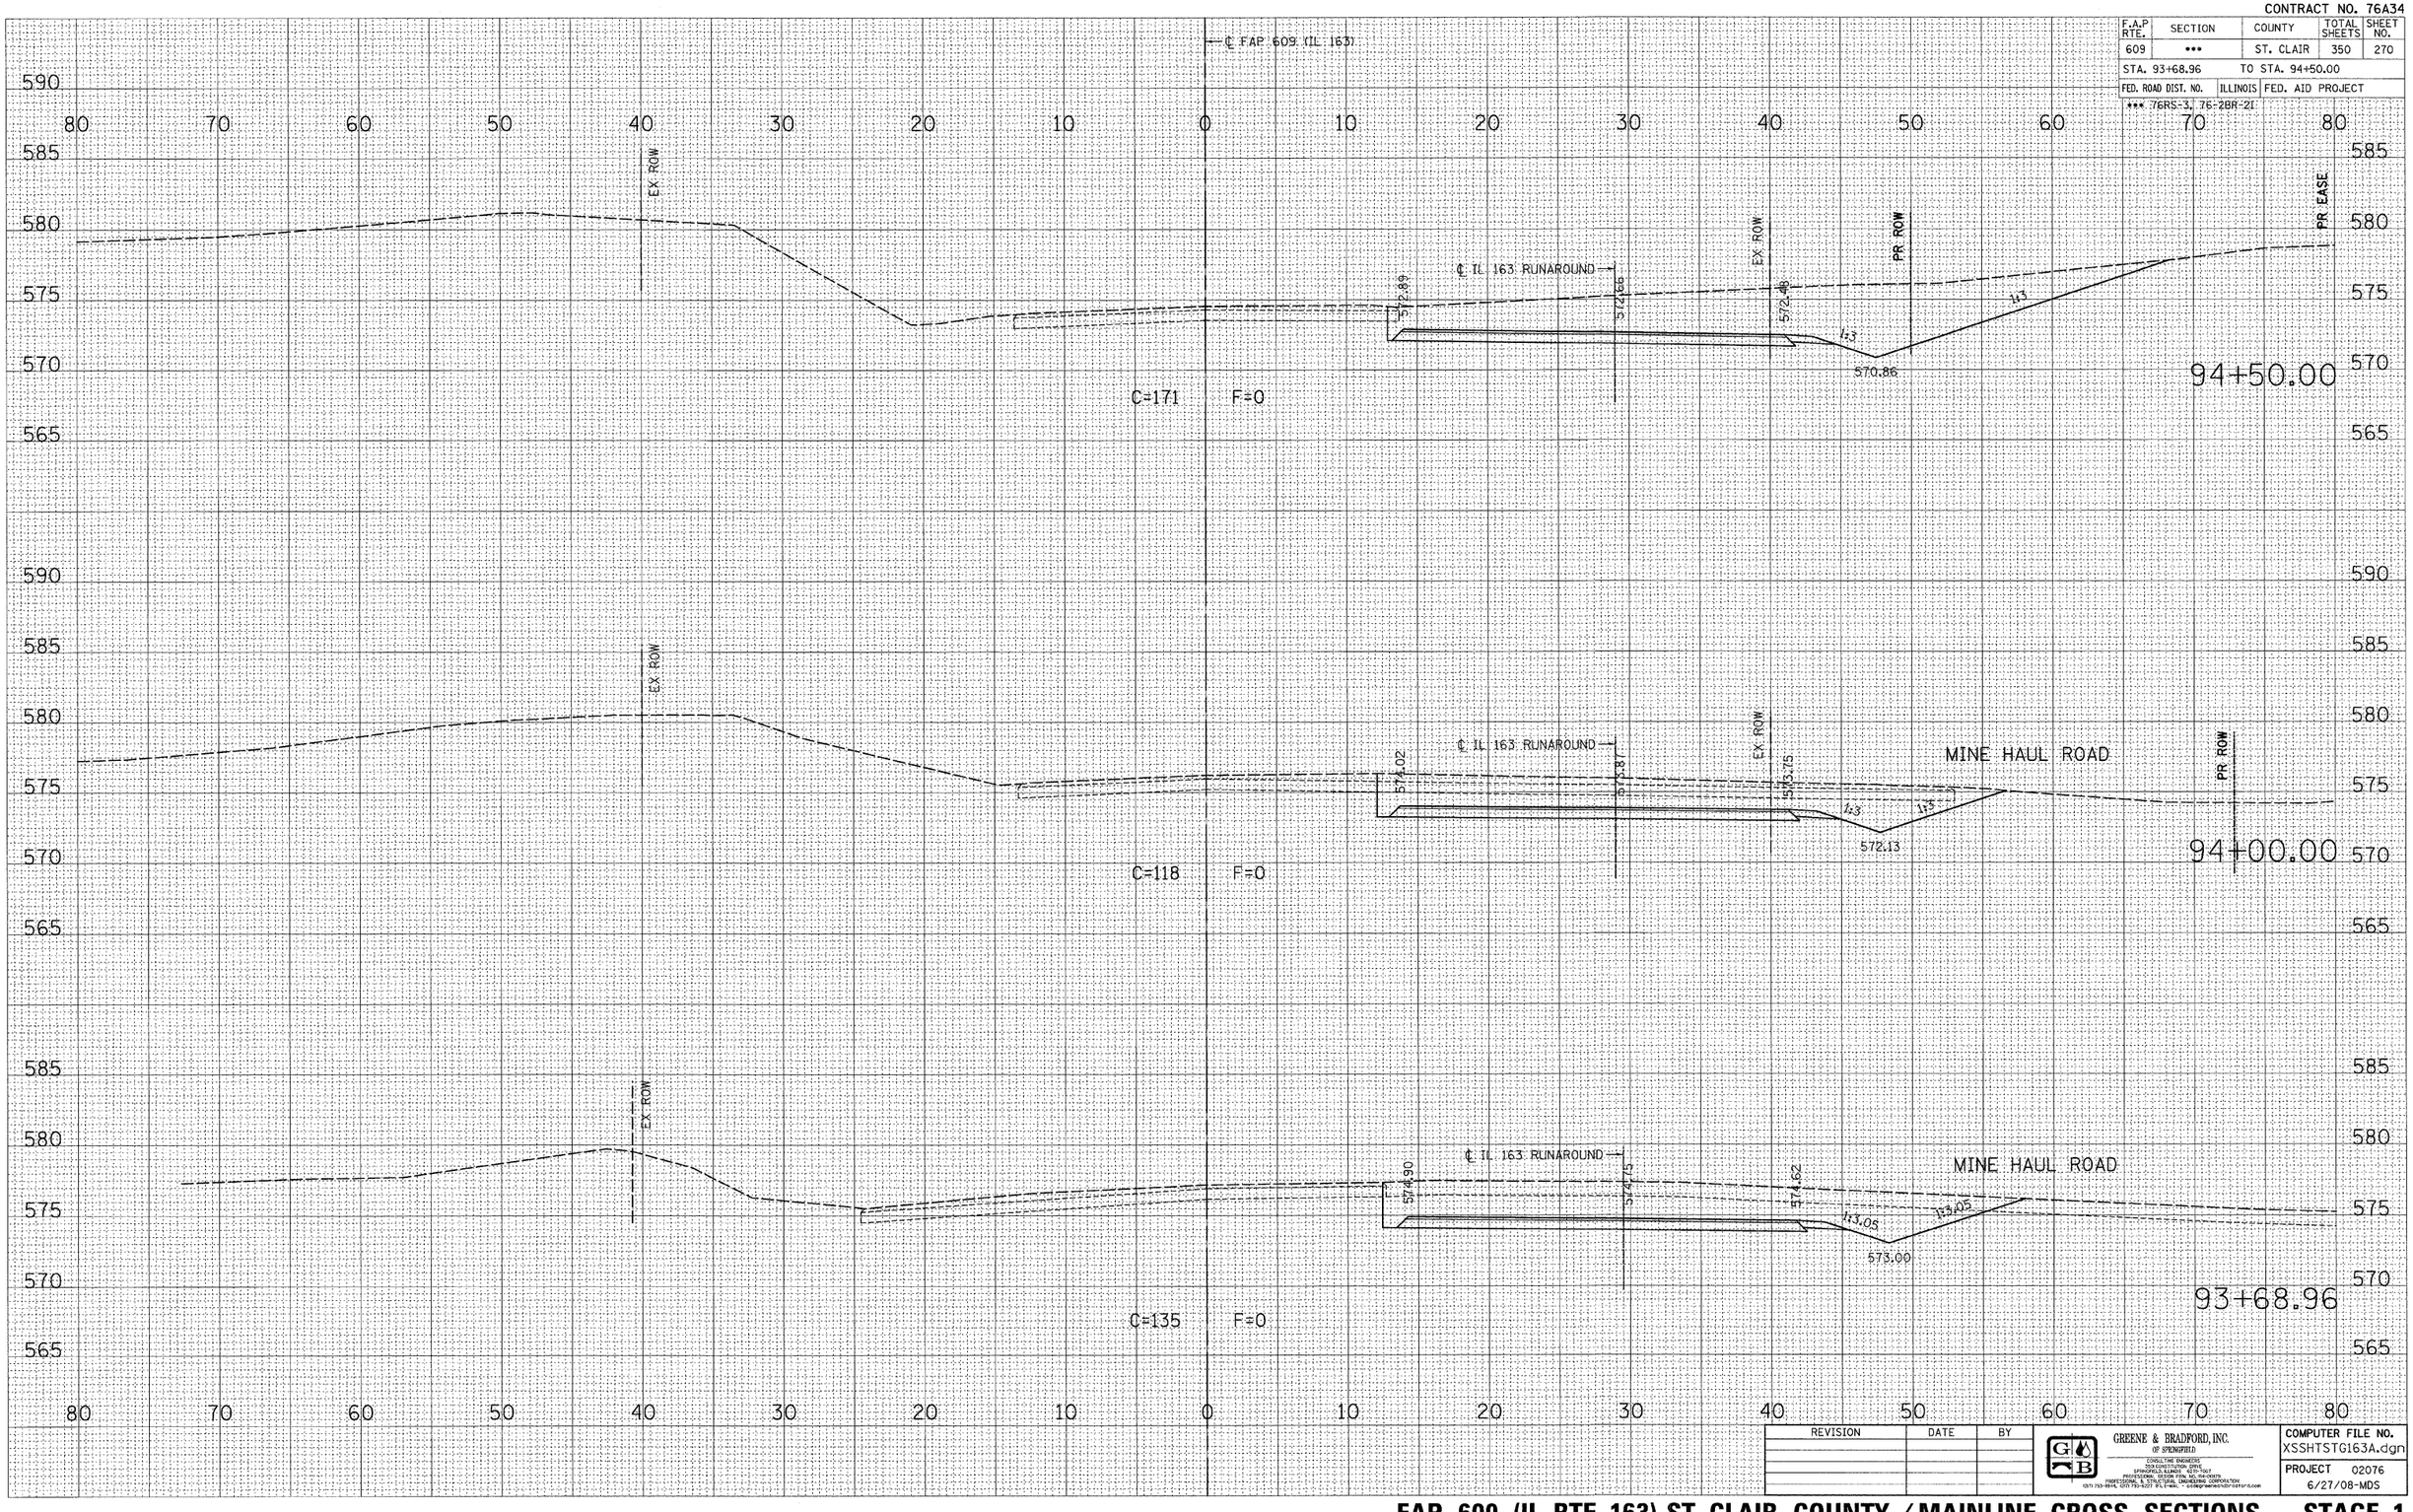

REVISION	DATE	BY

GREENE & BRADFORD, INC. OF SPRINGFIELD
CONSULTING ENGINEERS
SPRINGFIELD, ILLINOIS 62701-1347
PROFESSIONAL DESIGN FIRM NO. 184-000178
(217) 753-9414, (217) 793-6217 FAX, EMAIL: greene-bradford@sbcglobal.net

COMPUTER FILE NO. XSSHTSTG163A.dgn
PROJECT 02076
6/27/08-MDS

FAP 609 (IL RTE. 163) ST. CLAIR COUNTY / MAINLINE CROSS SECTIONS – STAGE 1

STA. 93+68.96 TO STA. 94+50.00

FINAL SURVEY — NOTE BOOK — NO. — SURVEYED — PLOTTED — TYPE OF AREAS — AREAS CHECKED — BY — DATE

ORIGINAL SURVEY — NOTE BOOK — NO. — SURVEYED — PLOTTED — TYPE OF AREAS — AREAS CHECKED — BY — DATE

PLOT DATE = 8/1/2008 4:45:52 PM
FILE NAME = J:\2007\DRAWINGS\XSSHTSTG163A.dgn
PLOT SCALE = 5.4000 ' / IN.
MICROSTATION = V8 XM Ed 11
OPERATOR = marks