CONTRACT NO. 76A34

F.A.P RTE.	SECTION	COUNTY	TOTAL SHEETS	SHEET NO.
609	***	ST. CLAIR	350	271
STA. 95+00.00		TO STA. 96+00.00		
FED. ROAD DIST. NO.	ILLINOIS	FED. AID PROJECT		

*** 76RS-3, 76-2BR-21

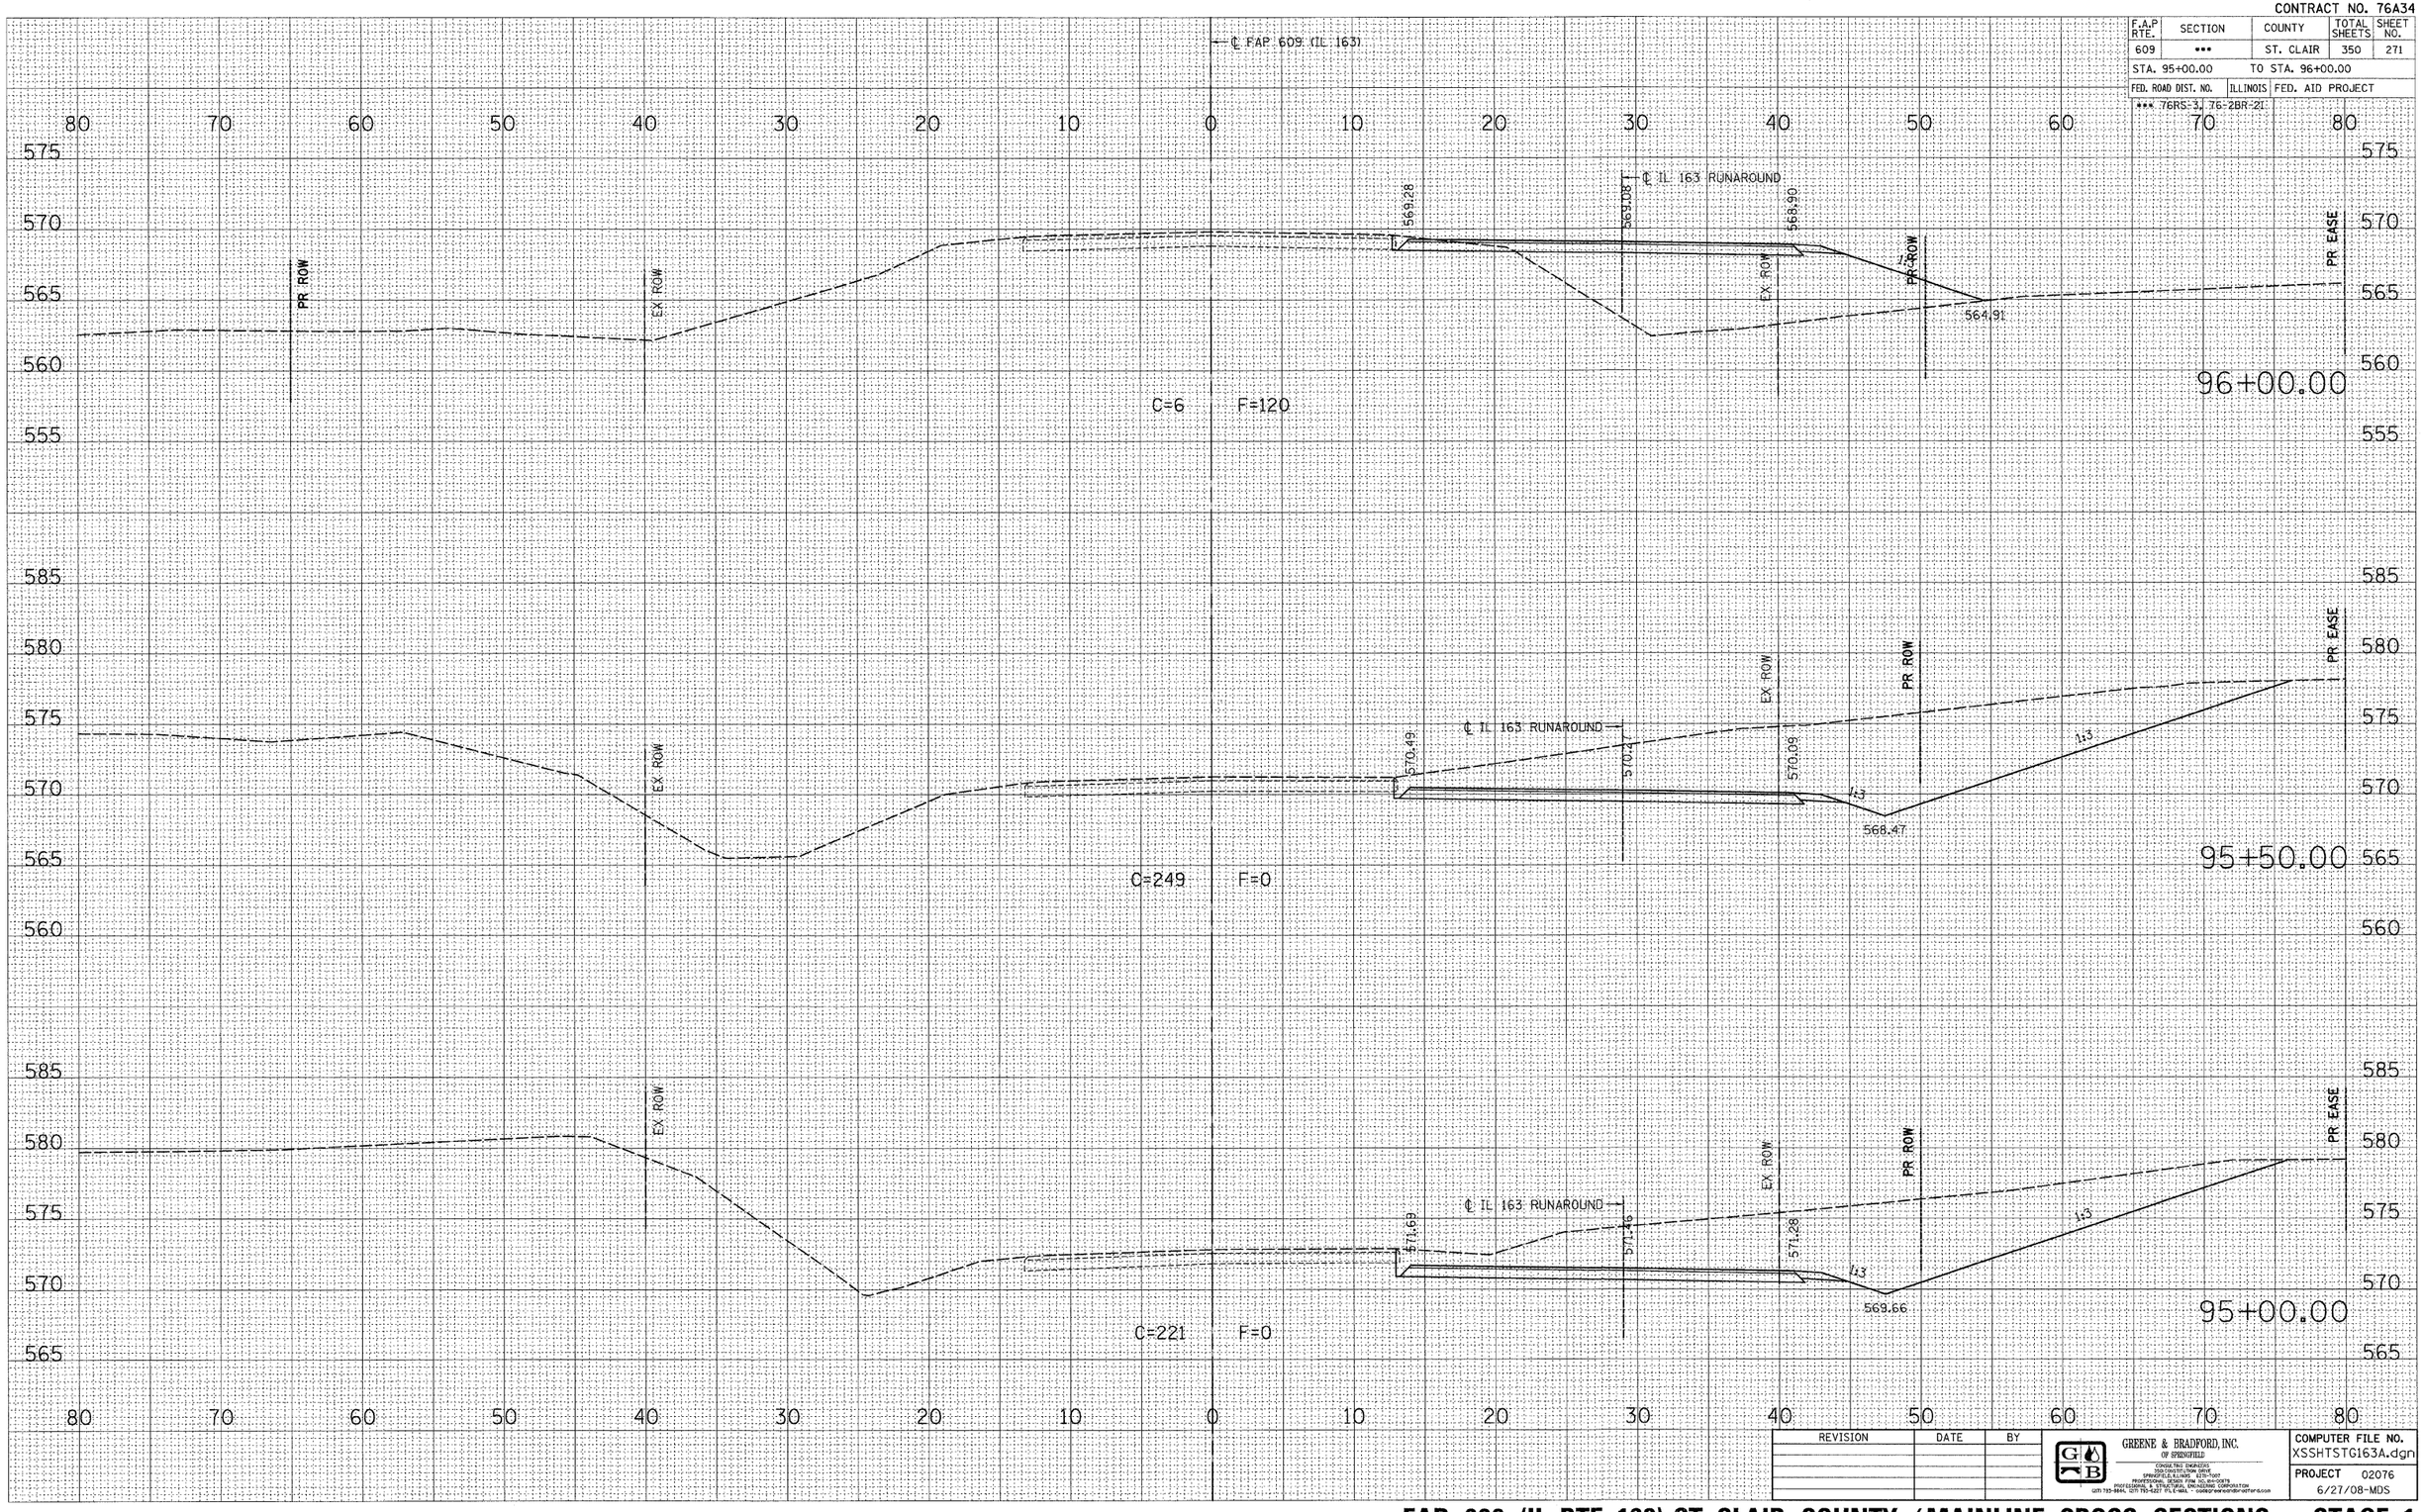

REVISION	DATE	BY

GREENE & BRADFORD, INC. OF SPRINGFIELD
CONSULTING ENGINEERS
1504 CONSTITUTION DRIVE
SPRINGFIELD, ILLINOIS 62704-7047
PROFESSIONAL DESIGN FIRM NO. 184-000315
PROFESSIONAL DESIGN FIRM NO. 184-000315 CORPORATION
(217) 725-9614, (217) 725-5217 FILE-MAIL - cadsp@greenebradford.com

COMPUTER FILE NO. XSSHTSTG163A.dgn
PROJECT 02076
6/27/08-MDS

FAP 609 (IL RTE. 163) ST. CLAIR COUNTY / MAINLINE CROSS SECTIONS – STAGE 1

STA. 95+00.00 TO STA. 96+00.00

FINAL SURVEY — NOTE BOOK NO. — SURVEYED / PLOTTED / TEMPLATE / AREAS / AREAS CHECKED — BY — DATE

ORIGINAL SURVEY — NOTE BOOK NO. — SURVEYED / PLOTTED / TEMPLATE / AREAS / AREAS CHECKED — BY — DATE

PLOT DATE = 8/1/2008 4:51:53 PM
FILE NAME = J:\02076\DRAWINGS\XSSHTSTG163A.dgn
PLOT SCALE = 5.0000 ' / IN.
WORKSPACE = Standard
OPERATOR = mdsmith