CONTRACT NO. 76A34

F.A.P RTE.	SECTION	COUNTY	TOTAL SHEETS	SHEET NO.
609	***	ST. CLAIR	350	278

STA. 86+00.00 TO STA. 87+00.00

FED. ROAD DIST. NO. | ILLINOIS | FED. AID PROJECT

*** 76RS-3, 76-2BR-21

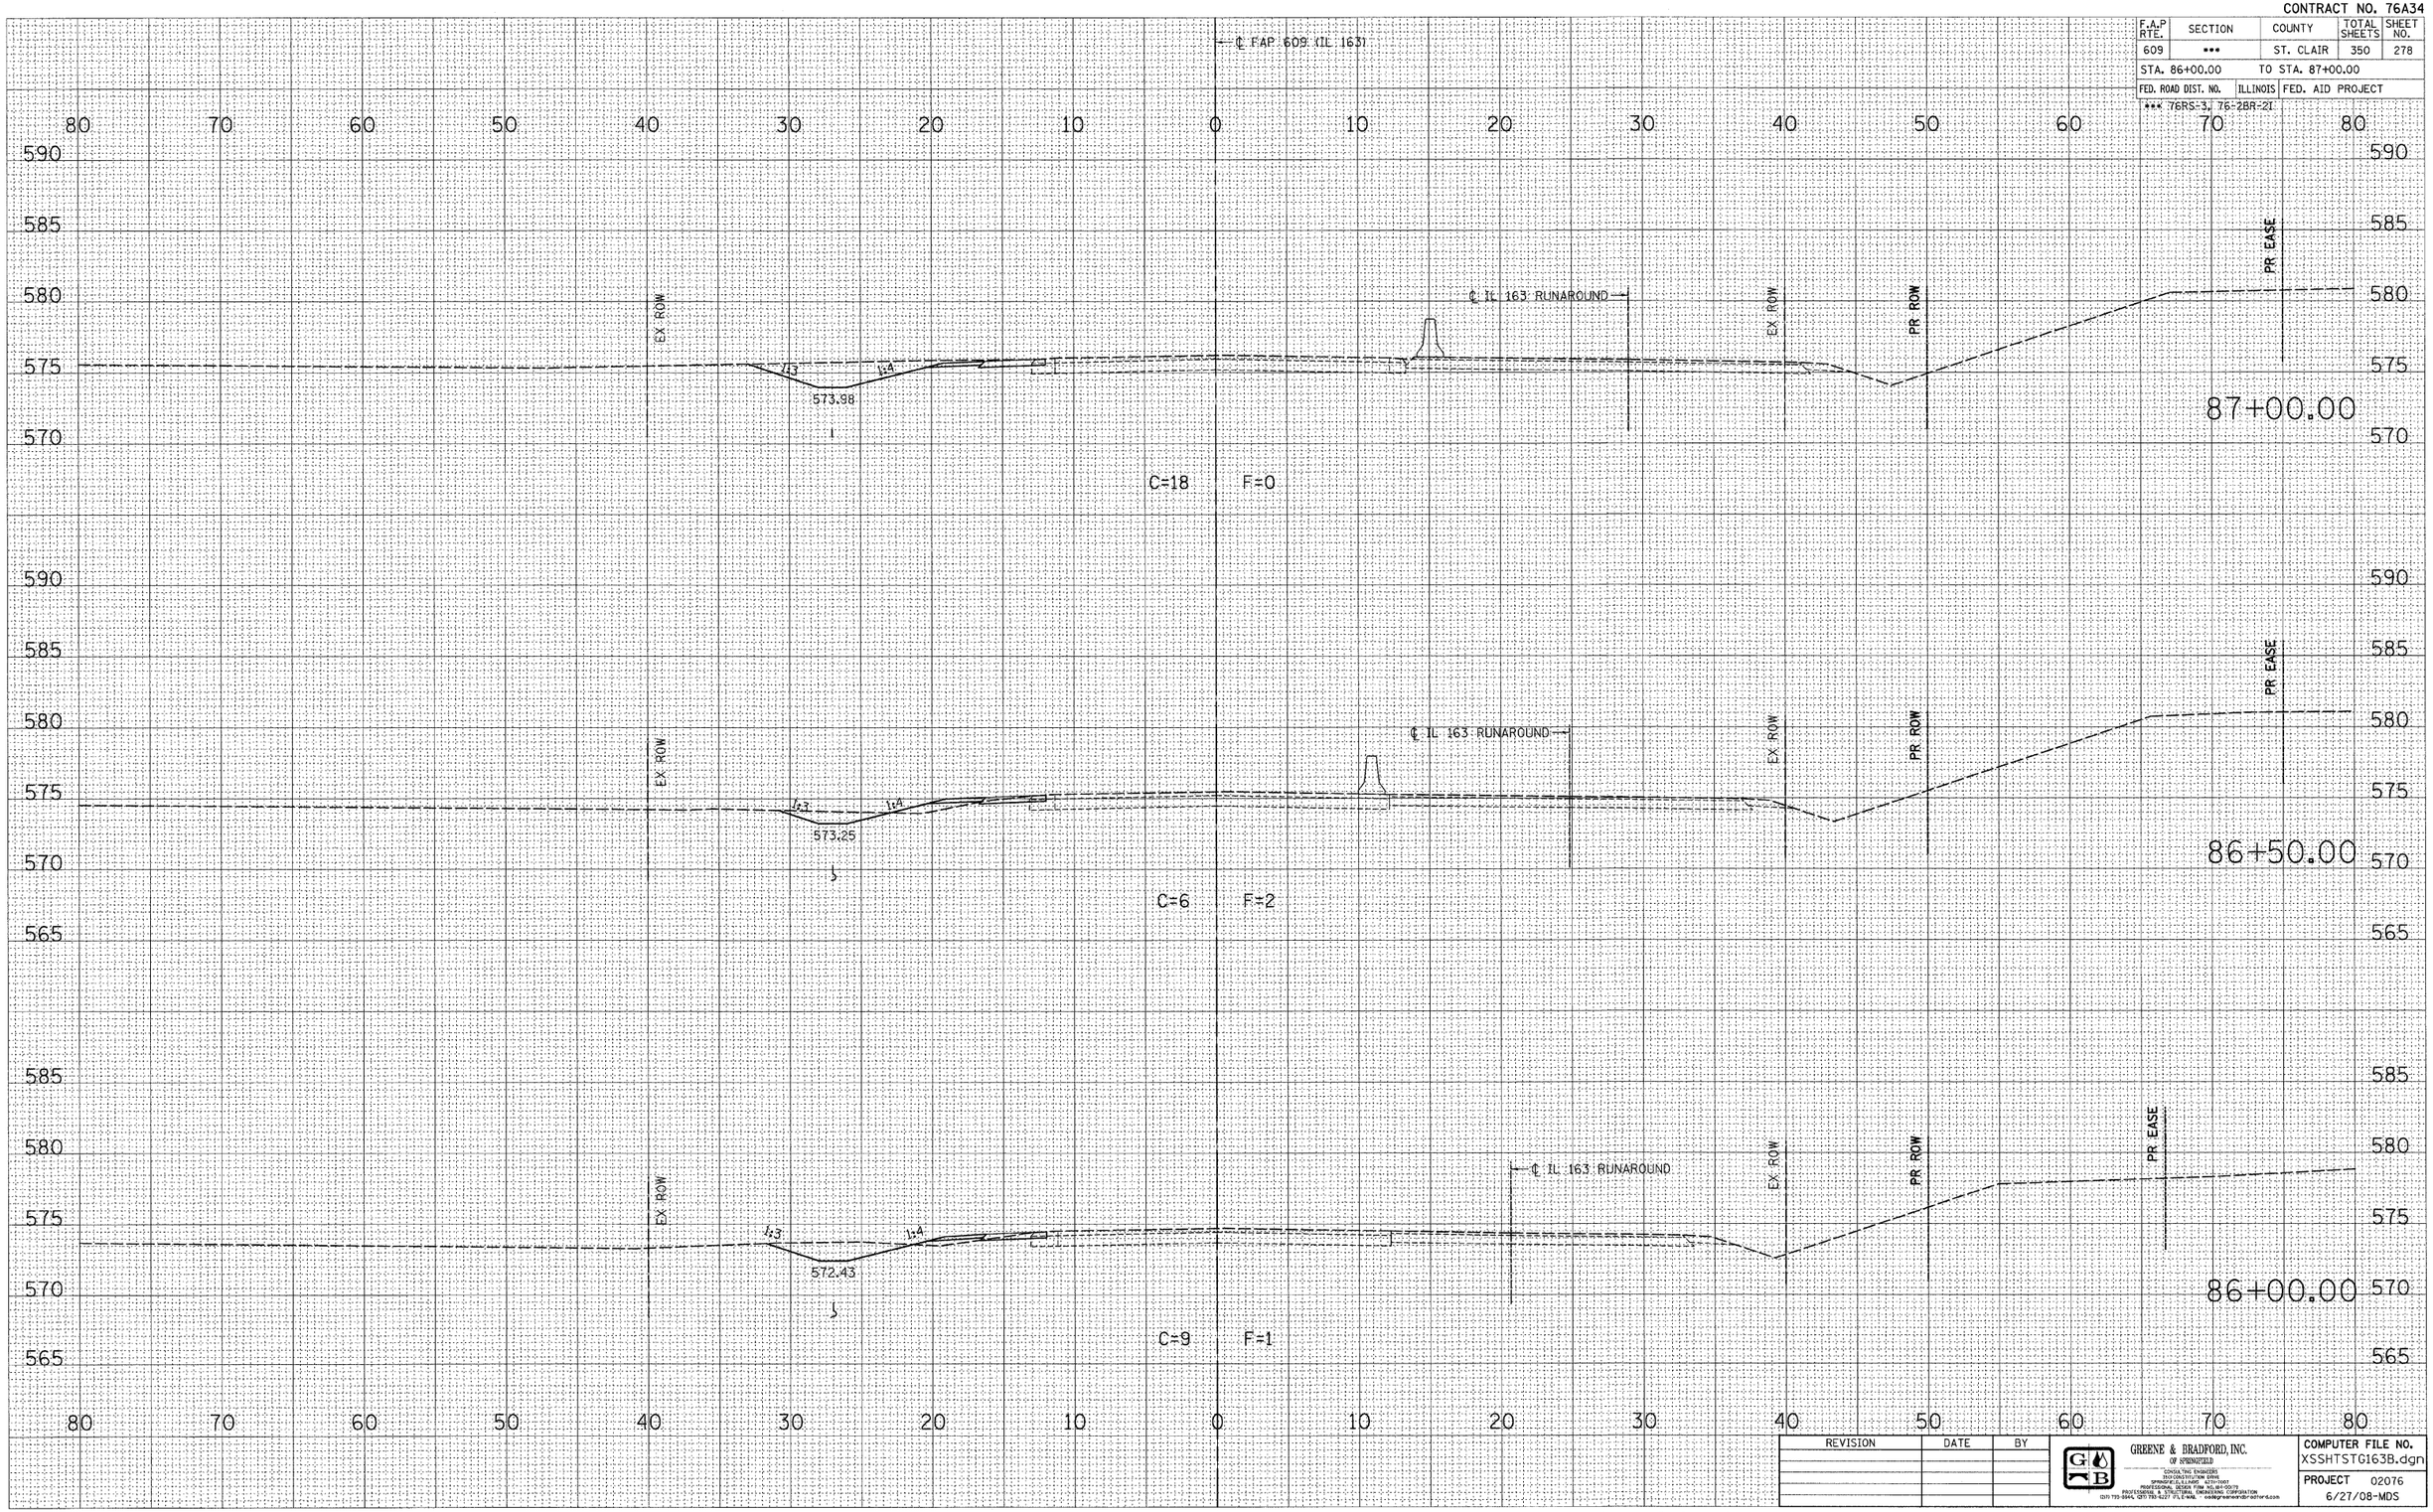

REVISION	DATE	BY

GREENE & BRADFORD, INC.
OF SPRINGFIELD
CONSULTING ENGINEERS
DIVISION OF CONSTRUCTION
SPRINGFIELD, ILLINOIS 62701-1007
PROFESSIONAL DESIGN FIRM NO. 184-00079
PROFESSIONAL & STRUCTURAL ENGINEERING CORPORATION
(217) 793-9844, (217) 793-4227 FILE NAME: cad@greenebradford.com

COMPUTER FILE NO. XSSHTSTG163B.dgn

PROJECT 02076

6/27/08-MDS

FINAL SURVEY: SURVEYED / PLOTTED / TEMPLATE / AREAS / AREAS CHECKED — NOTE BOOK NO. — BY — DATE

ORIGINAL SURVEY: SURVEYED / PLOTTED / TEMPLATE / AREAS / AREAS CHECKED — NOTE BOOK NO. — BY — DATE

PLOT DATE = 8/1/2008 4:51:57 PM
FILE NAME = J:\02076\DRAWINGS\XSSHTSTG163B.dgn
PLOT SCALE = 5.0000 ' / IN.
MODEL = Default
OPERATOR = marks

FAP 609 (IL RTE. 163) ST. CLAIR COUNTY / MAINLINE CROSS SECTIONS – STAGE 2

STA. 86+00.00 TO STA. 87+00.00