CONTRACT NO. 76A34

F.A.P RTE.	SECTION	COUNTY	TOTAL SHEETS	SHEET NO.
609	***	ST. CLAIR	350	279
STA. 87+50.00		TO STA. 88+50.00		
FED. ROAD DIST. NO.	ILLINOIS	FED. AID PROJECT		

*** 76RS-3, 76-2BR-21

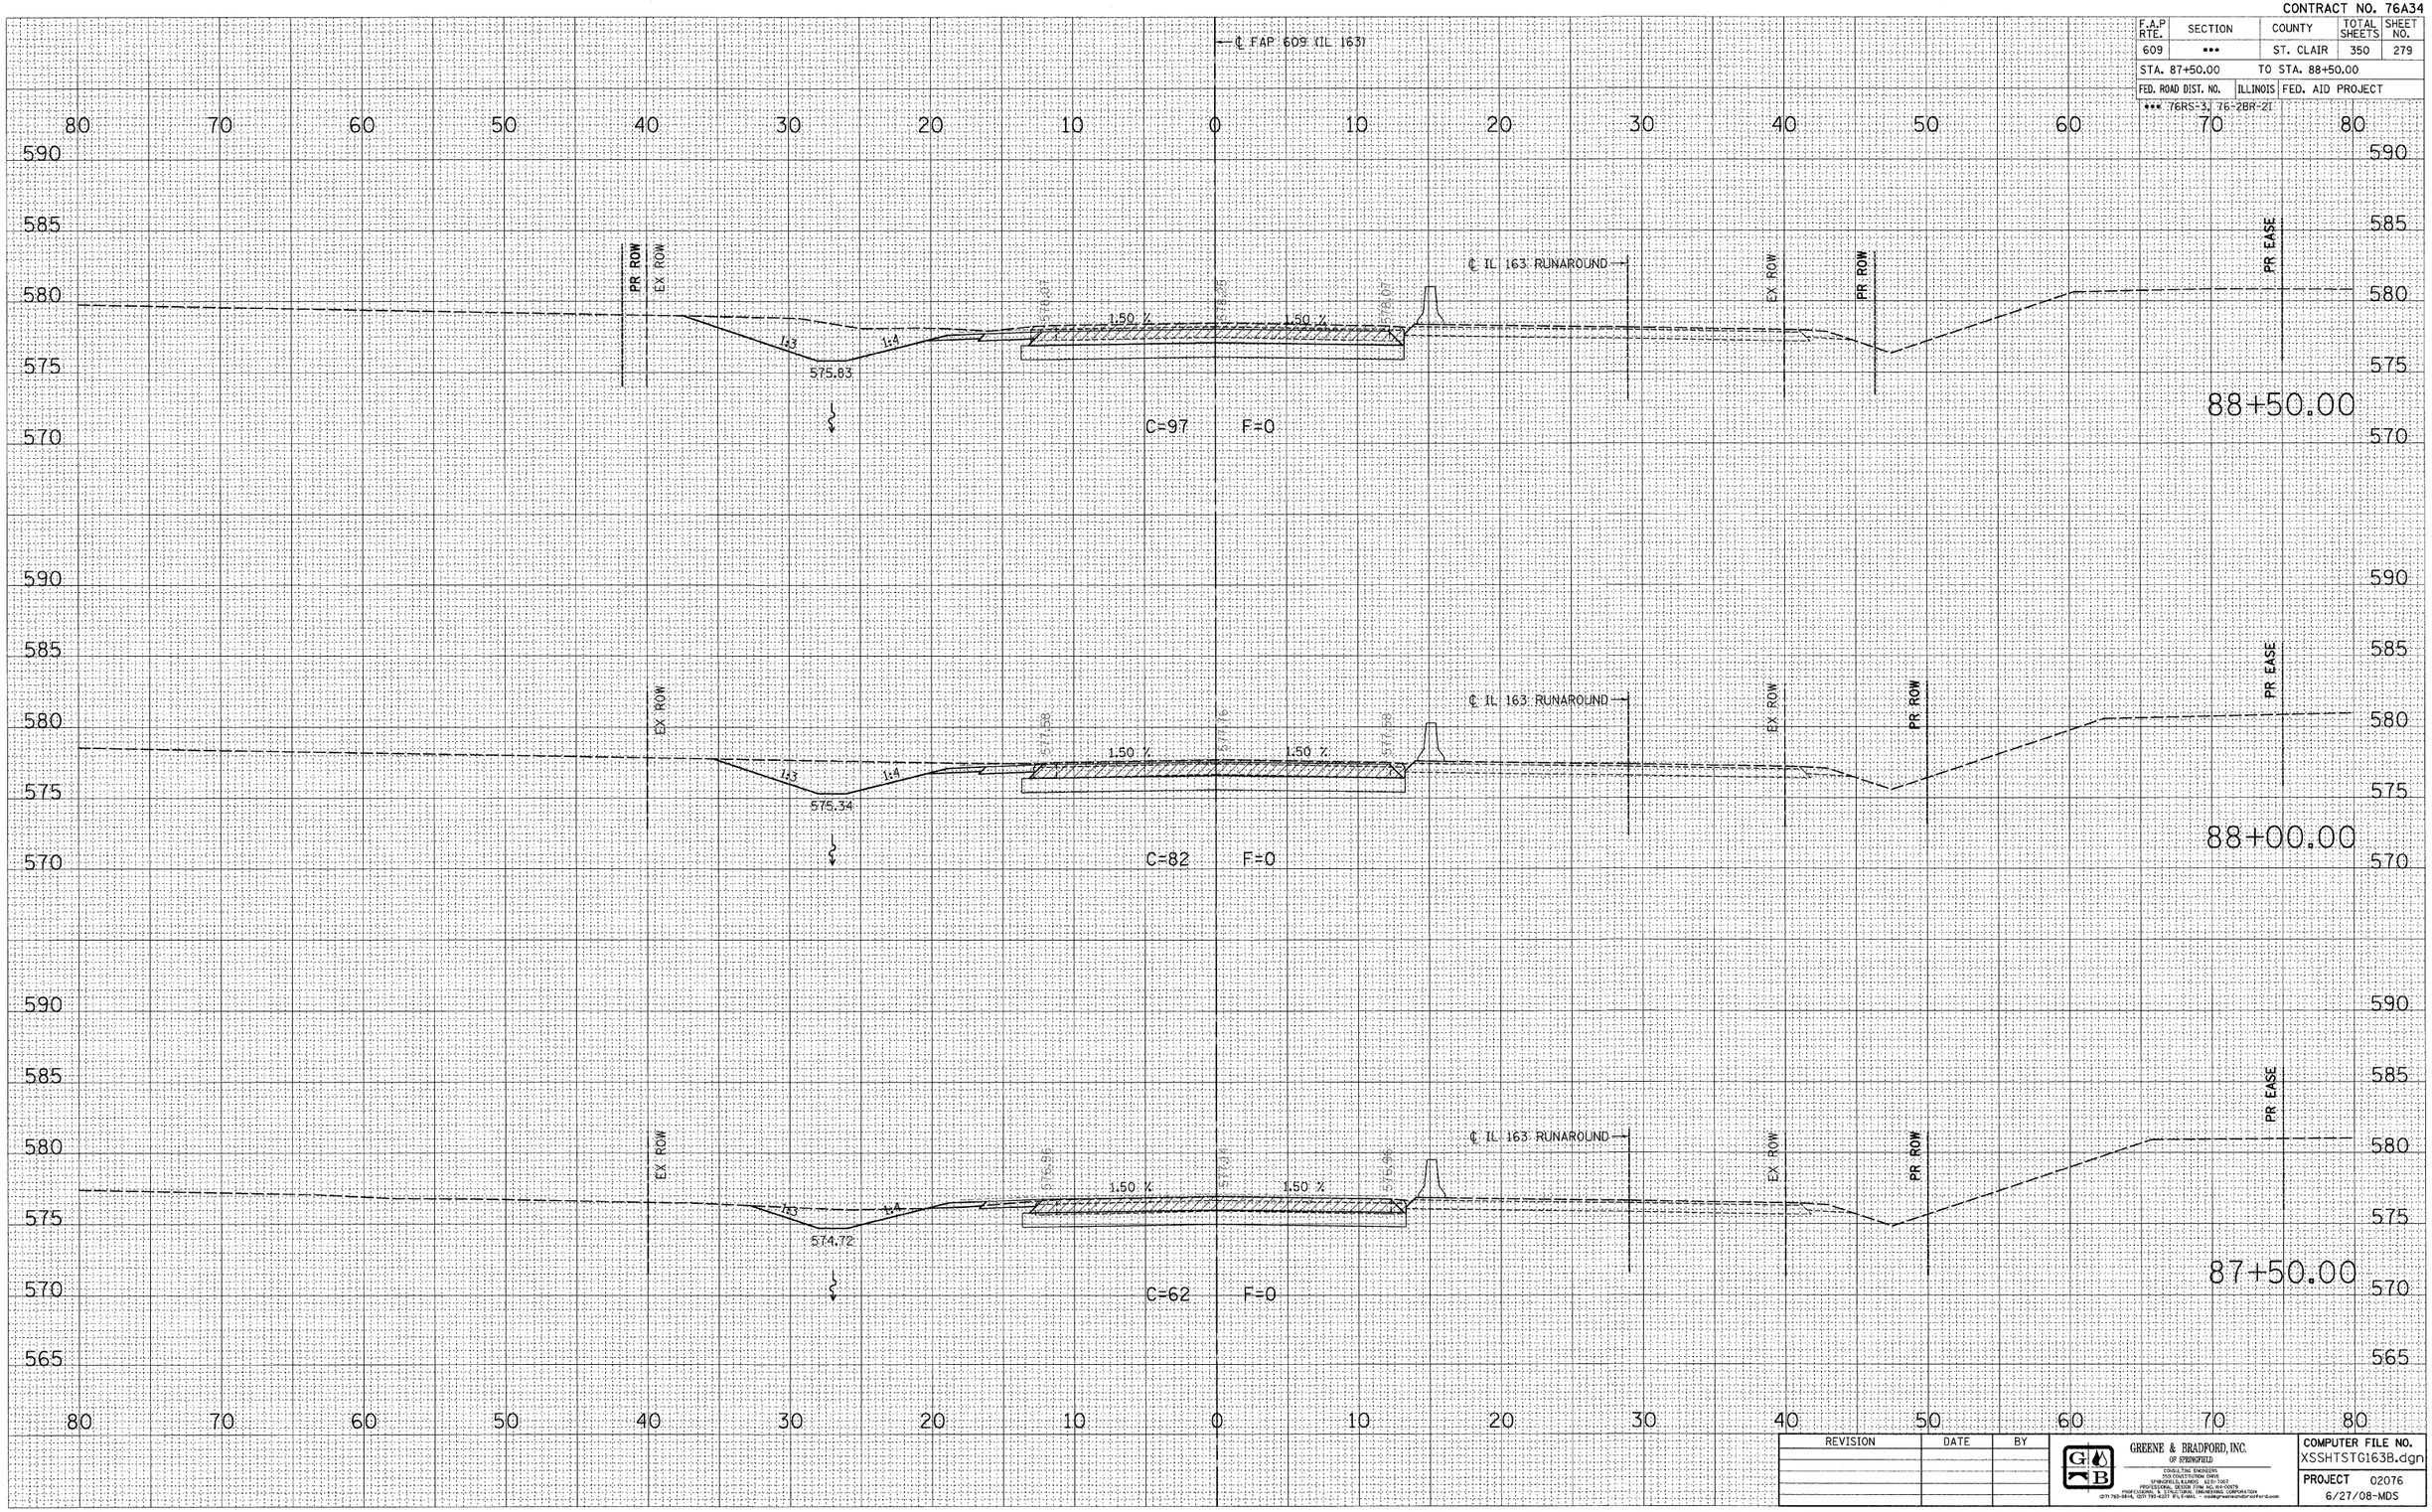

REVISION	DATE	BY

GREENE & BRADFORD, INC. OF SPRINGFIELD
CONSULTING ENGINEERS
1100 CONSTITUTION DRIVE
SPRINGFIELD, ILLINOIS 62707-1067
PROFESSIONAL DESIGN FIRM NO. 184-000179
PROFESSIONAL & STRUCTURAL ENGINEERING CORPORATION
(217) 793-3974, (217) 793-4227 FAX E-MAIL - mail@greenebradford.com

COMPUTER FILE NO. XSSHTSTG163B.dgn

PROJECT 02076
6/27/08-MDS

FINAL SURVEY — NOTE BOOK NO. — SURVEYED / PLOTTED / TEMPLATE / AREAS / AREAS CHECKED — BY — DATE

ORIGINAL SURVEY — NOTE BOOK NO. — SURVEYED / PLOTTED / TEMPLATE / AREAS / AREAS CHECKED — BY — DATE

PLOT DATE = 8/1/2008 4:51:57 PM
FILE NAME = J:\02076\DRAWINGS\XSSHTSTG163B.dgn
PLOT SCALE = 5.0000 ' / IN.
WIDTH = 22.00 Inches
OPERATOR = mmrks

FAP 609 (IL RTE. 163) ST. CLAIR COUNTY / MAINLINE CROSS SECTIONS – STAGE 2

STA. 87+50.00 TO STA. 88+50.00