CONTRACT NO. 76A34

F.A.P RTE.	SECTION	COUNTY	TOTAL SHEETS	SHEET NO.
609	***	ST. CLAIR	350	280
STA. 89+00.00		TO STA. 90+00.00		
FED. ROAD DIST. NO.	ILLINOIS	FED. AID PROJECT		

*** 76RS-3, 76-2BR-21

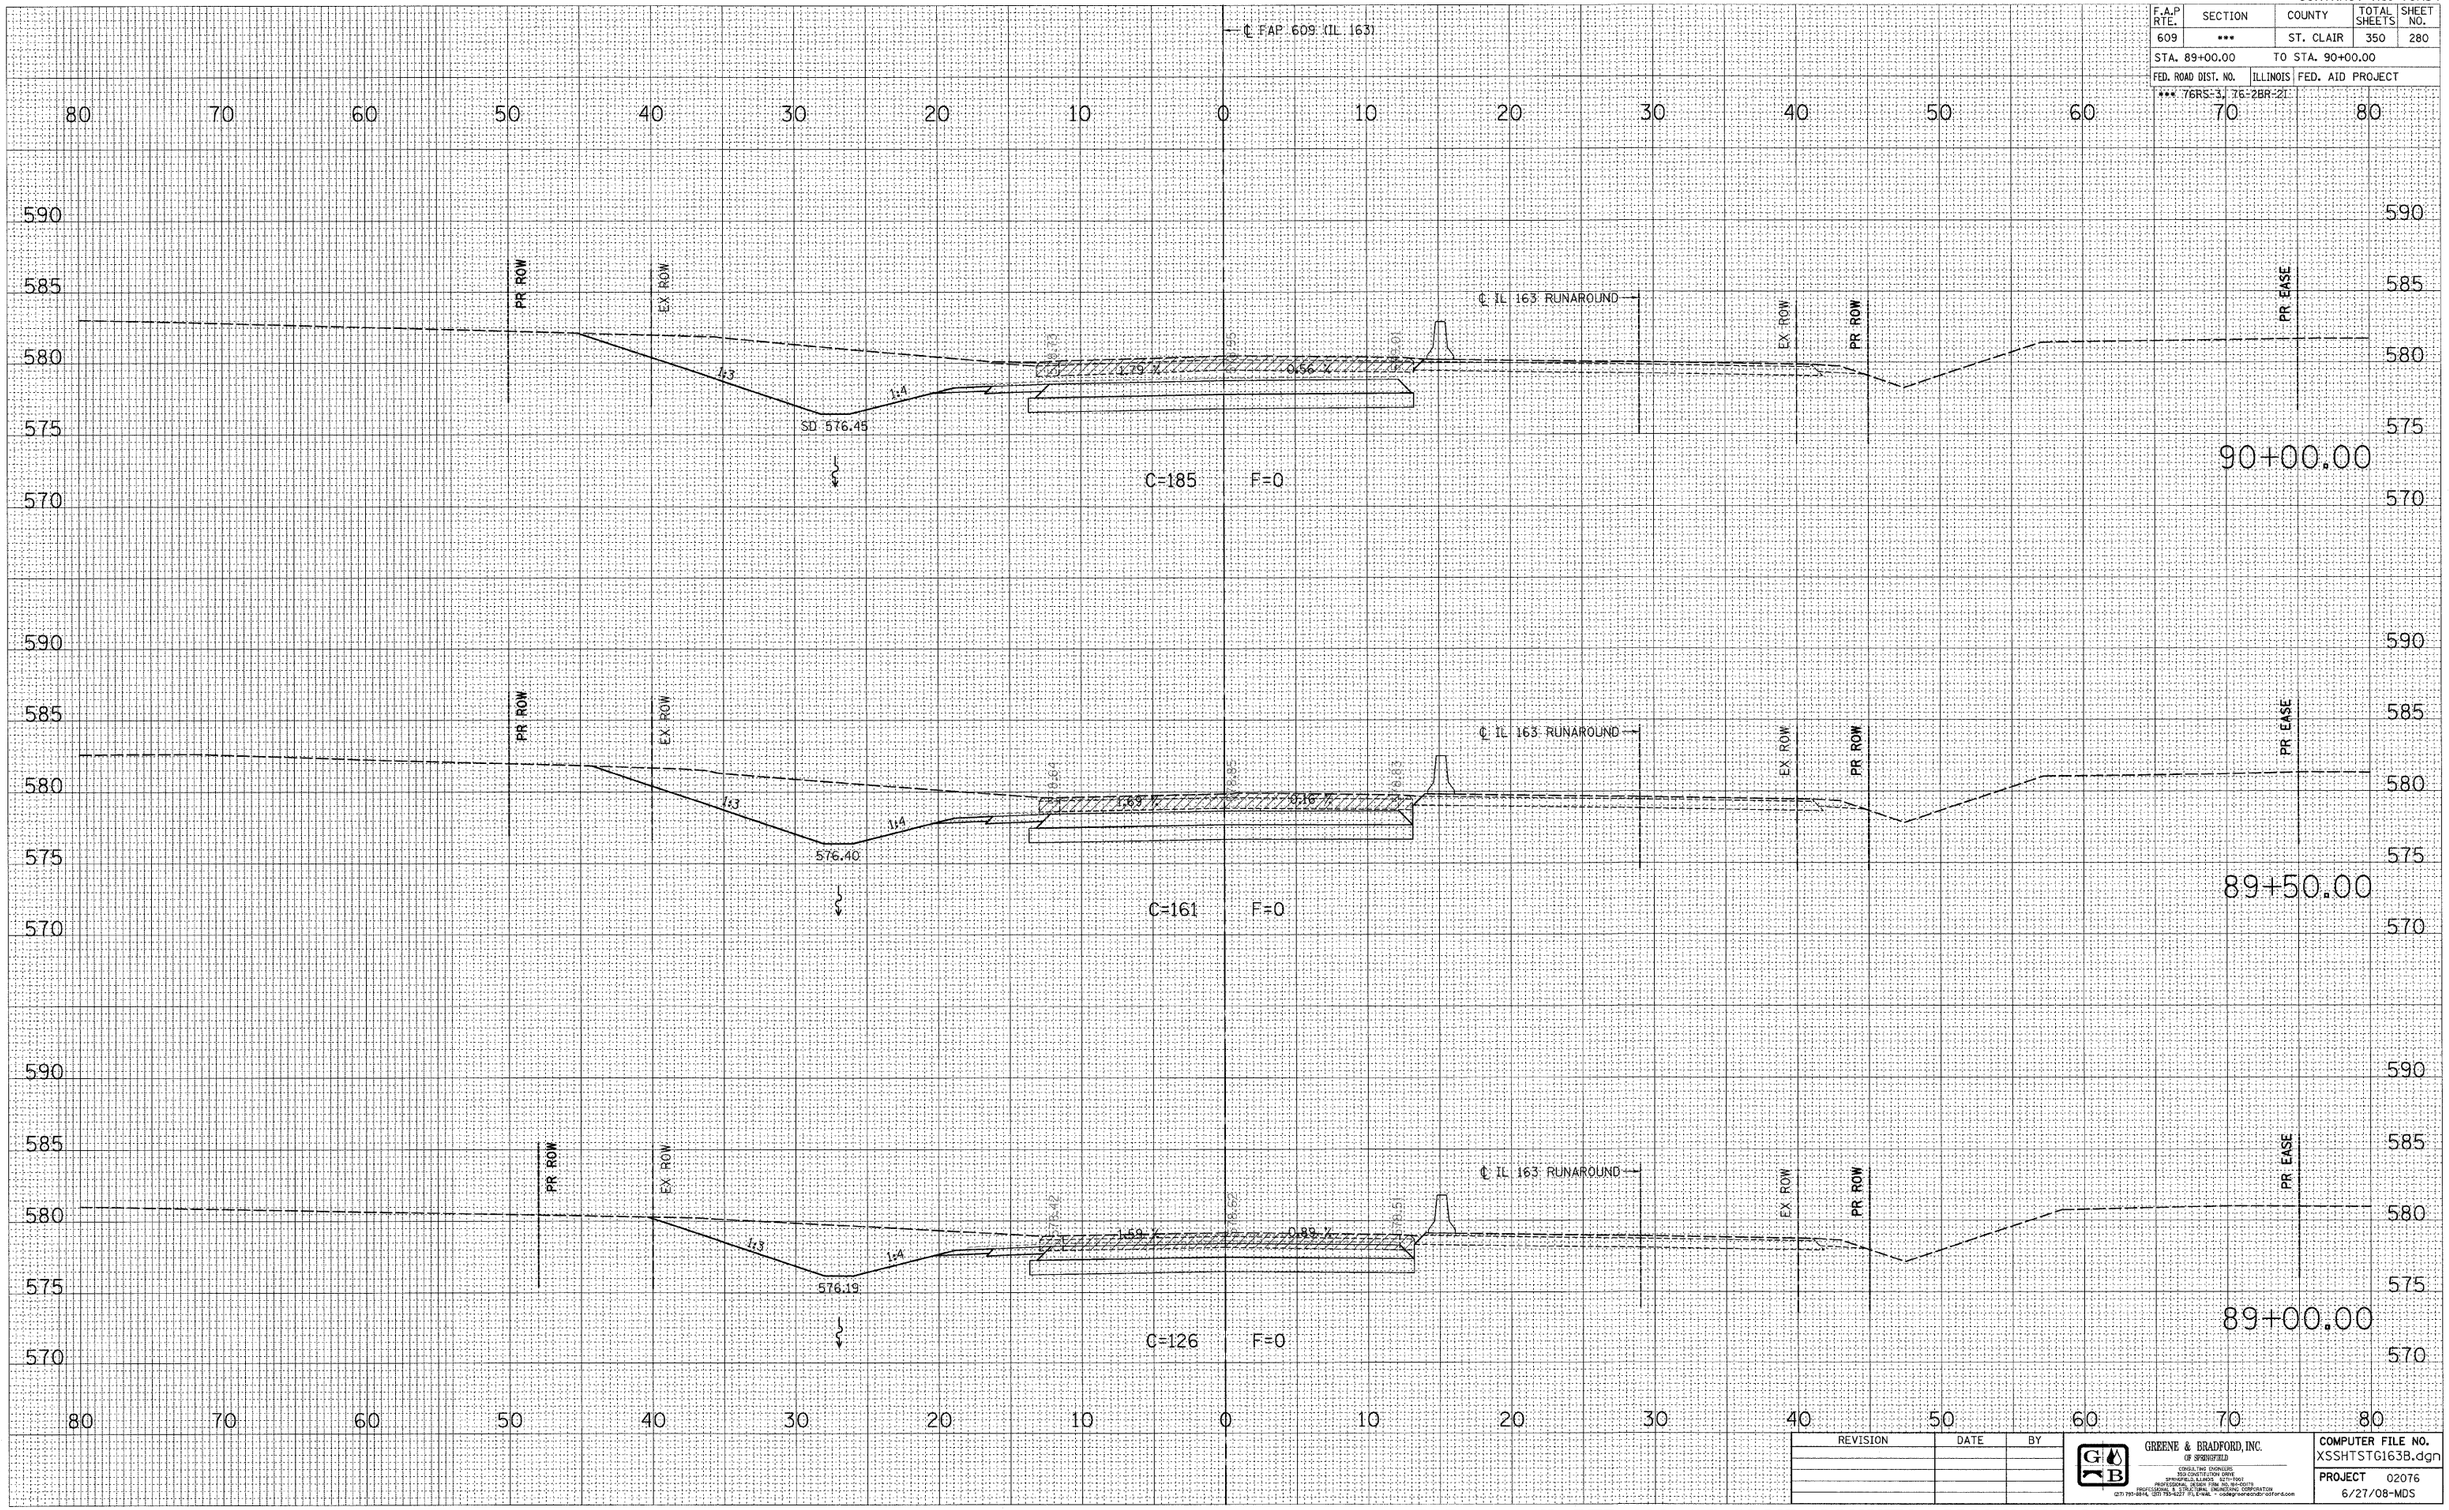

REVISION	DATE	BY

GREENE & BRADFORD, INC.
OF SPRINGFIELD
CONSULTING ENGINEERS
ROAD CONSTRUCTION MAPS
SPRINGFIELD, ILLINOIS 62711-7007
PROFESSIONAL DESIGN FIRM NO. 184-000175
REGISTERED R. STRUCTURAL ENGINEERING CORPORATION
(217) 791-0814, (217) 793-4227 FS, E-MAIL - oodegr.kenendr@sbcglobal.net

COMPUTER FILE NO. XSSHTSTG163B.dgn

PROJECT 02076
6/27/08-MDS

FINAL SURVEY — NOTE BOOK NO. — SURVEYED / PLOTTED / TEMPLATE / AREAS / AREAS CHECKED — BY — DATE

ORIGINAL SURVEY — NOTE BOOK NO. — SURVEYED / PLOTTED / TEMPLATE / AREAS / AREAS CHECKED — BY — DATE

PLOT DATE = 8/1/2008 4:51:57 PM
FILE NAME = J:\02076\DRAWINGS\XSSHTSTG163B.dgn
PLOT SCALE = 5.0000 / IN.
WORKSPACE = mwrbia
OPERATOR = mwrbia

FAP 609 (IL RTE. 163) ST. CLAIR COUNTY / MAINLINE CROSS SECTIONS – STAGE 2

STA. 89+00.00 TO STA. 90+00.00