CONTRACT NO. 76A34

F.A.P RTE.	SECTION	COUNTY	TOTAL SHEETS	SHEET NO.
609	***	ST. CLAIR	350	281
STA. 90+50.00		TO STA. 91+00.00		
FED. ROAD DIST. NO.	ILLINOIS	FED. AID PROJECT		
*** 76RS-3, 76-2BR-2				

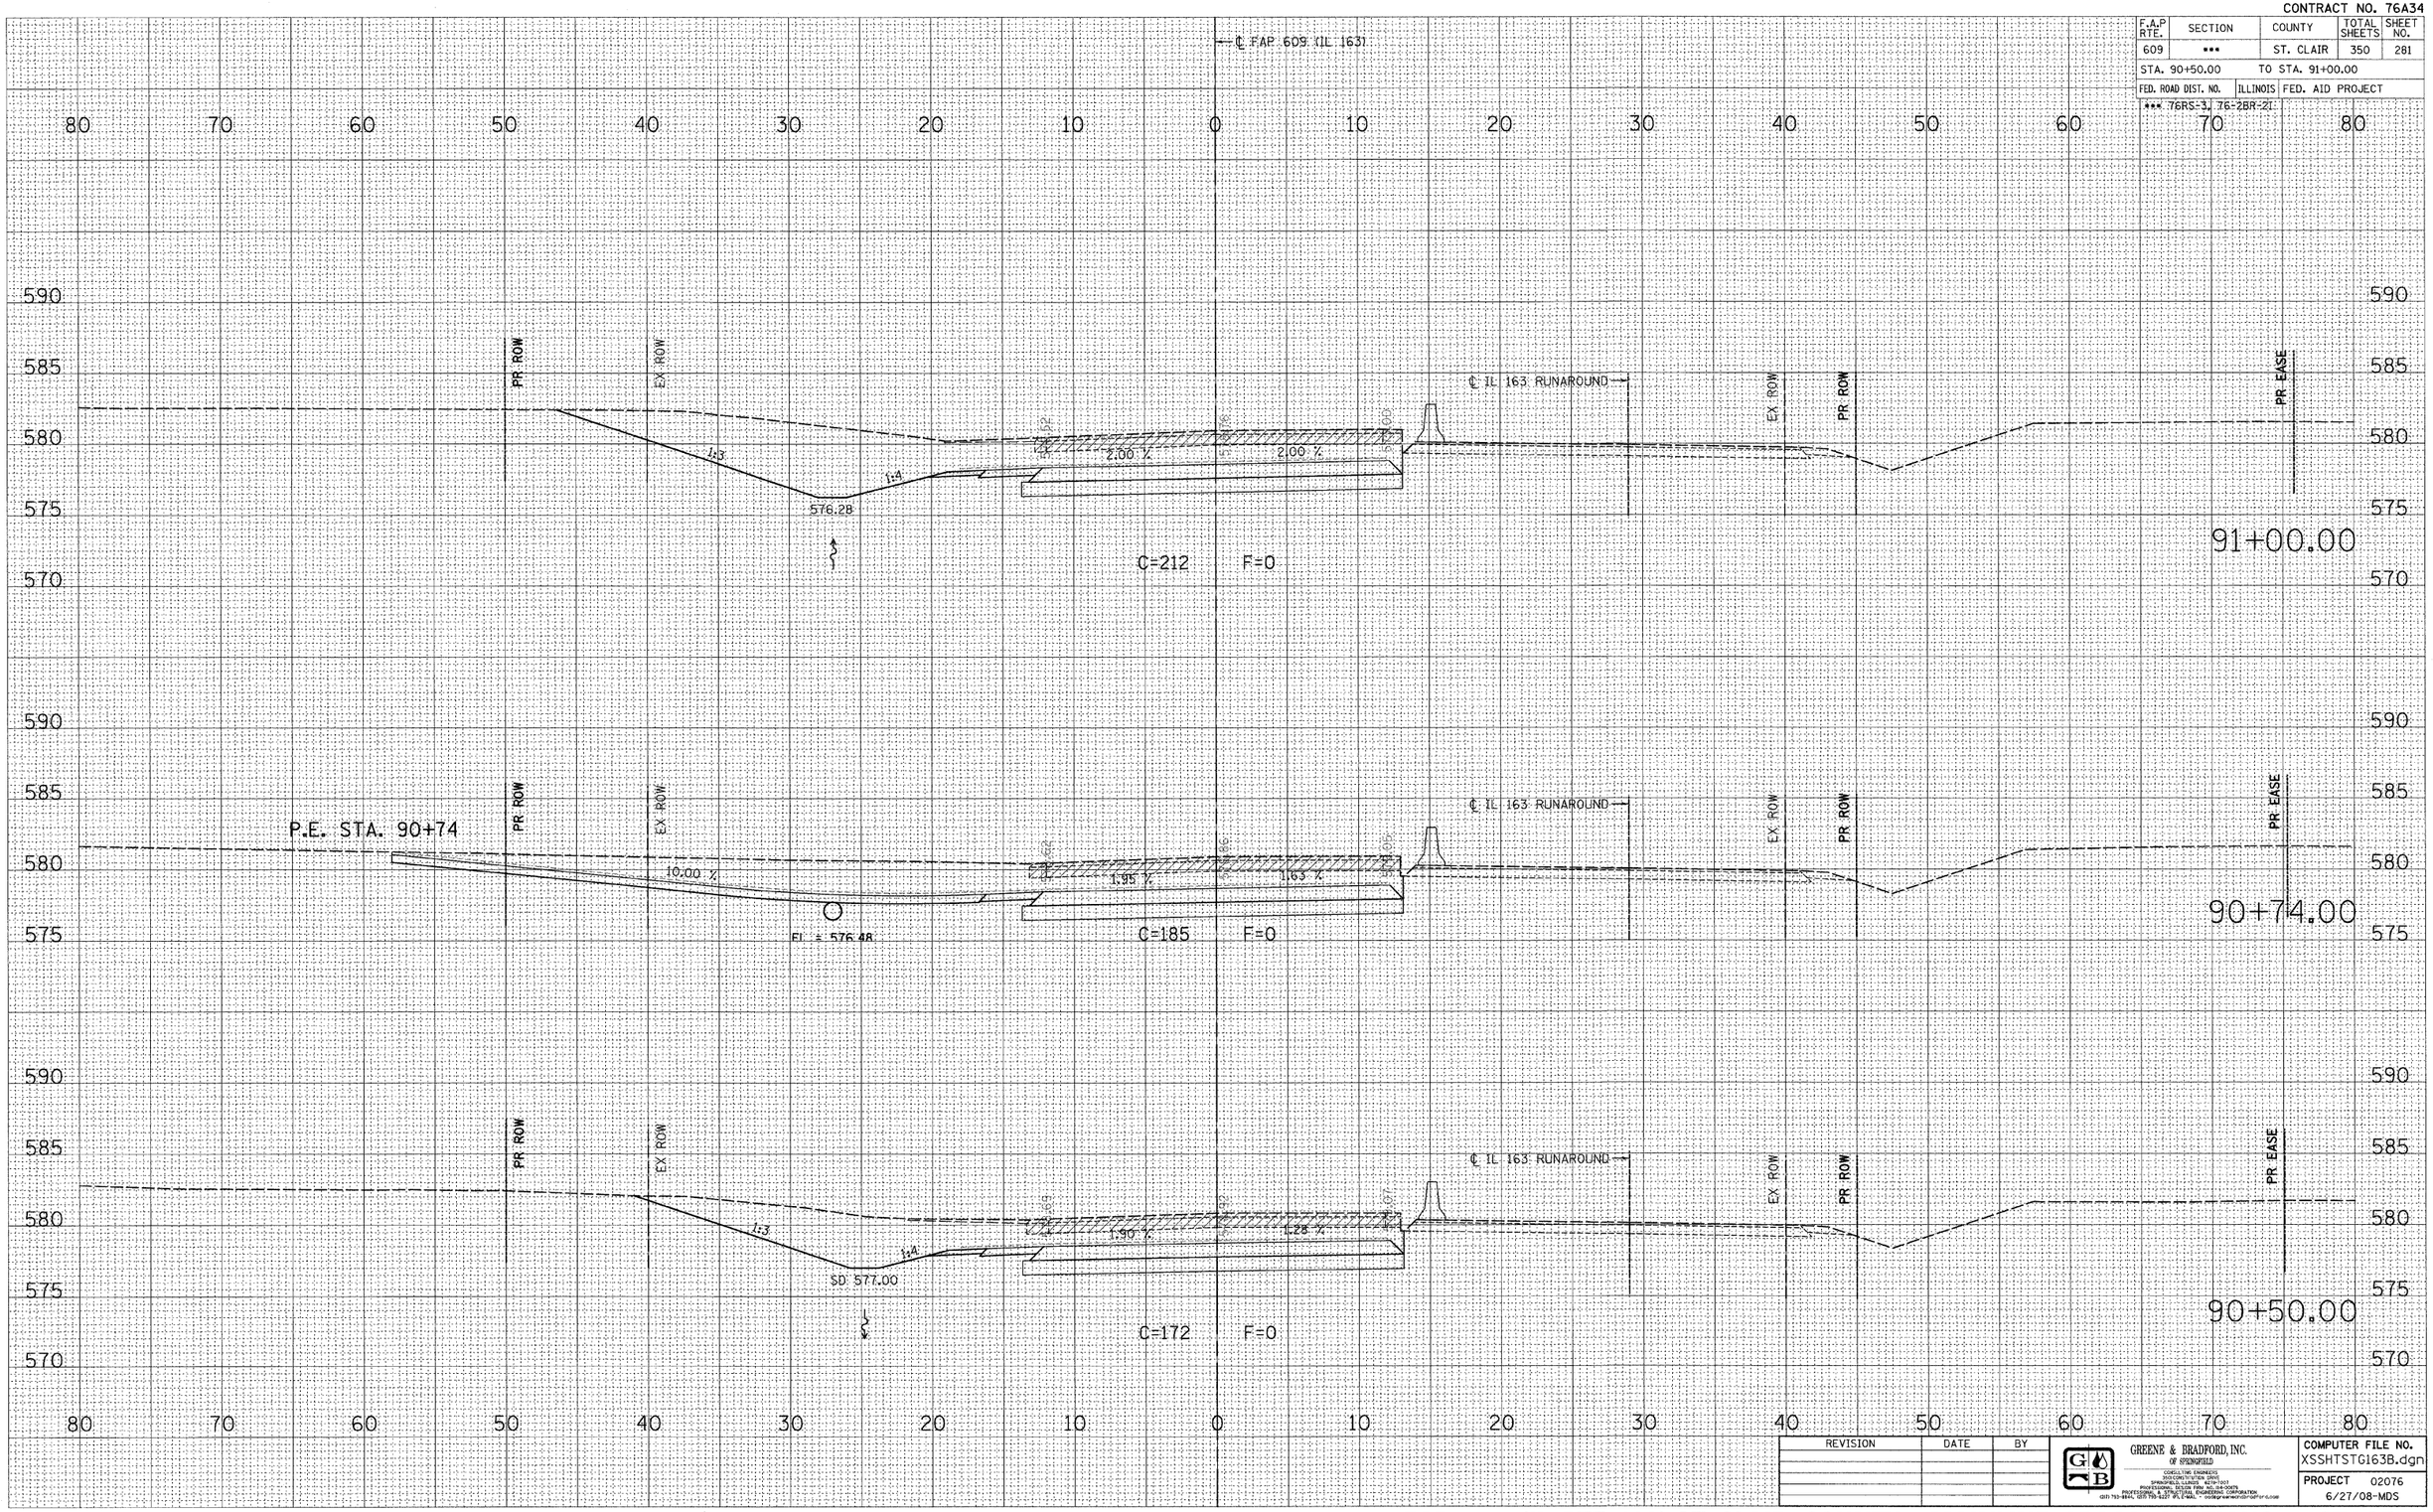

REVISION	DATE	BY

GREENE & BRADFORD, INC. OF SPRINGFIELD
CONSULTING ENGINEERS
RECONSTRUCTION DRIVE
SPRINGFIELD, ILLINOIS 62703-5463
PROFESSIONAL ENGINEERING CORPORATION
(217) 753-8941, (217) 753-8227 (FAX) E-MAIL - postbox@greenebradford.com

COMPUTER FILE NO. XSSHTSTG163B.dgn
PROJECT 02076
6/27/08-MDS

FAP 609 (IL RTE. 163) ST. CLAIR COUNTY / MAINLINE CROSS SECTIONS – STAGE 2

STA. 90+50.00 TO STA. 91+00.00

FINAL SURVEY — NOTE BOOK — NO. — SURVEYED — PLOTTED — TABULATE — AREAS — AREAS CHECKED — BY — DATE

ORIGINAL SURVEY — NOTE BOOK — NO. — SURVEYED — PLOTTED — TABULATE — AREAS — AREAS CHECKED — BY — DATE

PLOT DATE = 6/1/2008 4:51:58 PM
FILE NAME = j:\02076\DRAWINGS\XSSHTSTG163B.dgn
PLOT SCALE = 5.0000 ' / IN.
PLOT STYLE = Default
OPERATOR = markb