CONTRACT NO. 76A34

F.A.P RTE.	SECTION	COUNTY	TOTAL SHEETS	SHEET NO.
609	•••	ST. CLAIR	350	294
STA. 87+50.00		TO STA. 88+50.00		
FED. ROAD DIST. NO.	ILLINOIS	FED. AID PROJECT		

••• 76RS-3, 76-2BR-21

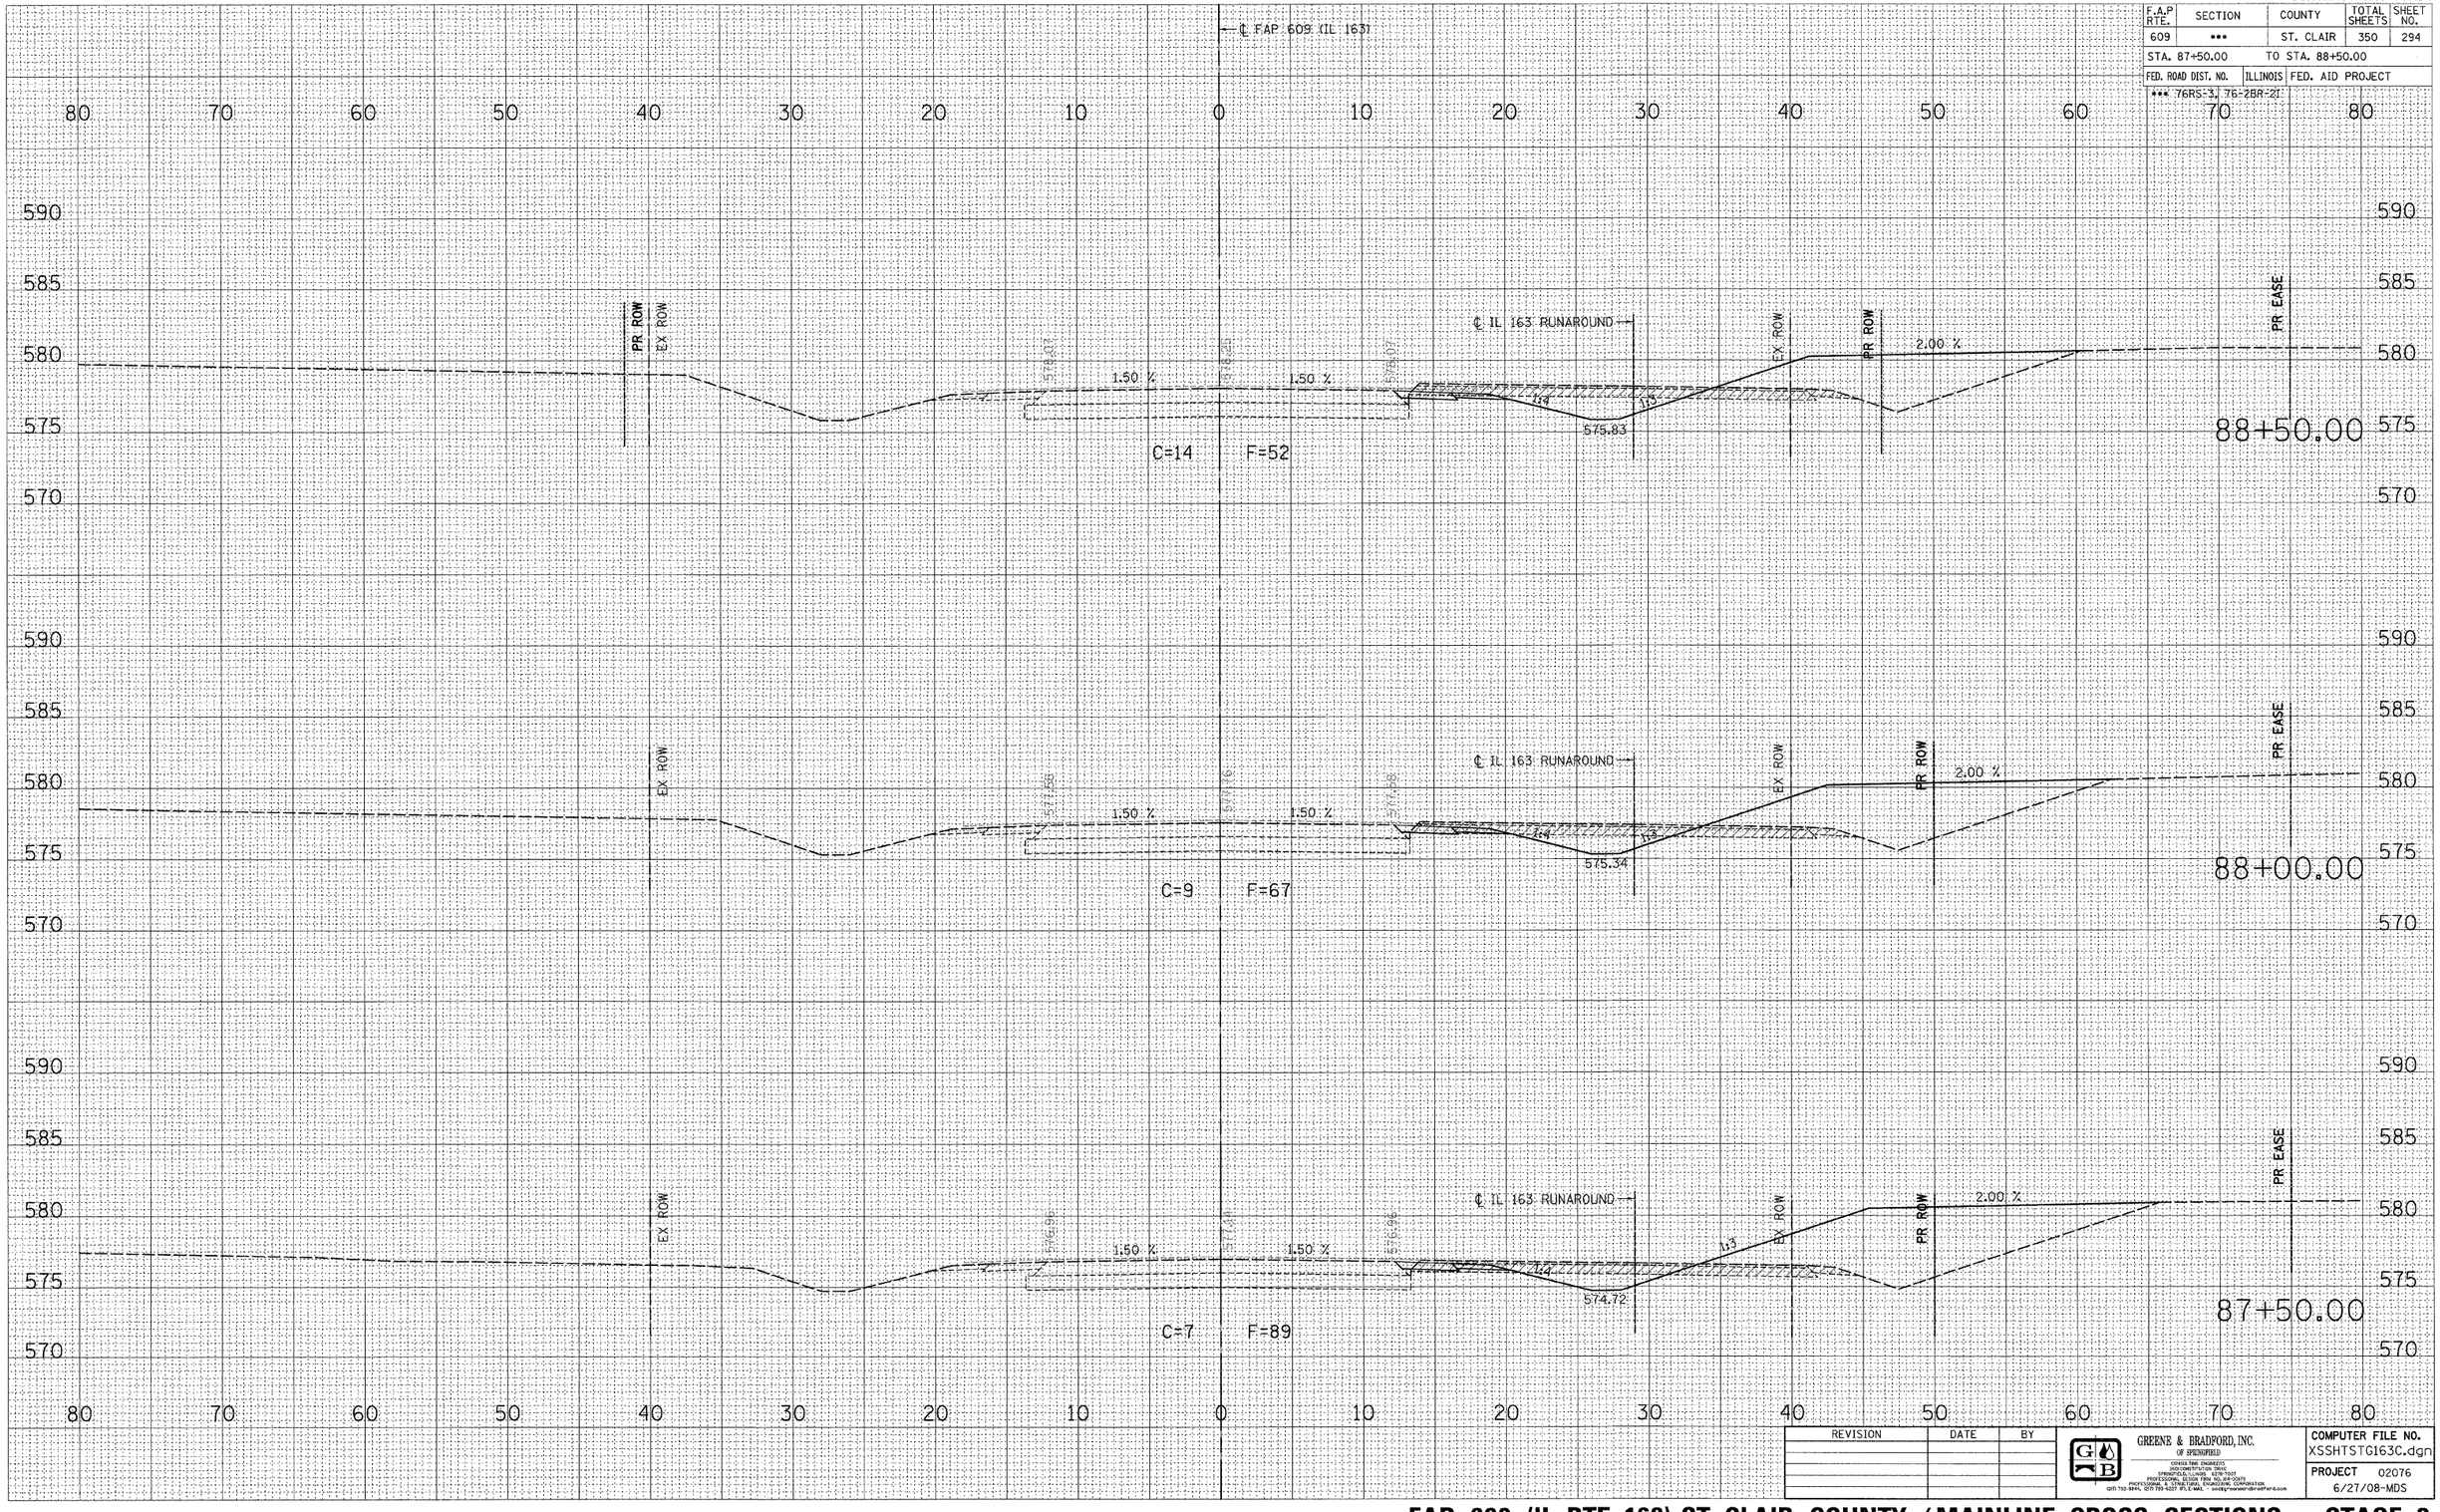

REVISION	DATE	BY

GREENE & BRADFORD, INC.
OF SPRINGFIELD
CONSULTING ENGINEERS
300 CONSTITUTION DRIVE
SPRINGFIELD, ILLINOIS 62711-7007
PROFESSIONAL DESIGN FIRM NO. 184-001370
PROFESSIONAL SURVEYING FIRM NO. 184-004777
(217) 793-9944, (217) 793-9227 (FAX) E-MAIL: mail@greenebradford.com

COMPUTER FILE NO. XSSHTSTG163C.dgn

PROJECT 02076
6/27/08-MDS

FAP 609 (IL RTE. 163) ST. CLAIR COUNTY / MAINLINE CROSS SECTIONS – STAGE 3

STA. 87+50.00 TO STA. 88+50.00

FINAL SURVEY — NOTE BOOK — NO. — BY — DATE
SURVEYED — PLOTTED — DRAWN — AREAS — AREAS CHECKED

ORIGINAL SURVEY — NOTE BOOK — NO. — BY — DATE
SURVEYED — PLOTTED — DRAWN — AREAS — AREAS CHECKED

PLOT DATE = 8/1/2008 4:52:04 PM
FILE NAME = i:\02076\DRAWINGS\XSSHTSTG163C.dgn
PLOT SCALE = 5.0000 ' / IN.
MODEL = Default
OPERATOR = marka