CONTRACT NO. 76A34

F.A.P. RTE.	SECTION	COUNTY	TOTAL SHEETS	SHEET NO.
609	***	ST. CLAIR	350	299
STA. 93+68.96		TO STA. 94+50.00		
FED. ROAD DIST. NO.	ILLINOIS	FED. AID PROJECT		

*** 76RS-3, 76-2BR-21

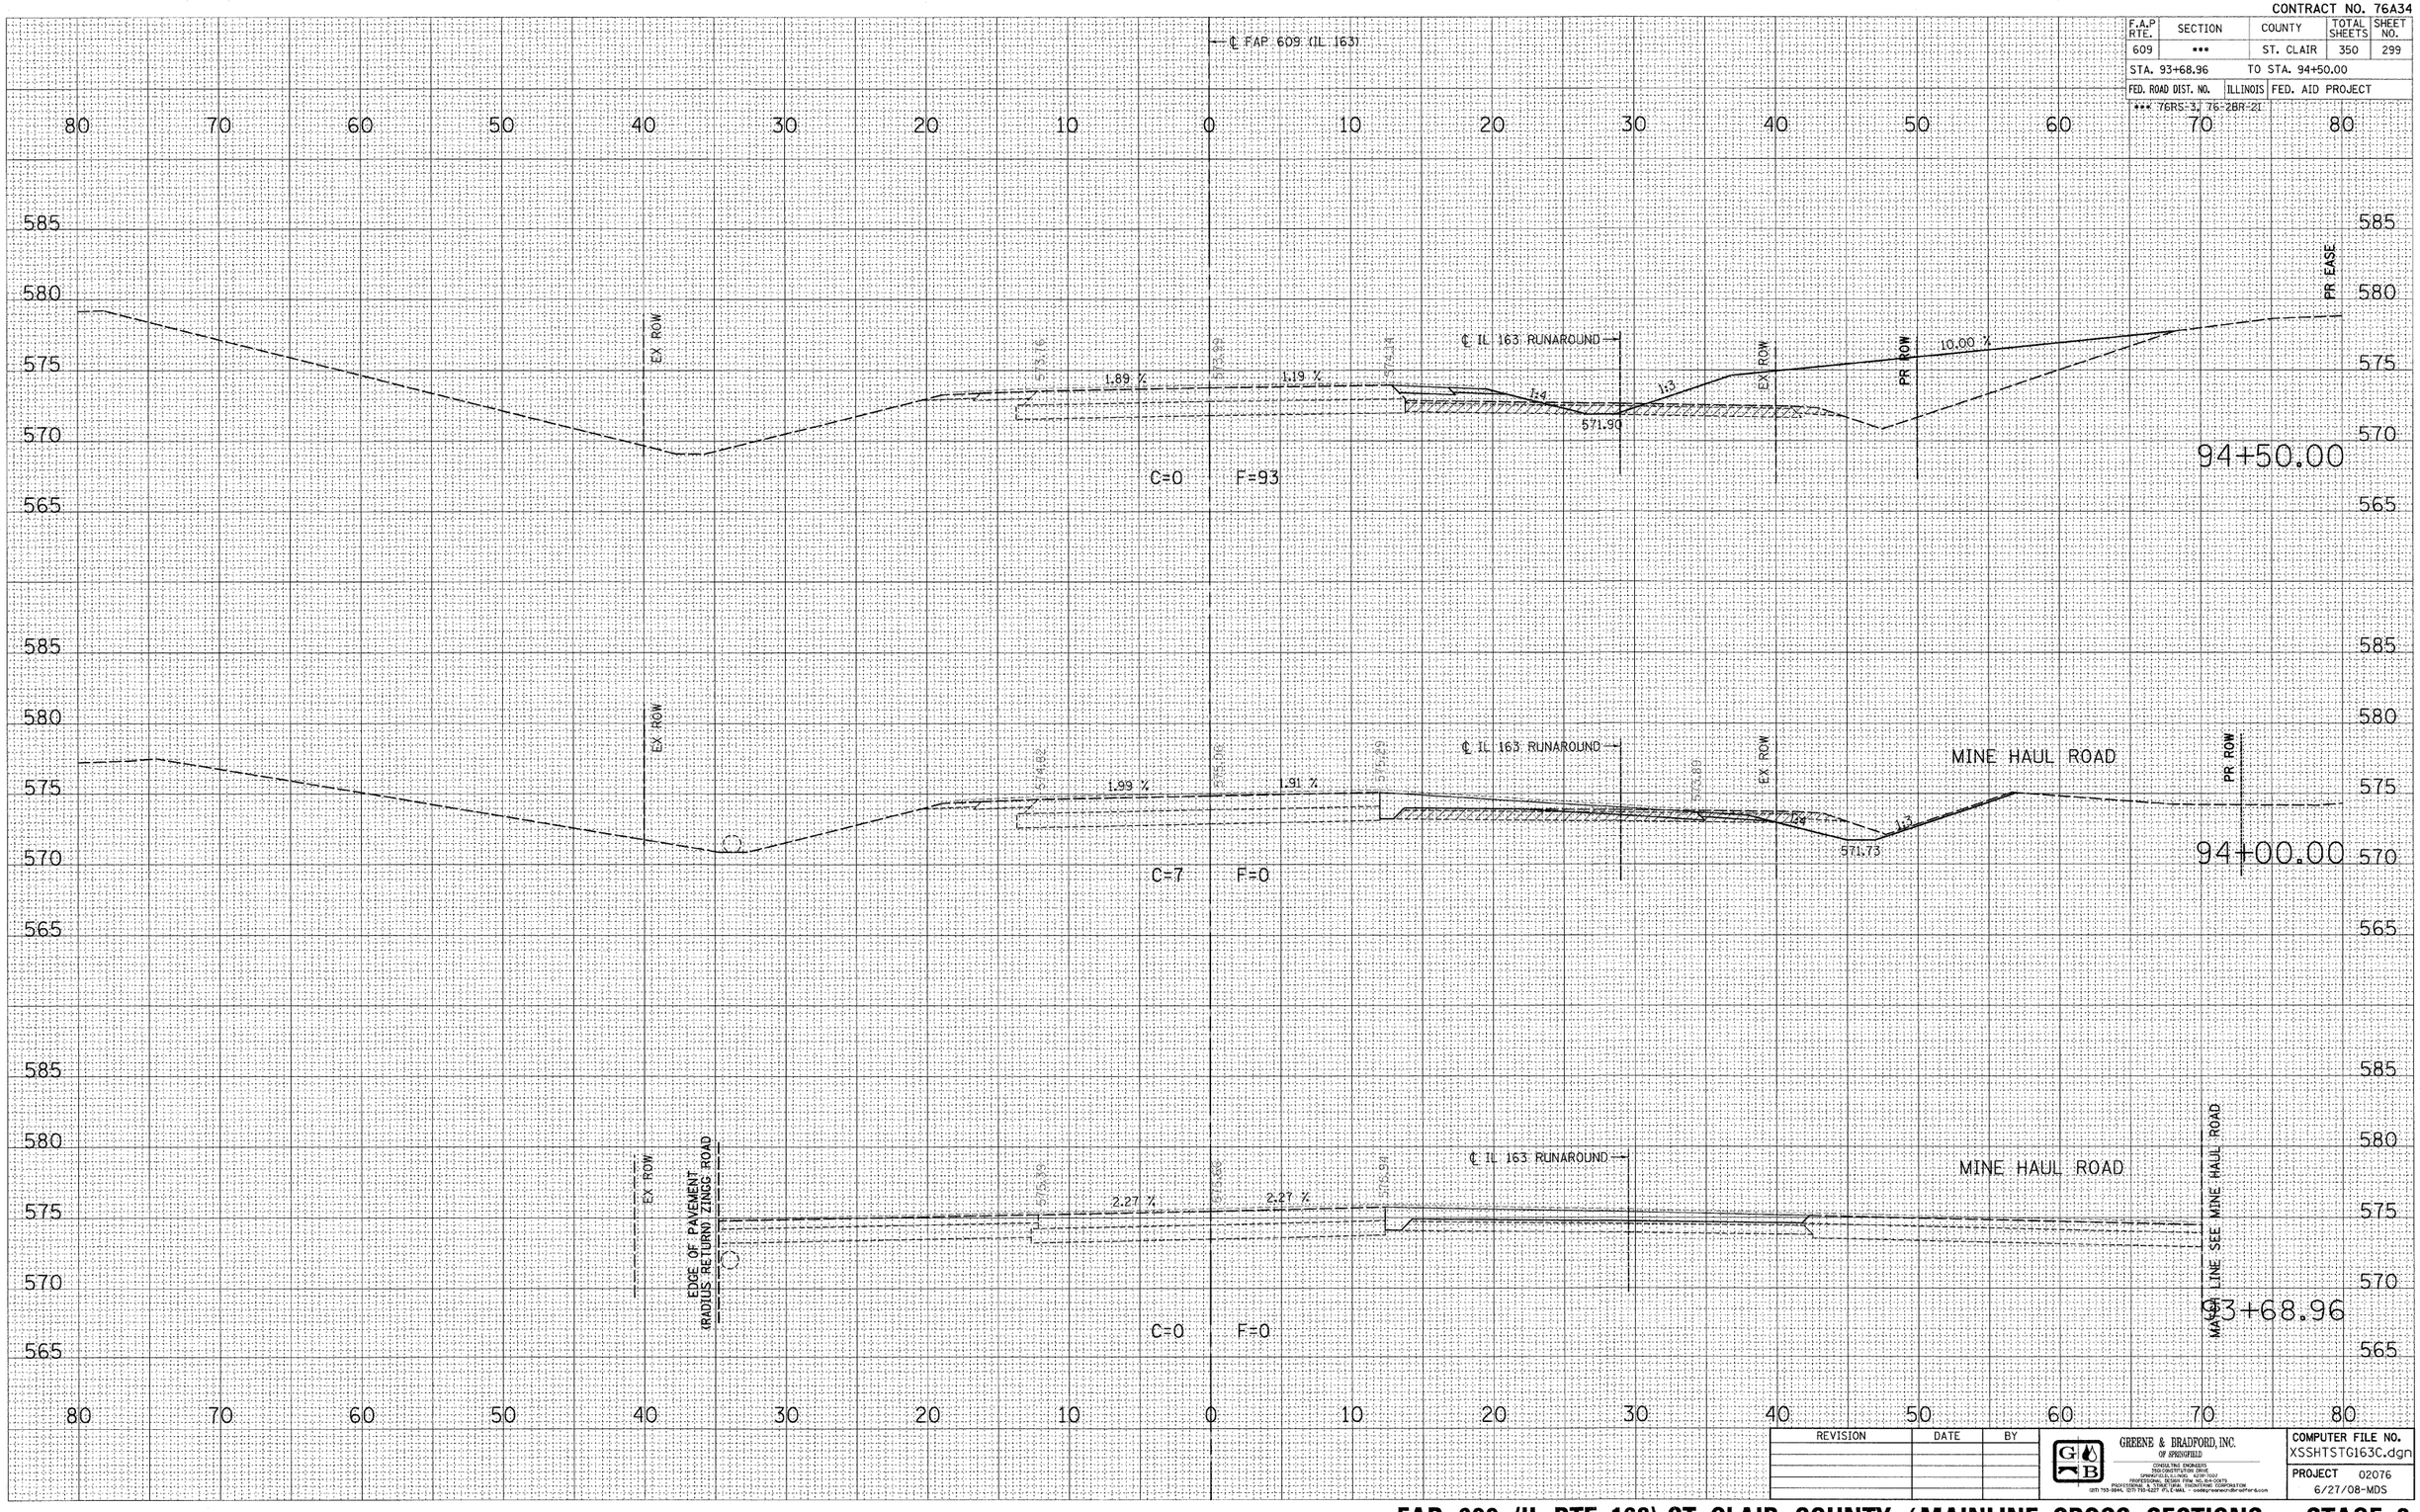

REVISION	DATE	BY

GREENE & BRADFORD, INC.
OF SPRINGFIELD
CONSULTING ENGINEERS
2100 CONSTITUTION DRIVE
SPRINGFIELD, ILLINOIS 62704-7001
PROFESSIONAL DESIGN FIRM NO. 184-0073
PROFESSIONAL & STRUCTURAL ENGINEERING CORPORATION
(217) 753-5843, 525-756-6227 FILE MAIL - cadd@greenebradford.com

COMPUTER FILE NO. XSSHTSTG163C.dgn
PROJECT 02076
6/27/08-MDS

FINAL SURVEY — NOTE BOOK NO. — SURVEYED / PLOTTED / TEMPLATE / AREAS / AREAS CHECKED — BY — DATE

ORIGINAL SURVEY — NOTE BOOK NO. — SURVEYED / PLOTTED / TEMPLATE / AREAS / AREAS CHECKED — BY — DATE

PLOT DATE = 8/1/2008 4:52:06 PM
FILE NAME = J:\02076\DRAWINGS\XSSHTSTG163C.dgn
PLOT SCALE = 5.0000 ' / IN.
MODEL = Default
OPERATOR = marks

FAP 609 (IL RTE. 163) ST. CLAIR COUNTY / MAINLINE CROSS SECTIONS – STAGE 3

STA. 93+68.96 TO STA. 94+50.00