CONTRACT NO. 76A34

F.A.P RTE.	SECTION	COUNTY	TOTAL SHEETS	SHEET NO.
609	***	ST. CLAIR	350	300
STA. 95+00.00		TO STA. 96+00.00		
FED. ROAD DIST. NO.	ILLINOIS	FED. AID PROJECT		

*** 76RS-3, 76-2BR-21

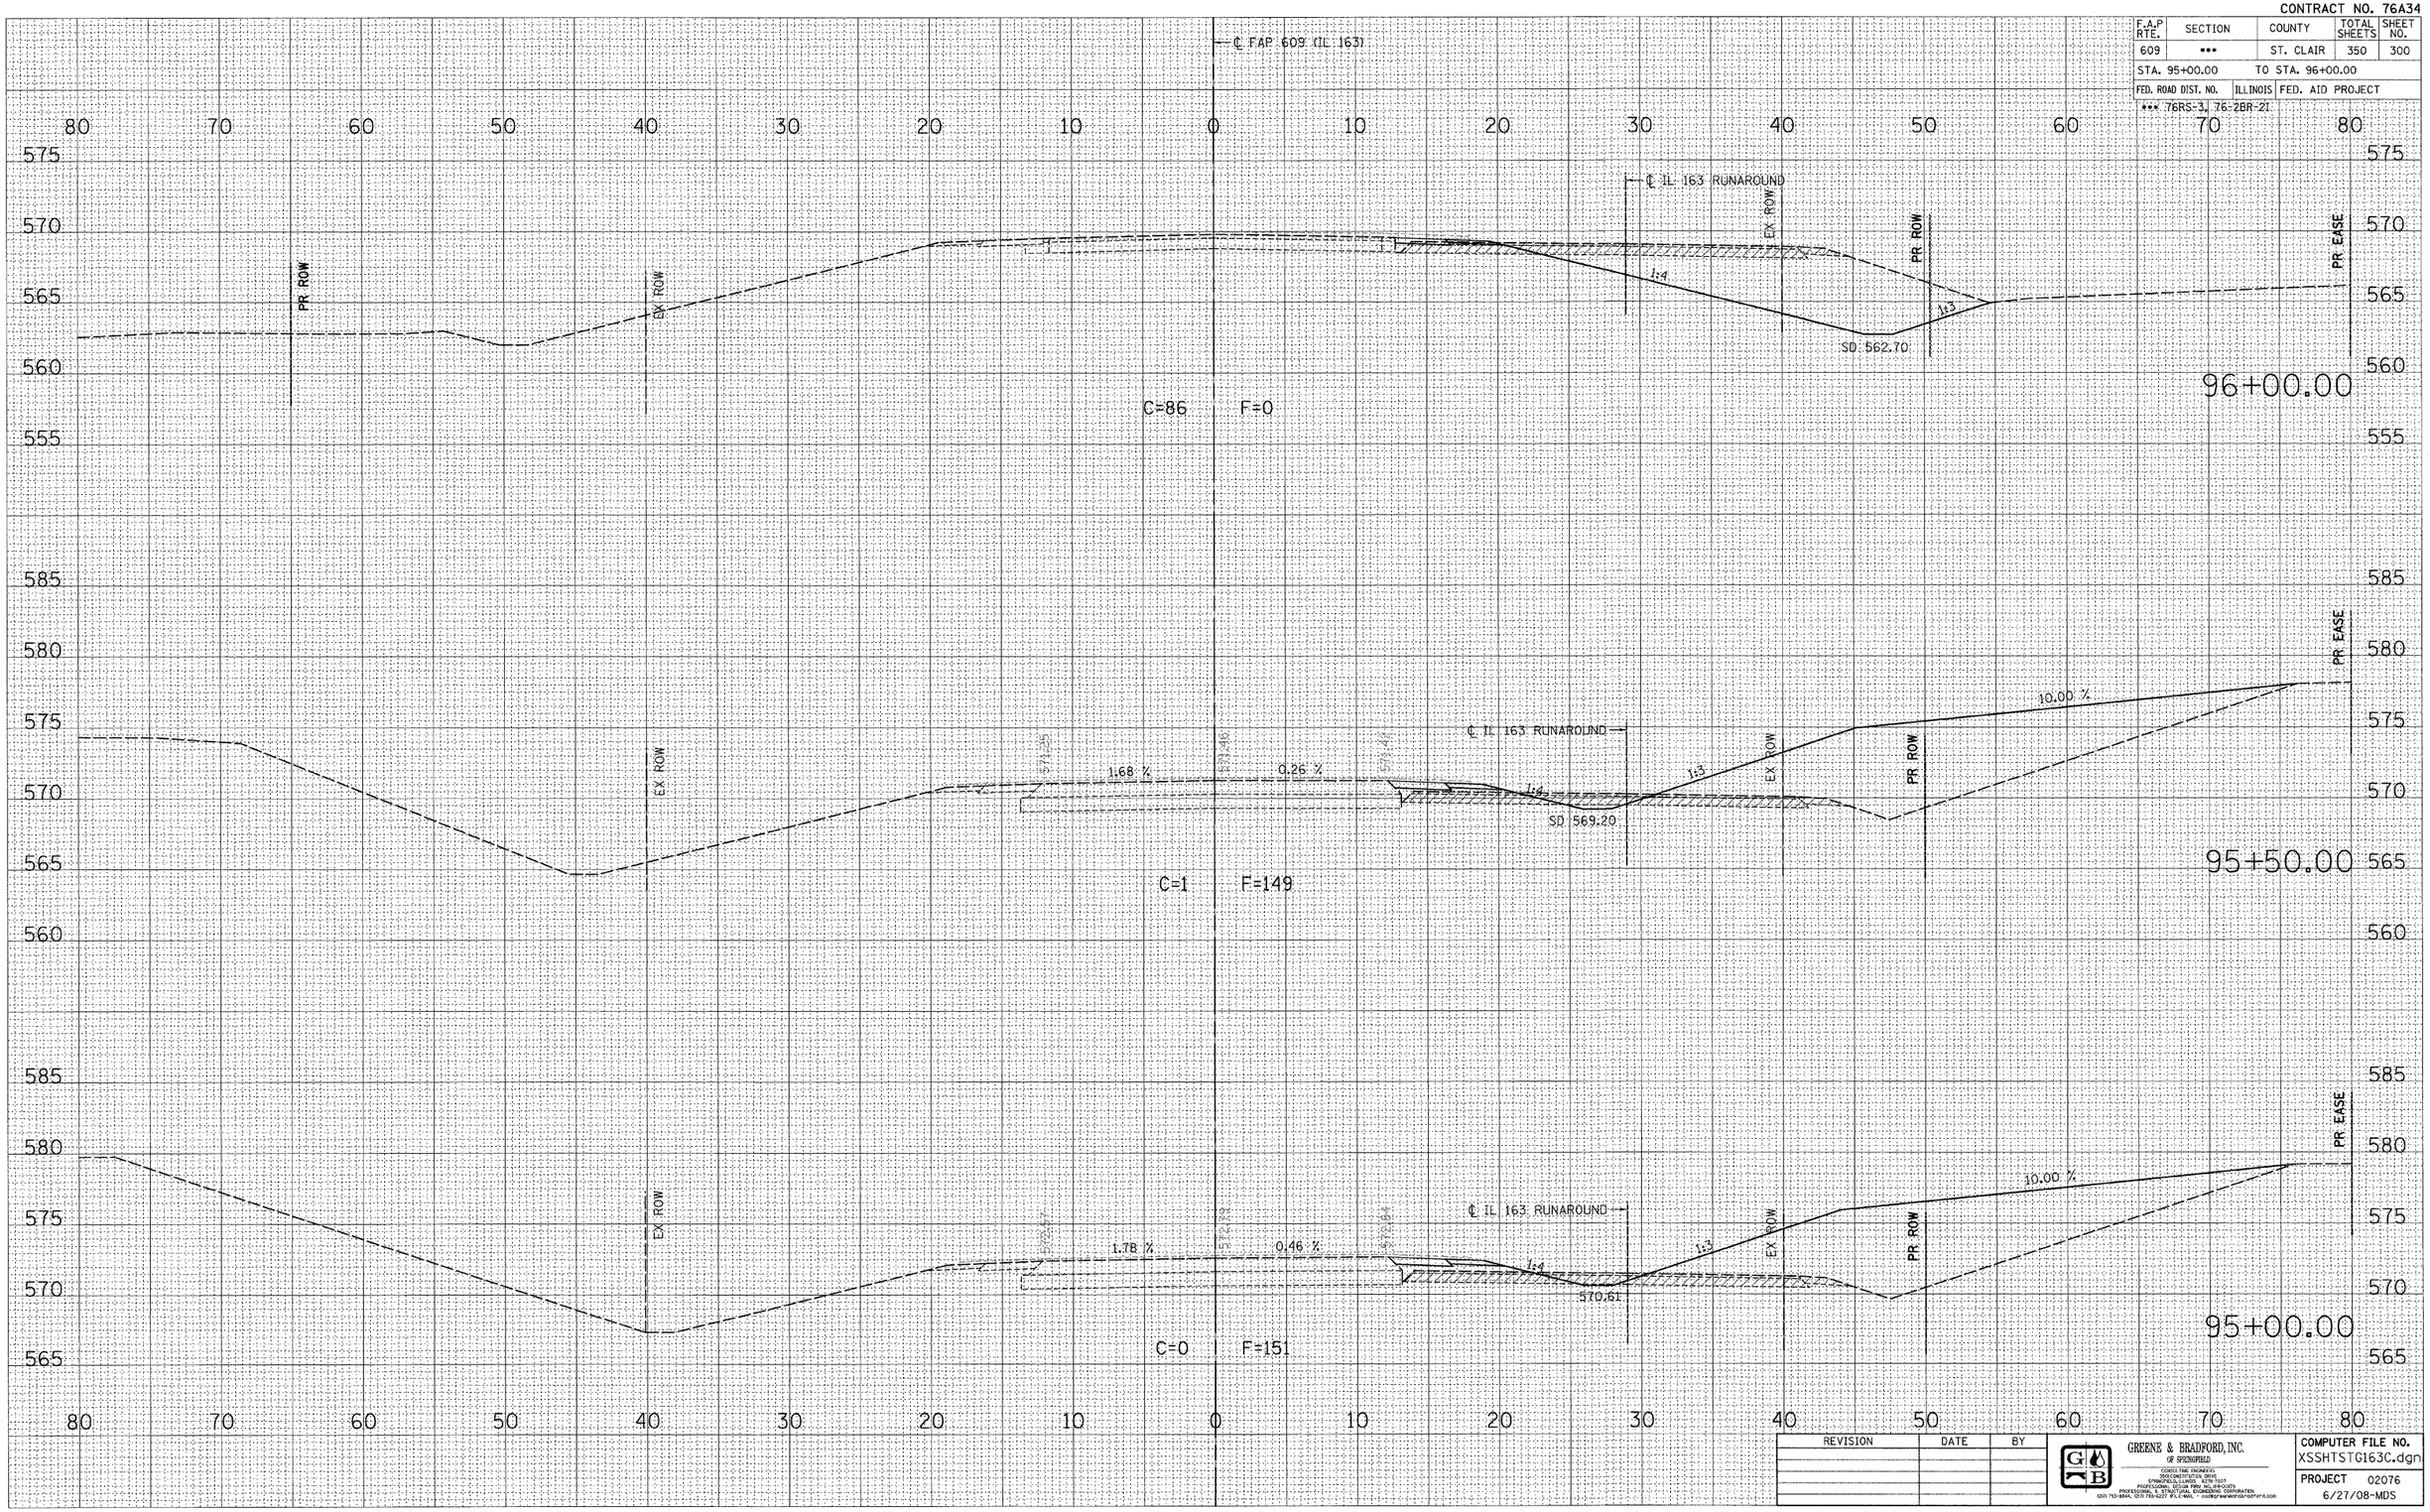

REVISION	DATE	BY

GREENE & BRADFORD, INC.
OF SPRINGFIELD
CONSULTING ENGINEERS
3500 CONSTITUTION DRIVE
SPRINGFIELD, ILLINOIS 62711-7007
PROFESSIONAL DESIGN FIRM 184-000273
PROFESSIONAL & STRUCTURAL ENGINEERING CORPORATION
(217) 753-8844, (217) 793-6227 FX, E-MAIL - code@greenebradford.com

COMPUTER FILE NO. XSSHTSTG163C.dgn

PROJECT 02076

6/27/08-MDS

FINAL SURVEY	BY	DATE
SURVEYED		
PLOTTED		
TOTAL STA.		
AREAS		
AREAS CHECKED		
NOTE BOOK NO.		

ORIGINAL SURVEY	BY	DATE
SURVEYED		
PLOTTED		
TOTAL STA.		
AREAS		
AREAS CHECKED		
NOTE BOOK NO.		

PLOT DATE = 6/1/2008 4:52:06 PM
FILE NAME = J:\02076\DRAWINGS\XSSHTSTG163C.dgn
PLOT SCALE = 5.0000 ' / IN.
MODEL = Default
OPERATOR = marks

FAP 609 (IL RTE. 163) ST. CLAIR COUNTY / MAINLINE CROSS SECTIONS – STAGE 3

STA. 95+00.00 TO STA. 96+00.00