CONTRACT NO. 76A34

F.A.P RTE.	SECTION	COUNTY	TOTAL SHEETS	SHEET NO.
609	***	ST. CLAIR	350	306
STA. 497+00.00		TO STA. 498+00.00		
FED. ROAD DIST. NO.	ILLINOIS	FED. AID PROJECT		

*** 76RS-3, 76-2BR-21

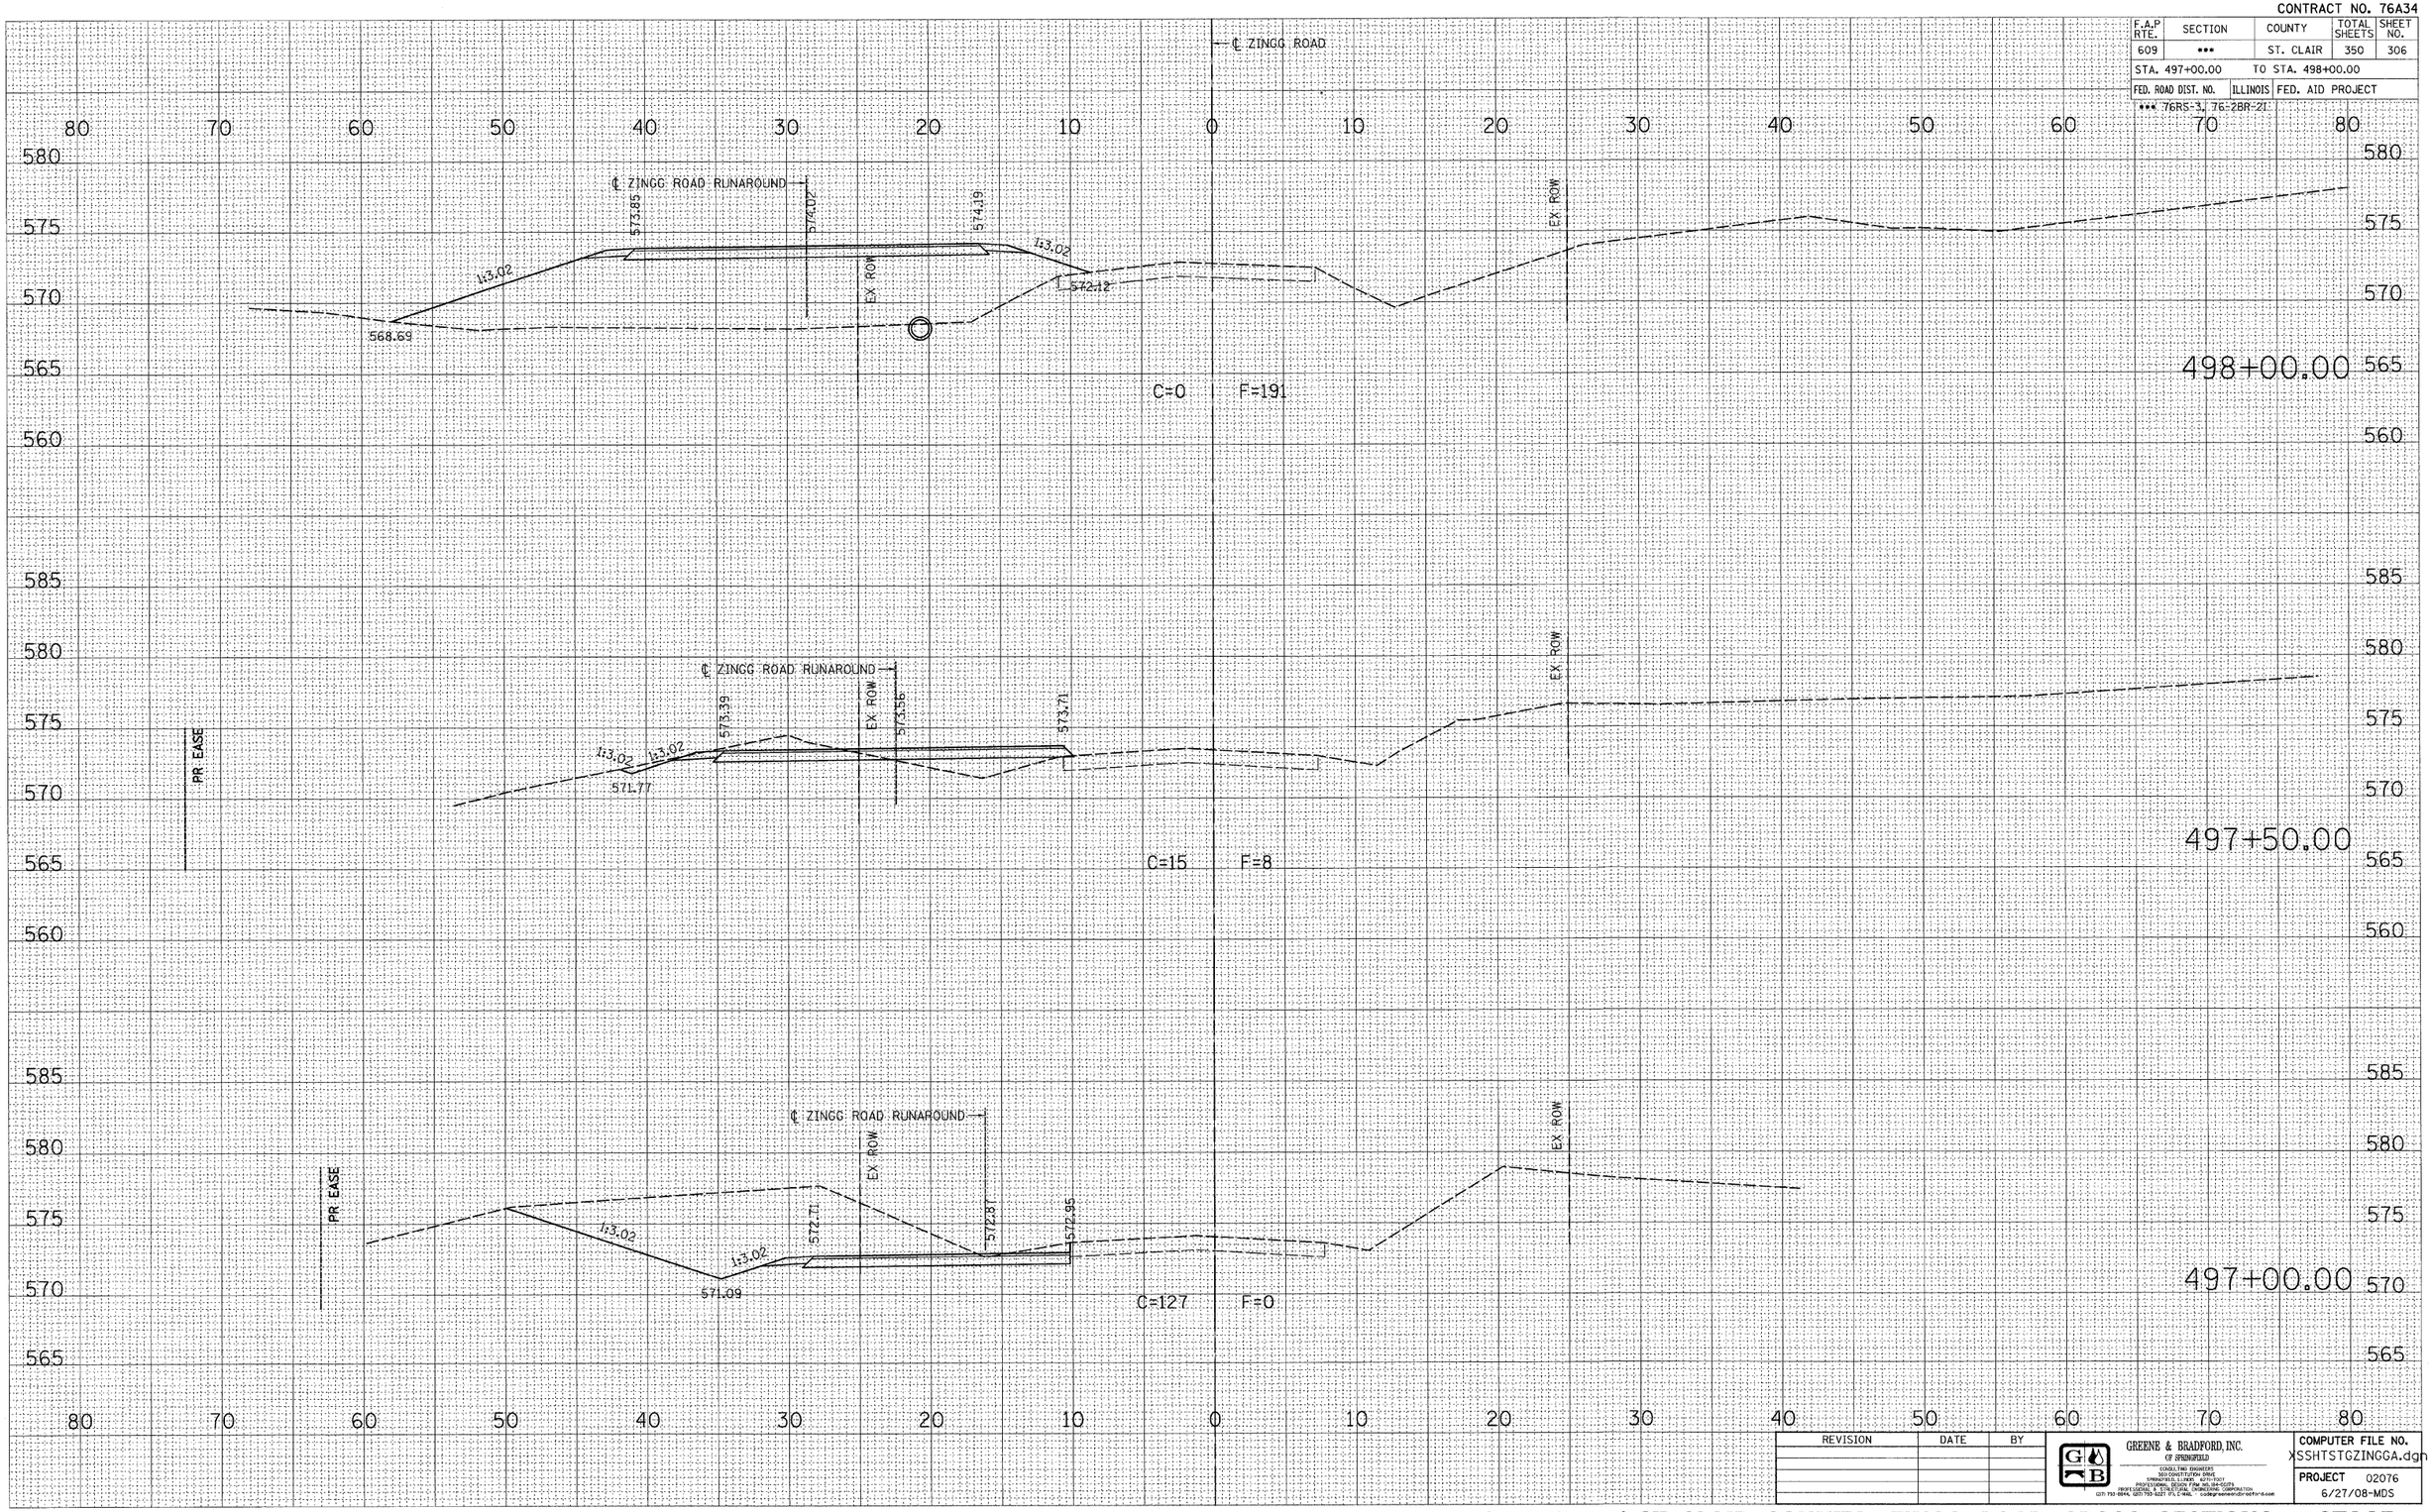

REVISION	DATE	BY

GREENE & BRADFORD, INC.
OF SPRINGFIELD
CONSULTING ENGINEERS
500 CONSTITUTION DRIVE
SPRINGFIELD, ILLINOIS 62711-7127
PROFESSIONAL DESIGN FIRM - 184-000-005
PROFESSIONAL DESIGN FIRM - CORPORATION
(217) 793-0894, (217) 793-5227 (FAX E-MAIL - college@gbengineers.com)

COMPUTER FILE NO. XSSHTSTGZINGGA.dgn
PROJECT 02076
6/27/08-MDS

FAP 609 (IL RTE. 163) ST. CLAIR COUNTY / ZINGG ROAD CROSS SECTIONS – STAGE 1

STA. 497+00.00 TO STA. 498+00.00

FINAL SURVEY	BY	DATE
SURVEYED		
PLOTTED		
TEMPLATE		
AREAS		
AREAS CHECKED		
NOTE BOOK		
NO.		

ORIGINAL SURVEY	BY	DATE
SURVEYED		
PLOTTED		
TEMPLATE		
AREAS		
AREAS CHECKED		
NOTE BOOK		
NO.		

PLOT DATE = 8/1/2008 4:52:09 PM
FILE NAME = J:\02076\DRAWINGS\XSSHTSTGZINGGA.dgn
PLOT SCALE = 5.0000 ' / IN.
MODEL = Default
OPERATOR = mdavis