CONTRACT NO. 76A34

F.A.P RTE.	SECTION	COUNTY	TOTAL SHEETS	SHEET NO.
609	***	ST. CLAIR	350	308
STA. 498+50.00		TO STA. 499+00.00		
FED. ROAD DIST. NO.	ILLINOIS	FED. AID PROJECT		

*** 76RS-3, 76-2BR-2I

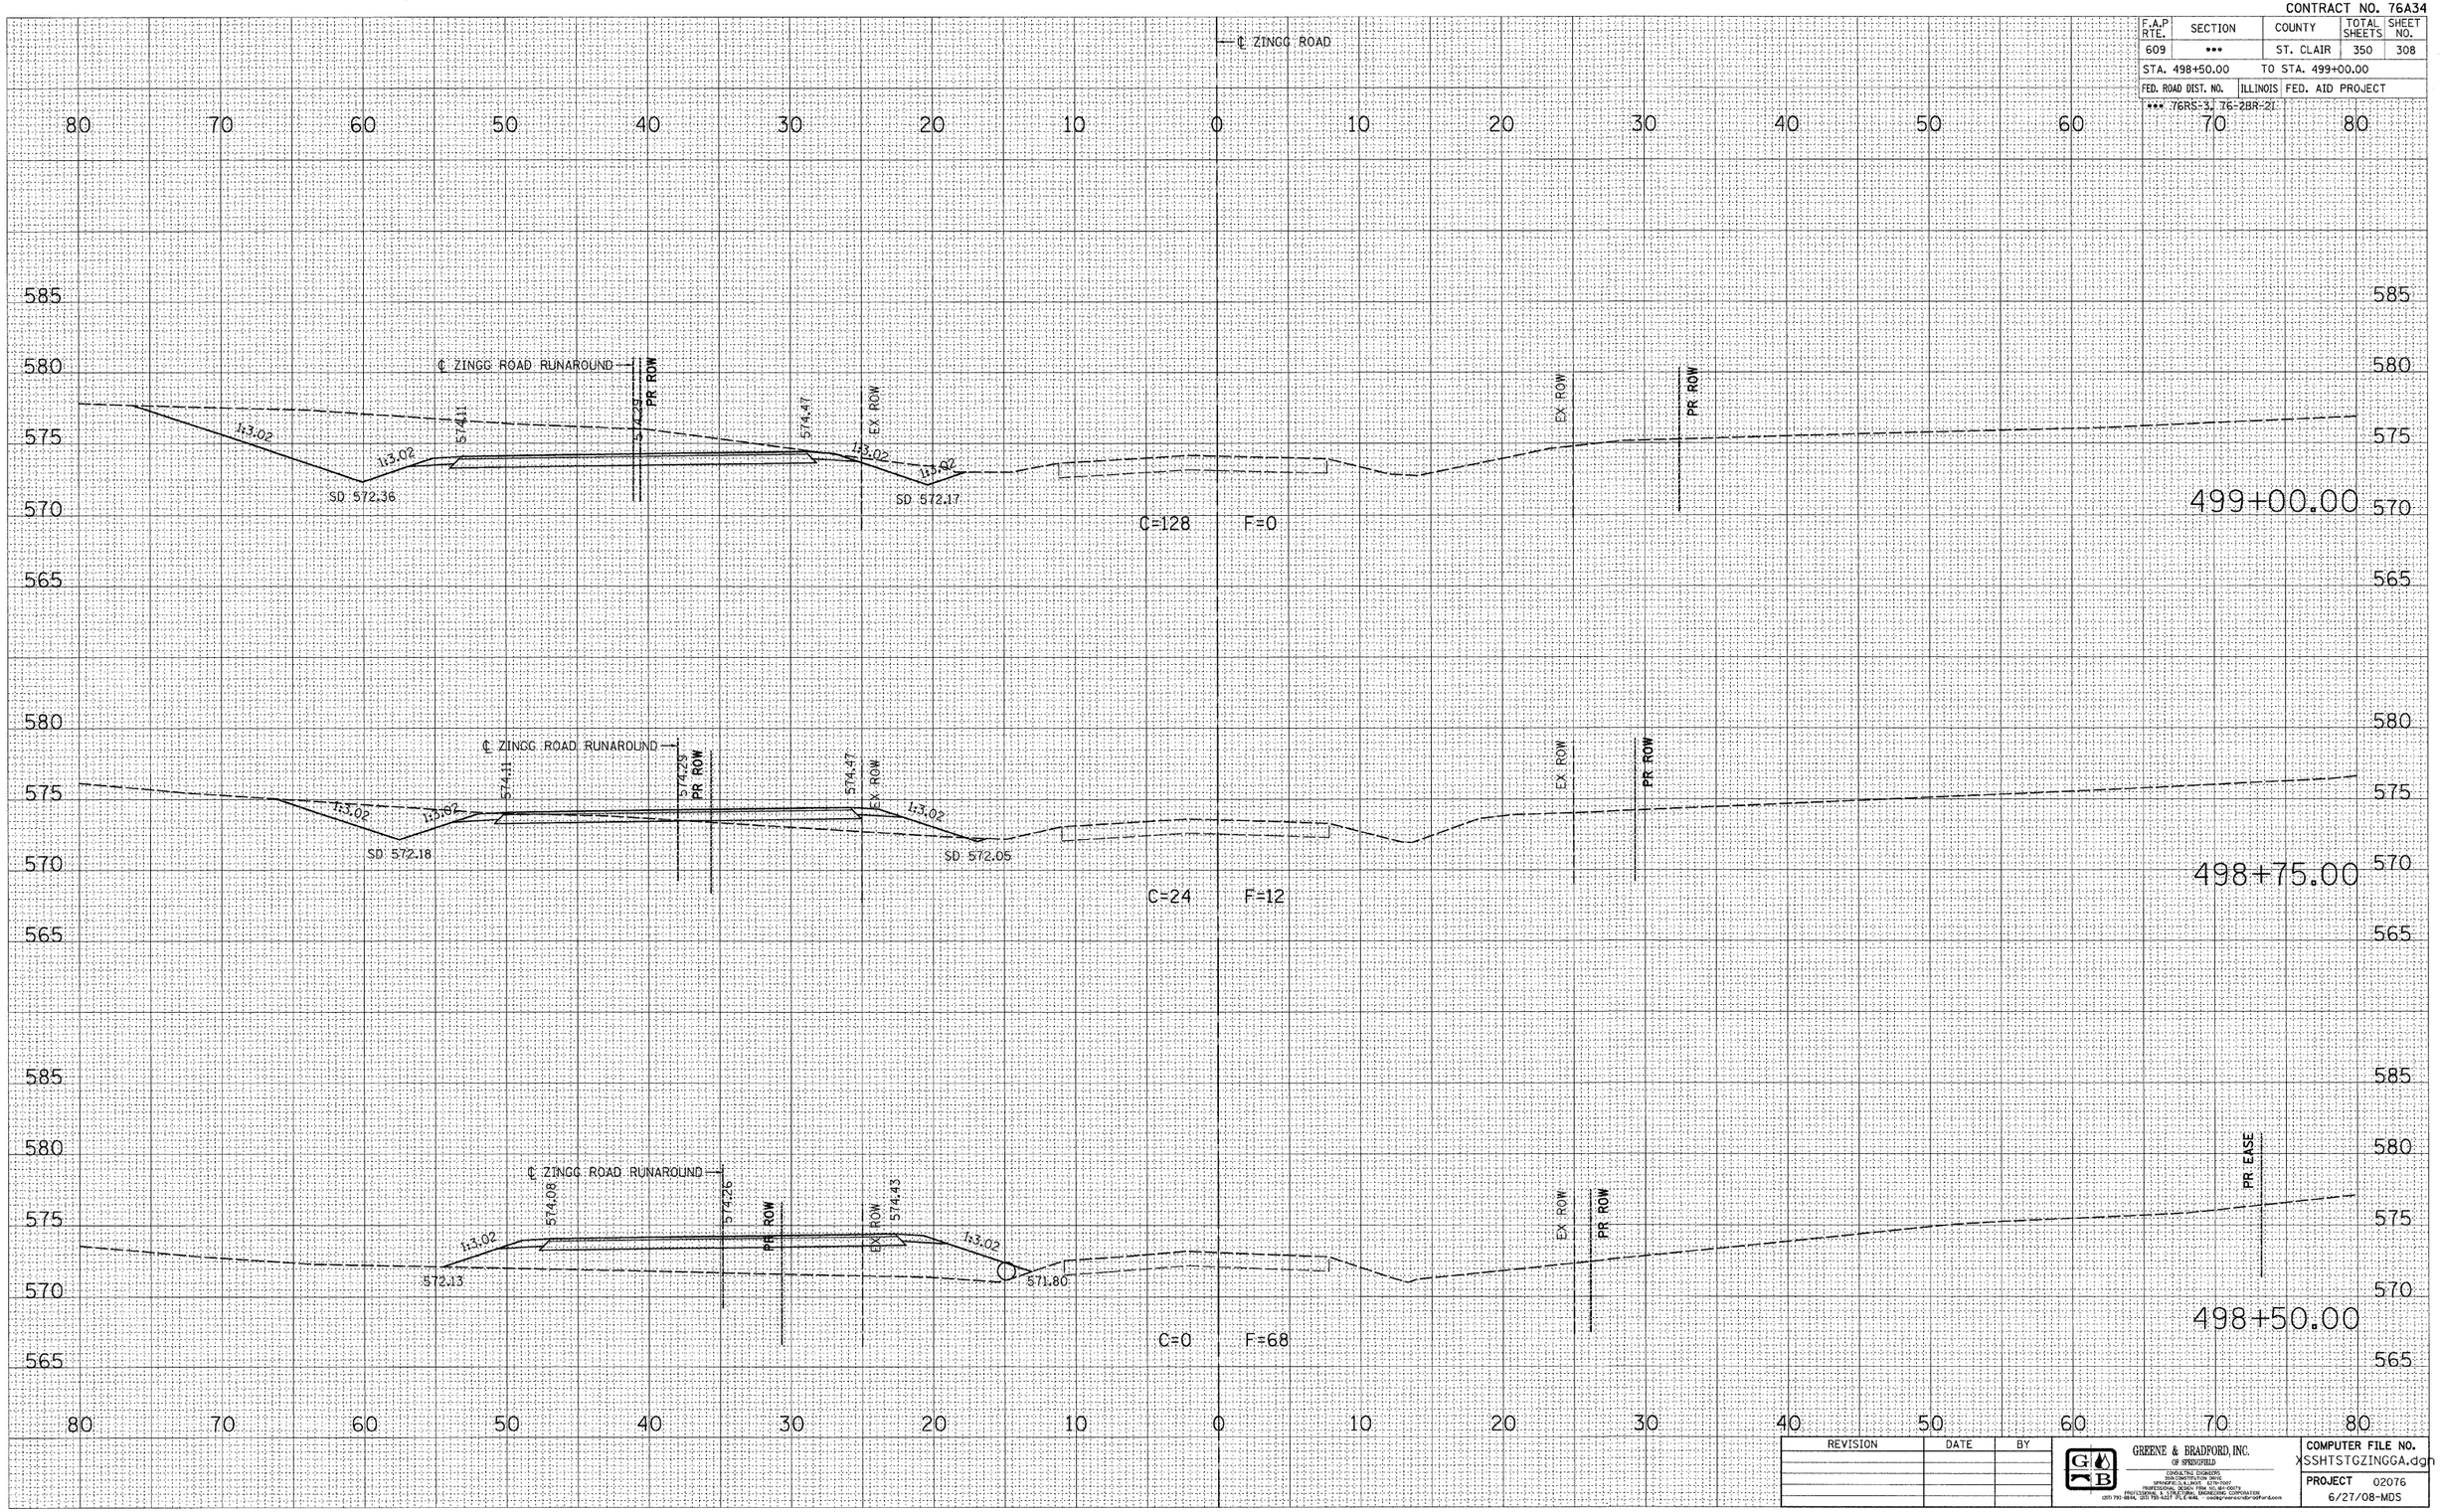

FINAL SURVEY — NOTE BOOK — NO. — SURVEYED — PLOTTED — TRANSMITTED — AREAS — AREAS CHECKED — BY — DATE

ORIGINAL SURVEY — NOTE BOOK — NO. — SURVEYED — PLOTTED — TRANSMITTED — AREAS — AREAS CHECKED — BY — DATE

PLOT DATE = 8/1/2008 4:52:00 PM
FILE NAME = J:\02076\DRAWINGS\XSSHTSTGZINGGA.dgn
PLOT SCALE = 5.0000 ' / IN.
PLOT STYLE = Default
OPERATOR = marka

REVISION	DATE	BY

GREENE & BRADFORD, INC. OF SPRINGFIELD
CONSULTING ENGINEERS
CONSTRUCTION SERVICE
SPRINGFIELD, ILLINOIS 62707
PROFESSIONAL DESIGN FIRM NO. 184-000179
PROFESSIONAL & STRUCTURAL ENGINEERING CORPORATION
(217) 793-3934, (217) 793-4227 FX, E-MAIL - mail@greenebradford.com

COMPUTER FILE NO. XSSHTSTGZINGGA.dgn
PROJECT 02076
6/27/08-MDS

FAP 609 (IL RTE. 163) ST. CLAIR COUNTY / ZINGG ROAD CROSS SECTIONS – STAGE 1

STA. 498+50.00 TO STA. 499+00.00