CONTRACT NO. 76A34

F.A.P RTE.	SECTION	COUNTY	TOTAL SHEETS	SHEET NO.
609	***	ST. CLAIR	350	311
STA. 497+00.00		TO STA. 498+00.00		
FED. ROAD DIST. NO.	ILLINOIS	FED. AID PROJECT		

*** 76RS-3, 76-2BR-21

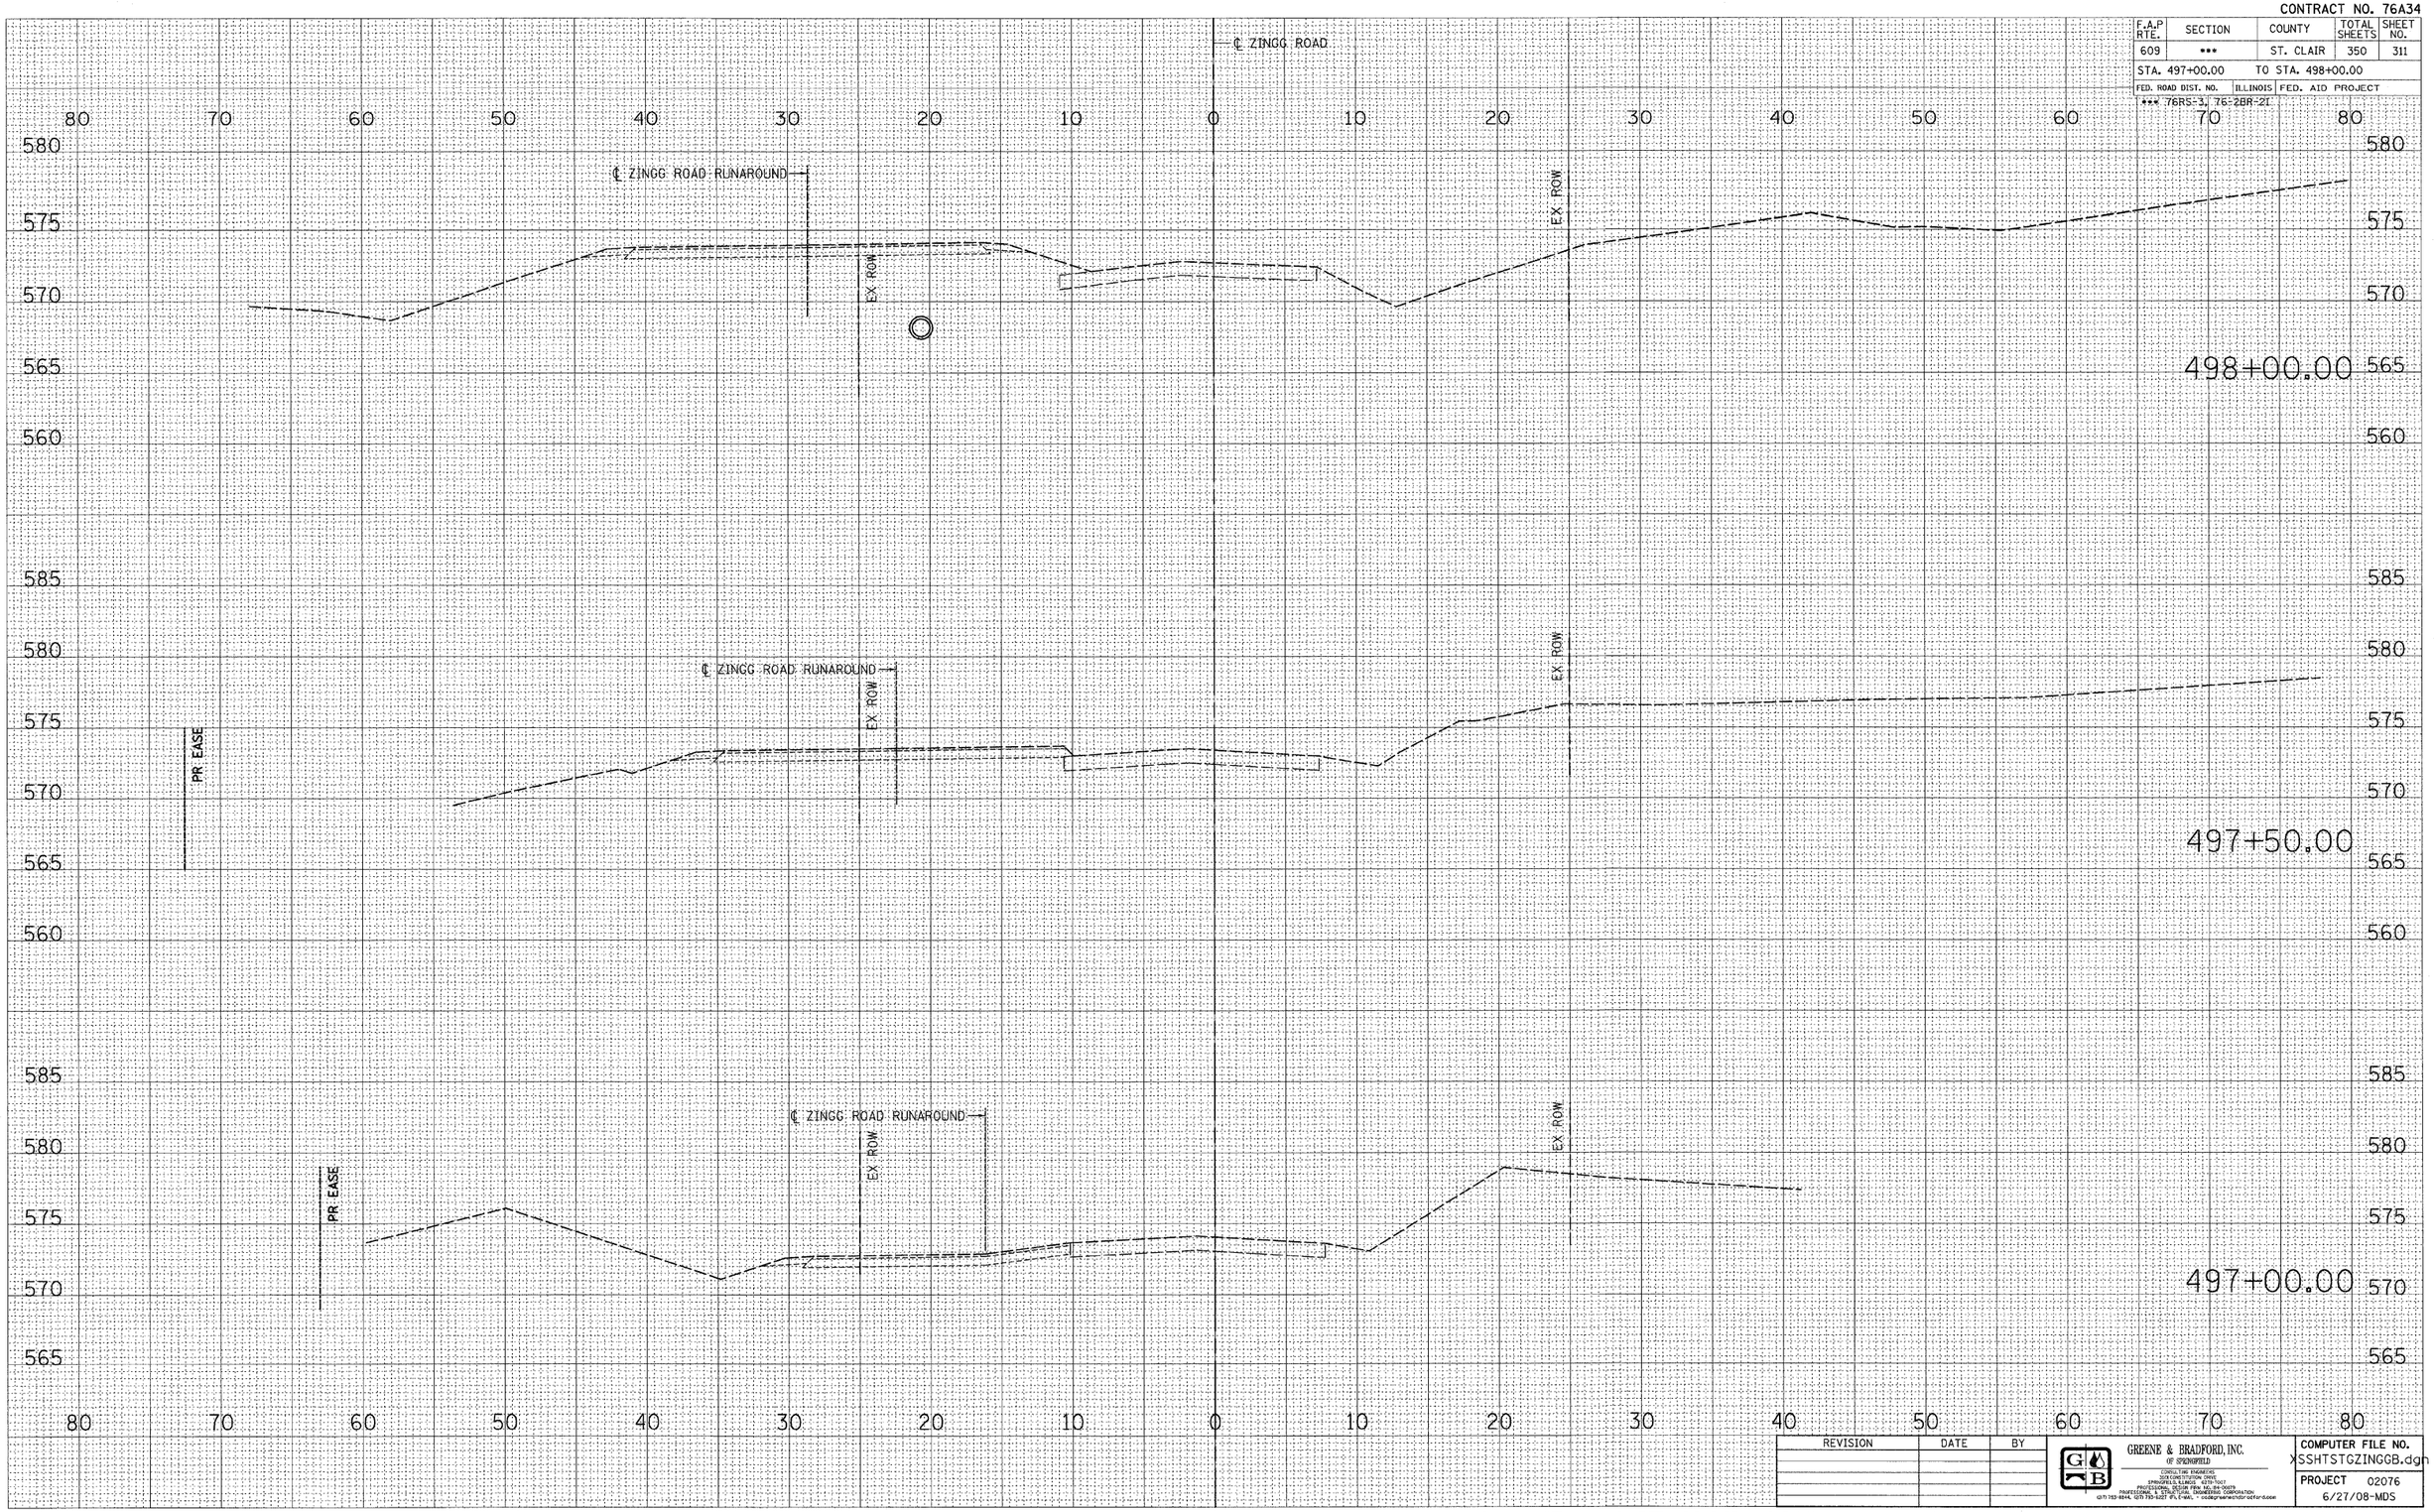

REVISION	DATE	BY

GREENE & BRADFORD, INC.
OF SPRINGFIELD
CONSULTING ENGINEERS
2700 SOUTH DIRKSEN PKWY.
SPRINGFIELD, ILLINOIS 62703-7417
PROFESSIONAL DESIGN FIRM NO. 184-000178
PROFESSIONAL & STRUCTURAL ENGINEERING CORPORATION
(217) 793-8844, (217) 793-8227 (FAX) E-MAIL: - cadadmin@gbengineers.com

COMPUTER FILE NO.
XSSHTSTGZINGGB.dgn
PROJECT 02076
6/27/08-MDS

FINAL SURVEY — NOTE BOOK NO. — SURVEYED / PLOTTED / TEMPLATE / AREAS / AREAS CHECKED — BY — DATE

ORIGINAL SURVEY — NOTE BOOK NO. — SURVEYED / PLOTTED / TEMPLATE / AREAS / AREAS CHECKED — BY — DATE

PLOT DATE = 8/1/2008 4:52:12 PM
FILE NAME = J:\02076\DRAWINGS\SSHTSTGZINGGB.dgn
PLOT SCALE = 5.0000 ' / IN.
MODEL = Default
OPERATOR = marks

FAP 609 (IL RTE. 163) ST. CLAIR COUNTY / ZINGG ROAD CROSS SECTIONS – STAGE 2

STA. 497 + 00.00 TO STA. 498 + 00.00