CONTRACT NO. 76A34

F.A.P RTE.	SECTION	COUNTY	TOTAL SHEETS	SHEET NO.
609	***	ST. CLAIR	350	320

STA. 500+50.00 TO STA. 501+00.00

FED. ROAD DIST. NO. | ILLINOIS | FED. AID PROJECT

*** 76RS-3, 76-2BR-21

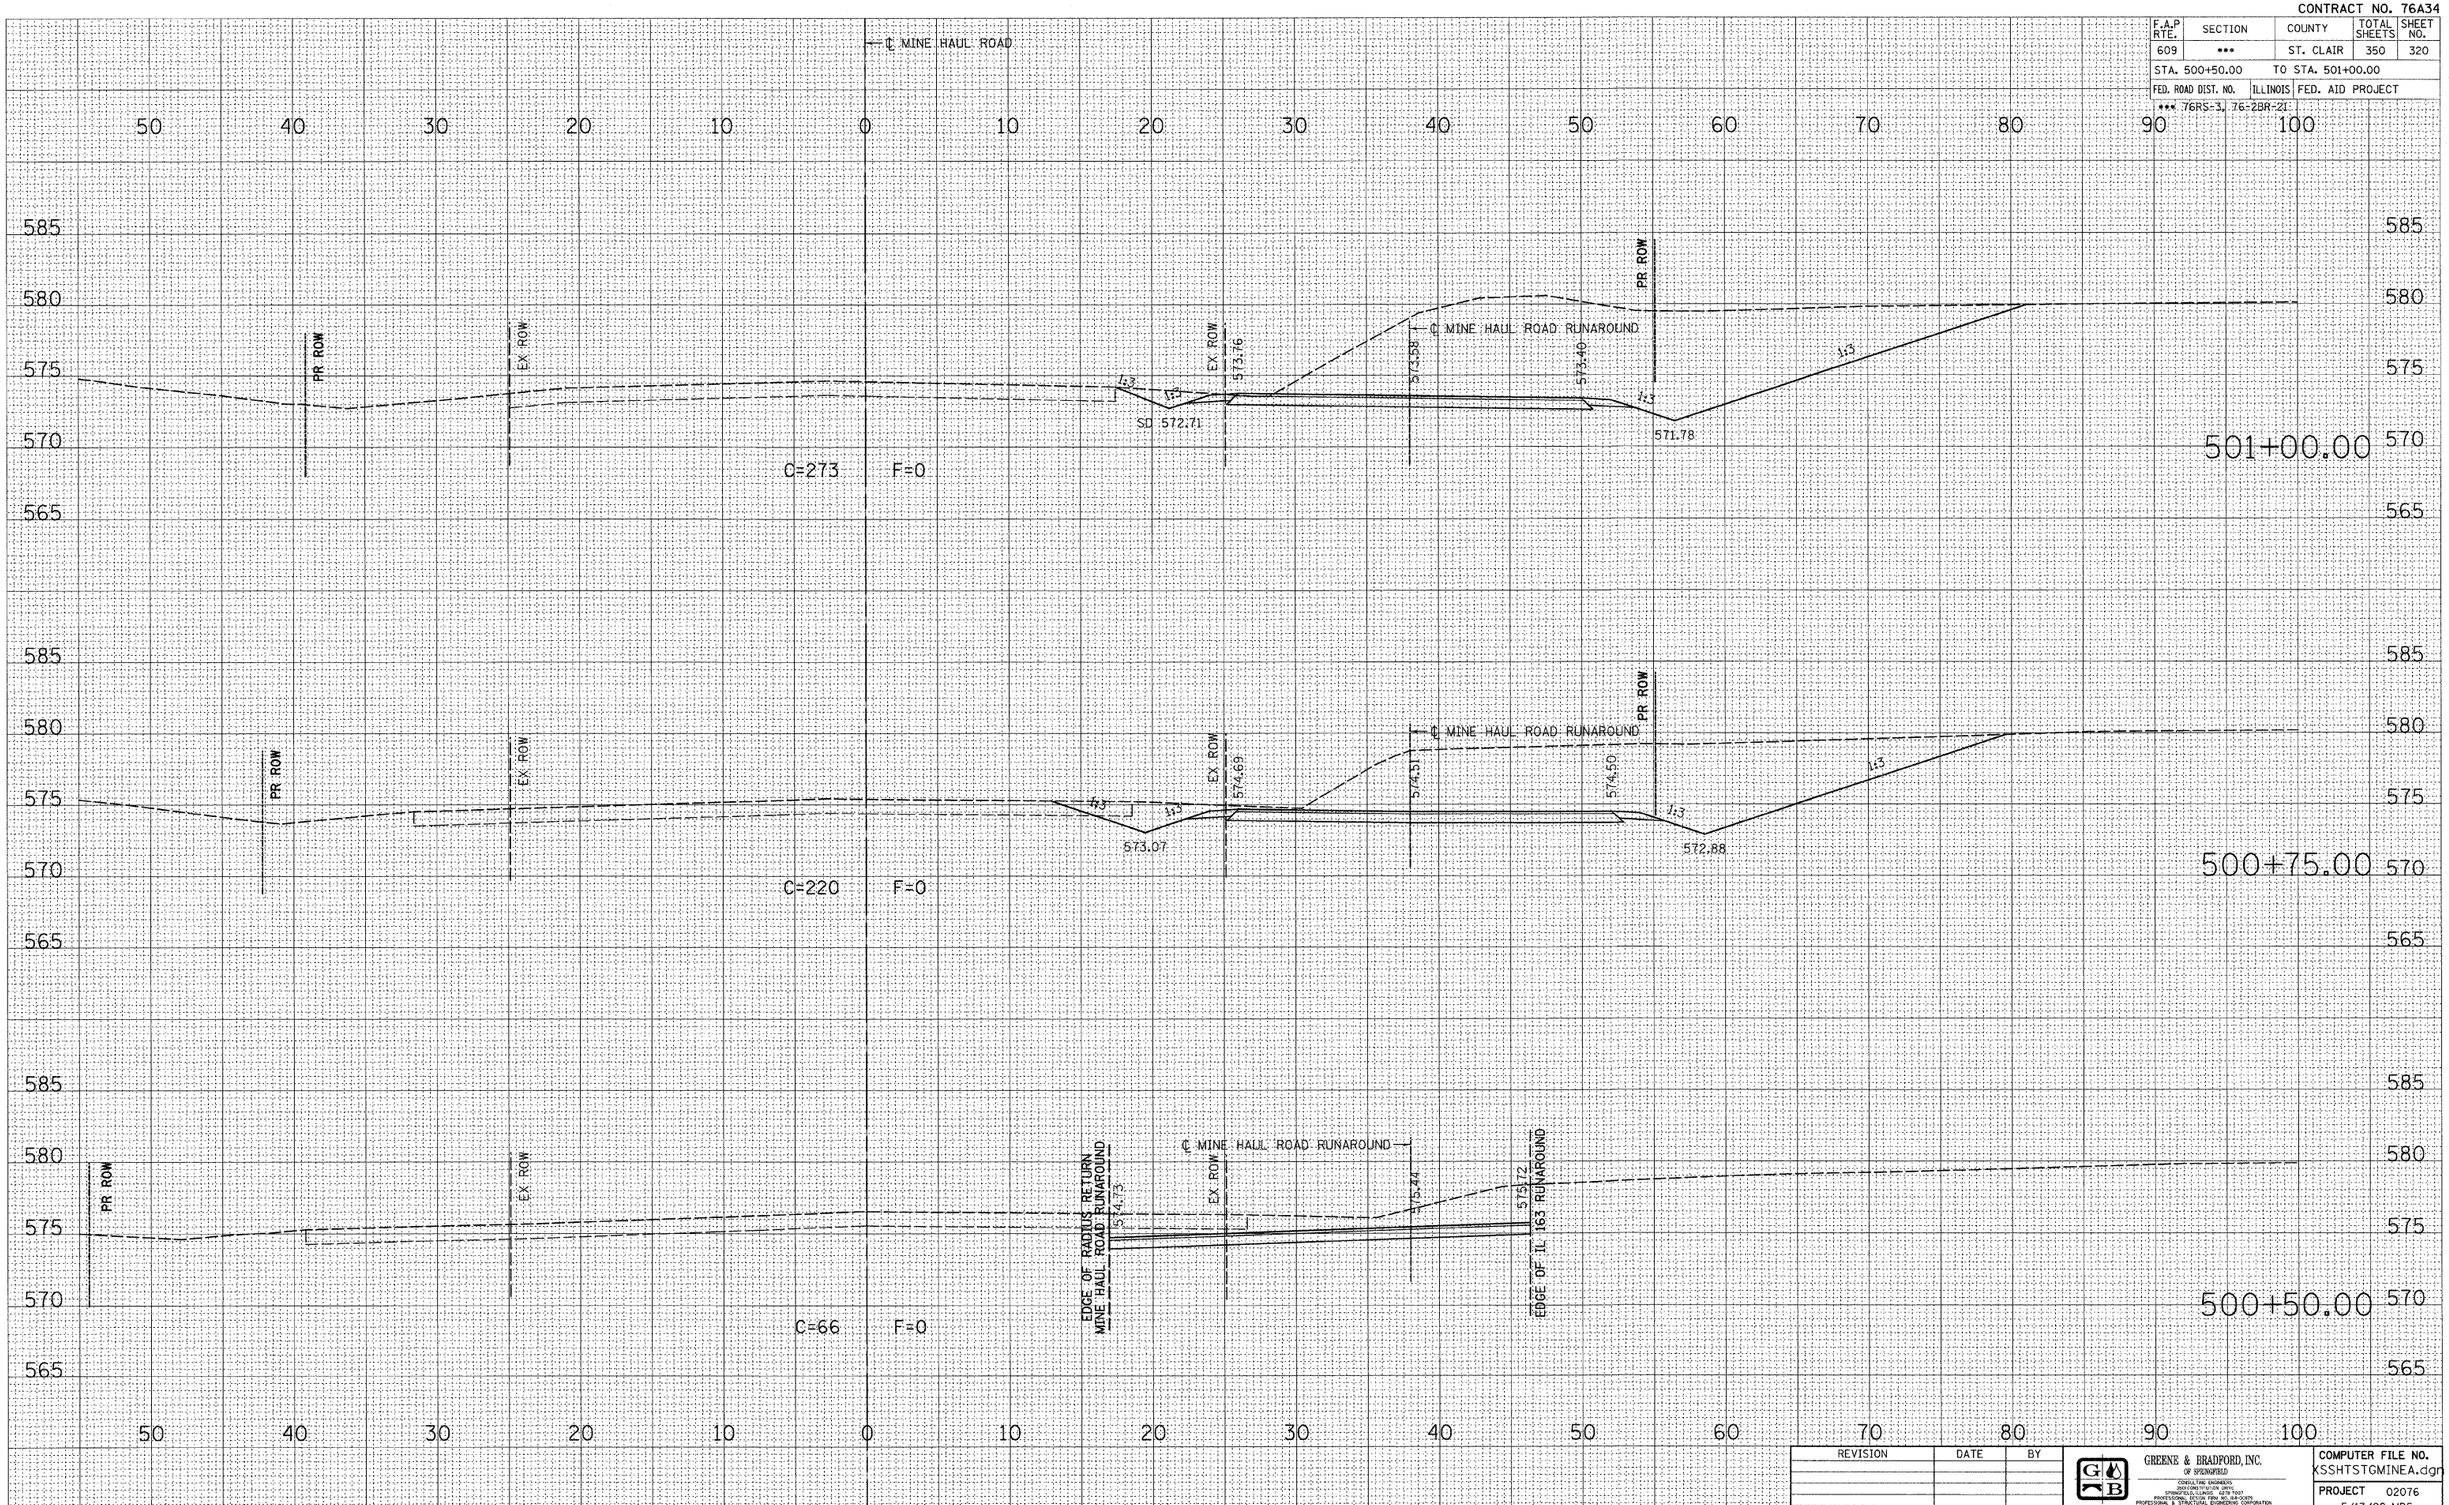

REVISION	DATE	BY

GREENE & BRADFORD, INC. OF SPRINGFIELD
CONSULTING ENGINEERS
DISCONNECTED FOR DRIVE
SPRINGFIELD, ILLINOIS 62718 7007
PROFESSIONAL DESIGN FIRM NO. 184-00375
PROFESSIONAL & STRUCTURAL ENGINEERING CORPORATION
(217) 793-9844, (217) 793-9227 W.L.E.MAIL - GEOSPRINGFIELD@GEOSPRINGFIELD.COM

COMPUTER FILE NO. XSSHTSTGMINEA.dgn

PROJECT 02076

5/13/08-MDS

FINAL SURVEY: SURVEYED / PLOTTED / TEMPLATE / AREAS / AREAS CHECKED — NOTE BOOK NO. — BY — DATE

ORIGINAL SURVEY: SURVEYED / PLOTTED / TEMPLATE / AREAS / AREAS CHECKED — NOTE BOOK NO. — BY — DATE

PLOT DATE = 8/1/2008 4:52:18 PM
FILE NAME = J:\02076\DRAWINGS\XSSHTSTGMINEA.dgn
PLOT SCALE = 5.0000 ' / IN.
MODEL = Default
OPERATOR = marks

FAP 609 (IL RTE. 163) ST. CLAIR COUNTY / MINE HAUL ROAD CROSS SECTIONS – STAGE 1

STA. 500+50.00 TO STA. 501+00.00