CONTRACT NO. 76A34

F.A.P RTE.	SECTION	COUNTY	TOTAL SHEETS	SHEET NO.
609	***	ST. CLAIR	350	321
STA. 501+25.00		TO STA. 501+75.00		
FED. ROAD DIST. NO.	ILLINOIS	FED. AID PROJECT		

*** 76RS-3, 76-2BR-21

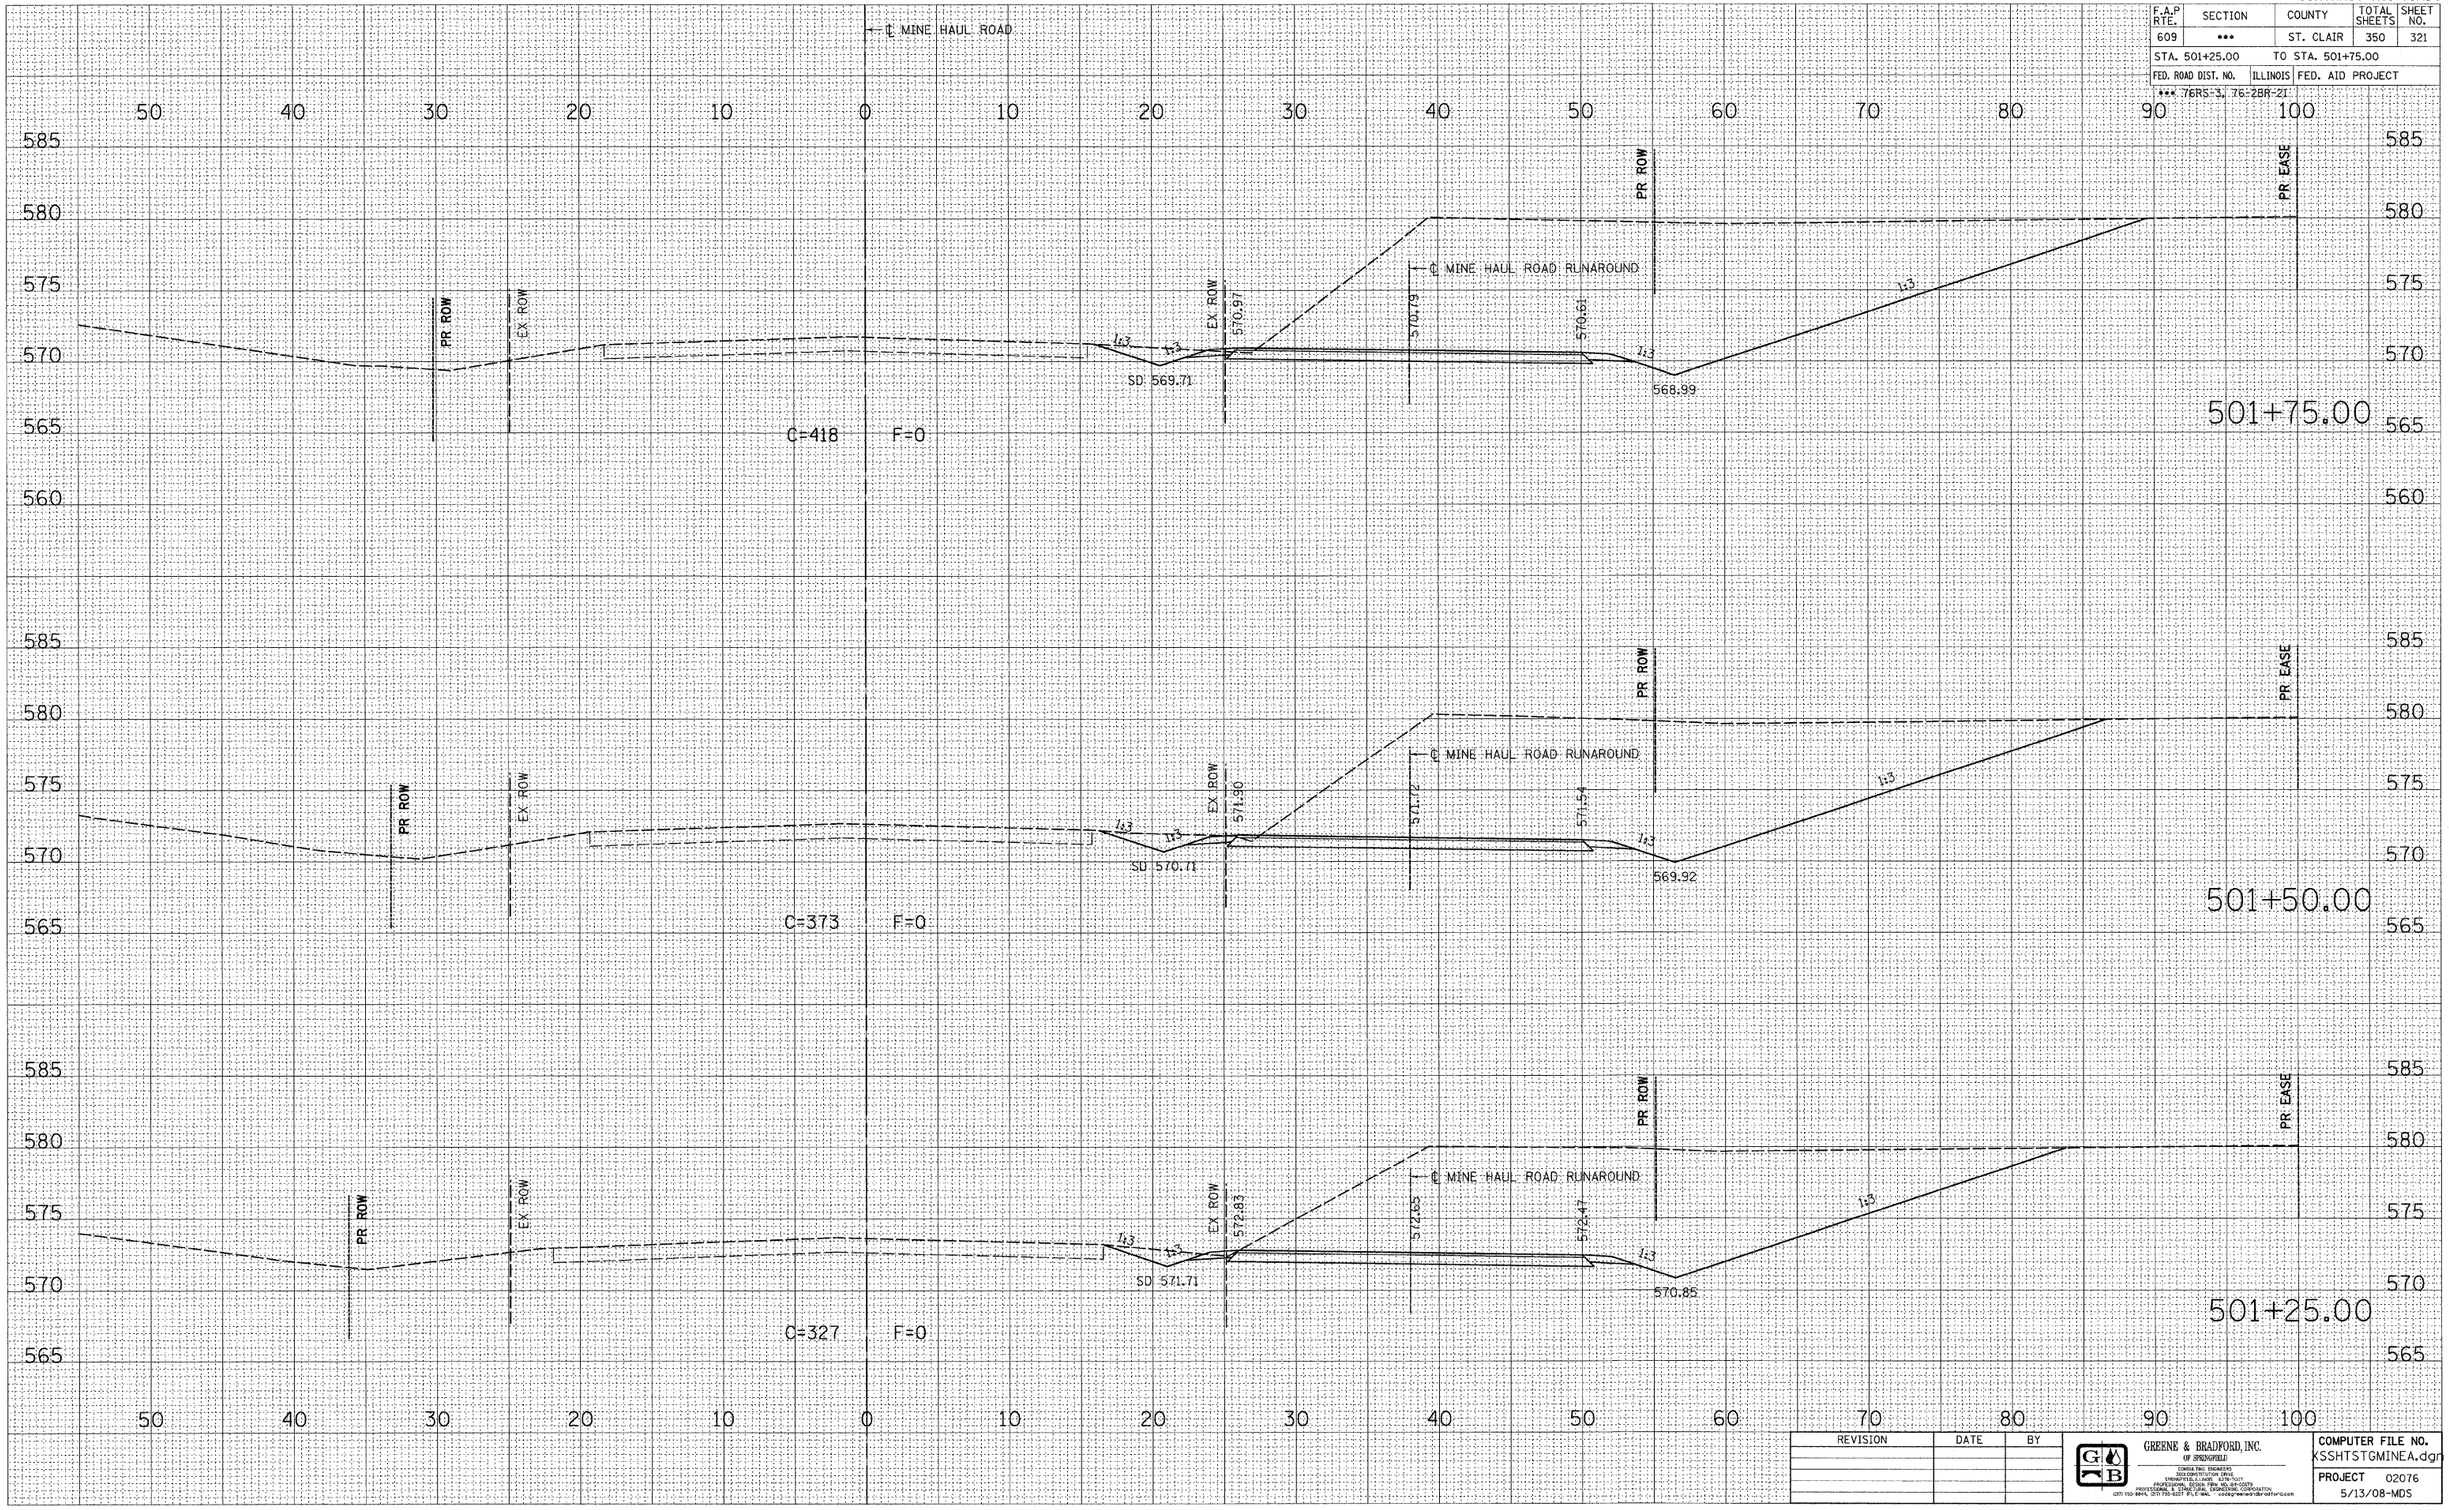

REVISION	DATE	BY

GREENE & BRADFORD, INC.
OF SPRINGFIELD
CONSULTING ENGINEERS
CONSTRUCTION OFFICES
1 PRIMROSE LANE SPRINGFIELD, ILLINOIS 62704
PROFESSIONAL DESIGN FIRM NO. 184-002179
PROFESSIONAL & STRUCTURAL ENGINEERING CONSULTATION
(217) 753-8844, (217) 753-6227 (FAX), e-mail: gbengineers@gbengineers.com

COMPUTER FILE NO. KSSHTSTGMINEA.dgn
PROJECT 02076
5/13/08-MDS

FAP 609 (IL RTE. 163) ST. CLAIR COUNTY / MINE HAUL ROAD CROSS SECTIONS – STAGE 1
STA. 501+25.00 TO STA. 501+75.00

ORIGINAL SURVEY — SURVEYED / PLOTTED / TRACED / AREAS / NOTE BOOK / NO. / AREAS CHECKED / BY / DATE

FINAL SURVEY — SURVEYED / PLOTTED / TRACED / AREAS / NOTE BOOK / NO. / AREAS CHECKED / BY / DATE

PLOT DATE = 8/1/2008 4:52:19 PM
FILE NAME = J:\02076\DRAWINGS\XSSHTSTGMINEA.dgn
PLOT SCALE = 5.0000 ' / IN.
MODEL = Default
OPERATOR = marks