CONTRACT NO. 76A34

F.A.P RTE.	SECTION	COUNTY	TOTAL SHEETS	SHEET NO.
609	***	ST. CLAIR	350	327

STA. 501+25.00 TO STA. 501+75.00

FED. ROAD DIST. NO. | ILLINOIS | FED. AID PROJECT

*** 76RS-3, 76-2BR-21

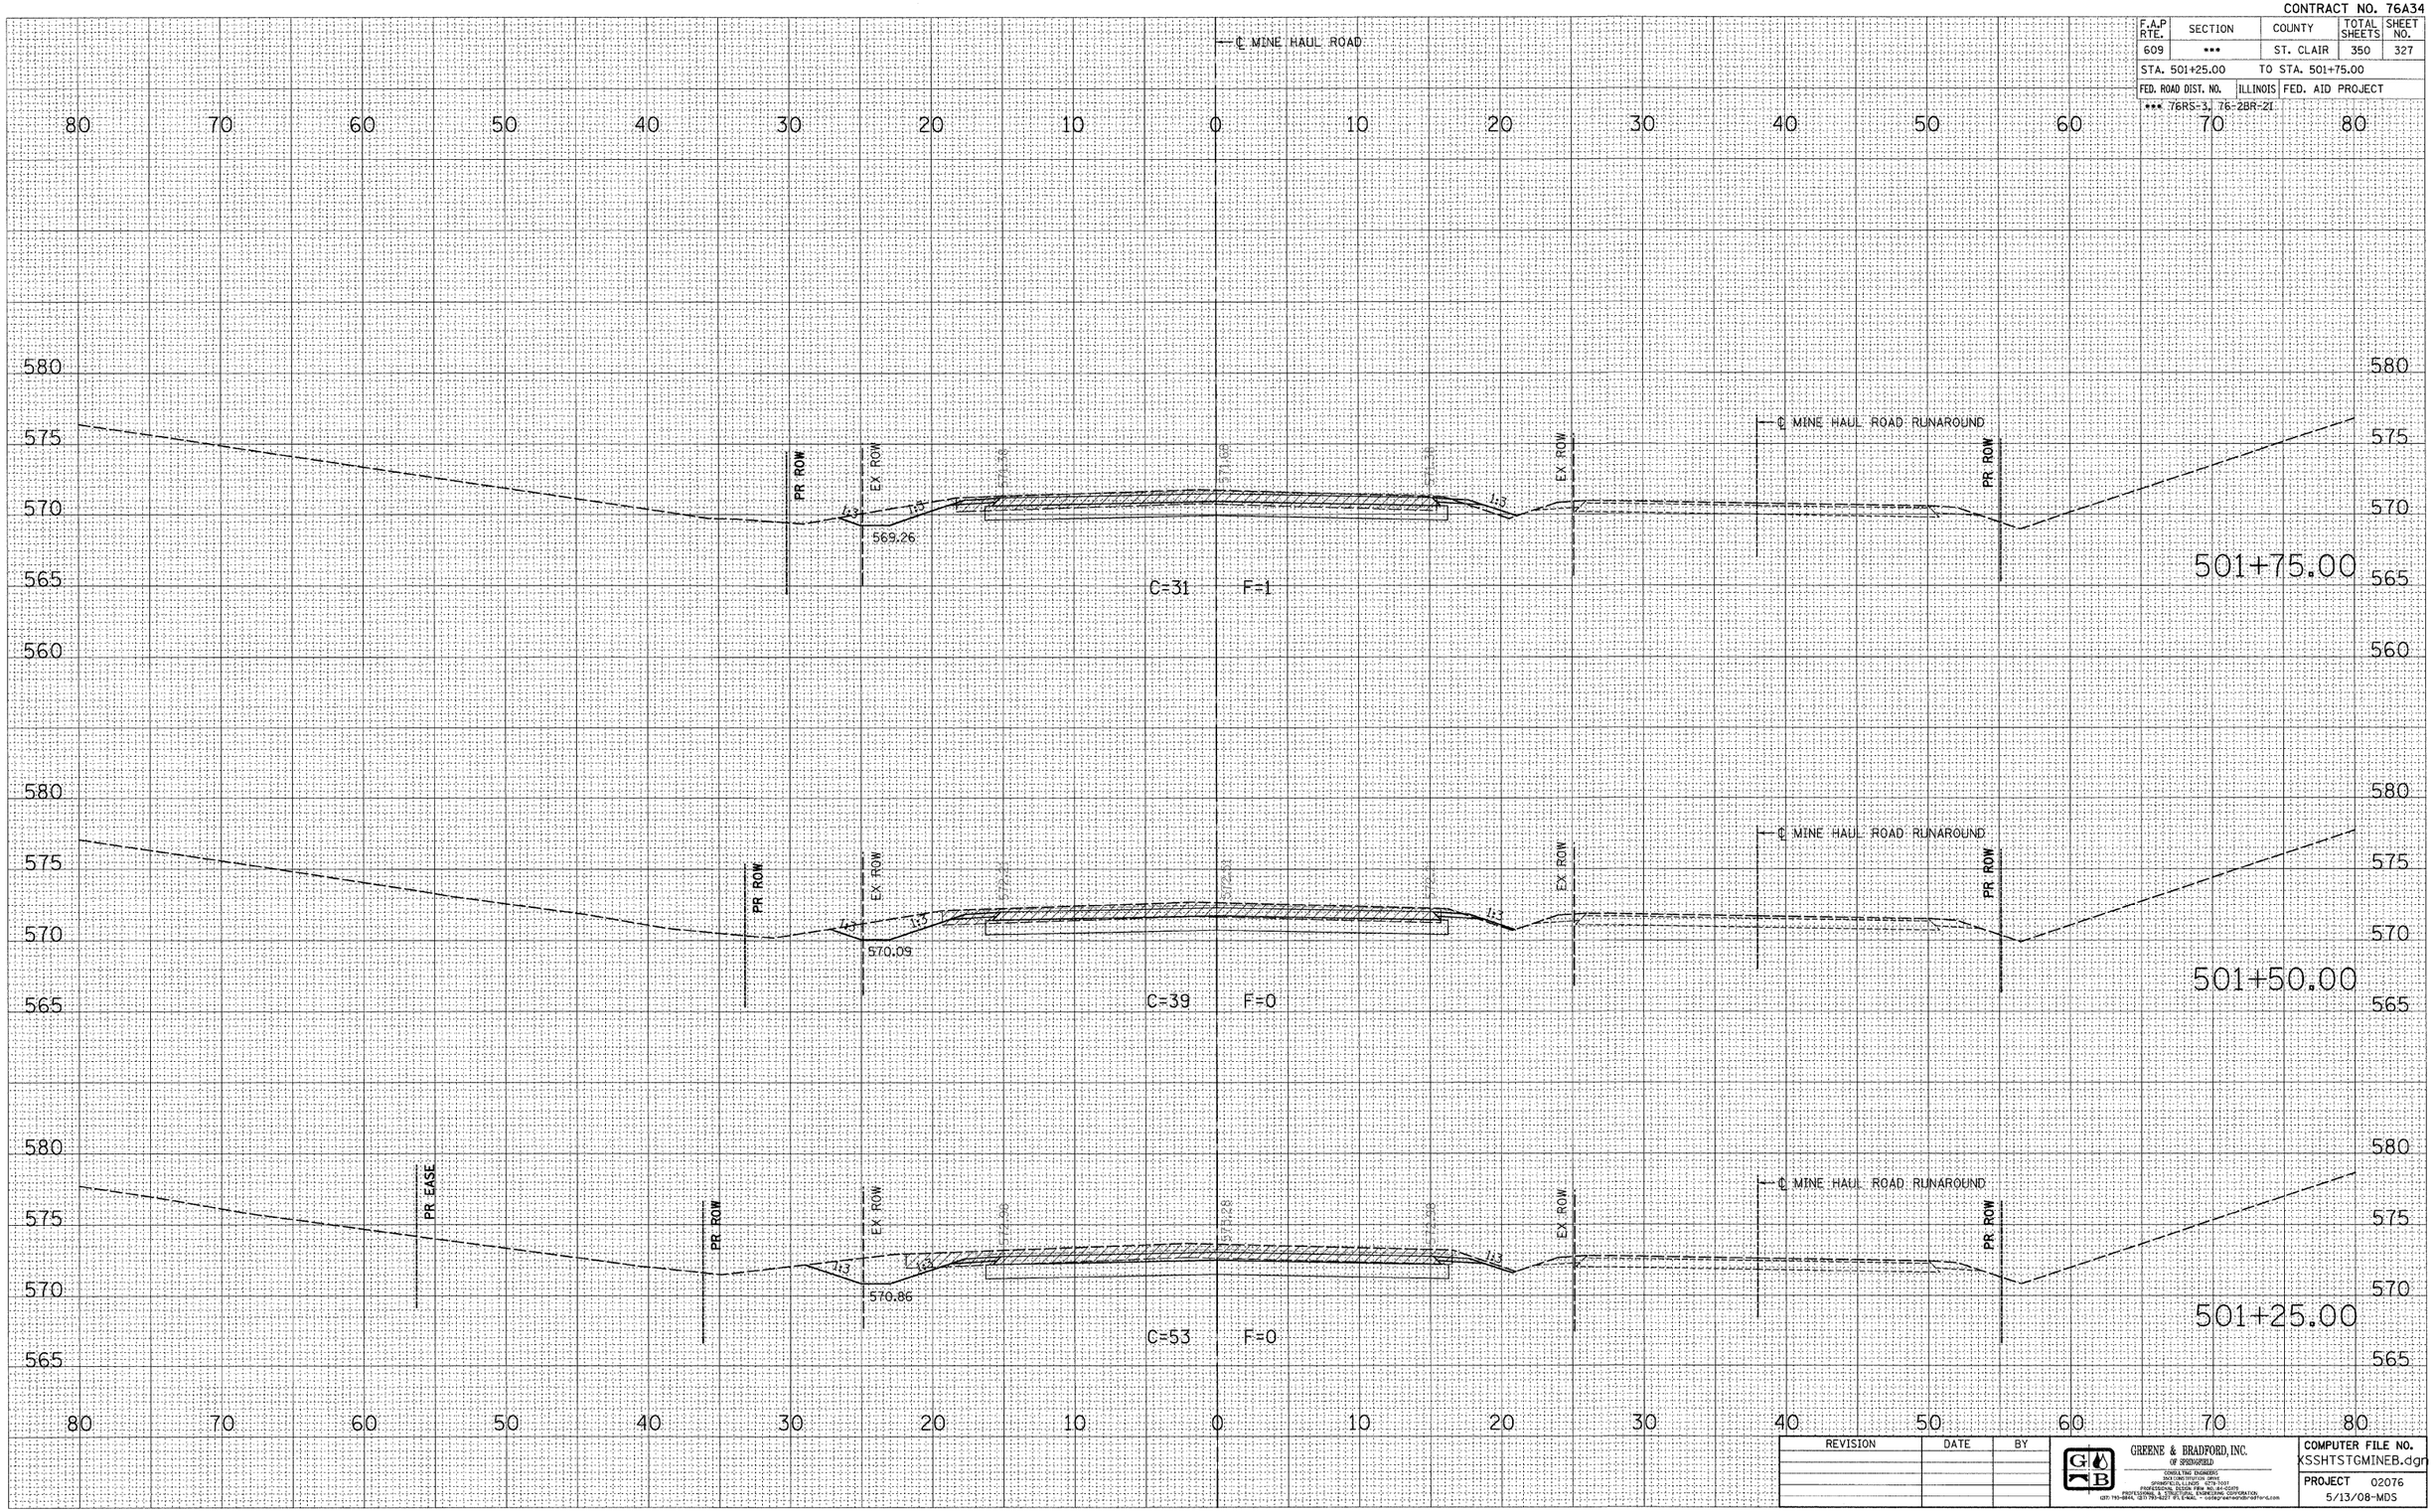

REVISION	DATE	BY

GREENE & BRADFORD, INC. OF SPRINGFIELD

COMPUTER FILE NO. XSSHTSTGMINEB.dgn

PROJECT 02076

5/13/08-MDS

FINAL SURVEY: NOTE BOOK NO. / SURVEYED / PLOTTED / TEMPLATE / AREAS / AREAS CHECKED / BY / DATE

ORIGINAL SURVEY: NOTE BOOK NO. / SURVEYED / PLOTTED / TEMPLATE / AREAS / AREAS CHECKED / BY / DATE

PLOT DATE = 8/1/2008 4:52:22 PM
FILE NAME = J:\02076\DRAWINGS\XSSHTSTGMINEB.dgn
PLOT SCALE = 5.0000 / IN.
MODEL = Default
OPERATOR = marks

FAP 609 (IL RTE. 163) ST. CLAIR COUNTY / MINE HAUL ROAD CROSS SECTIONS – STAGE 2

STA. 501 + 25.00 TO STA. 501 + 75.00