CONTRACT NO. 76A34

F.A.P RTE.	SECTION	COUNTY	TOTAL SHEETS	SHEET NO.
609	***	ST. CLAIR	350	328

STA. 502+00.00 TO STA. 502+25.00

FED. ROAD DIST. NO.	ILLINOIS	FED. AID PROJECT

*** 76RS-3, 76-2BR-21

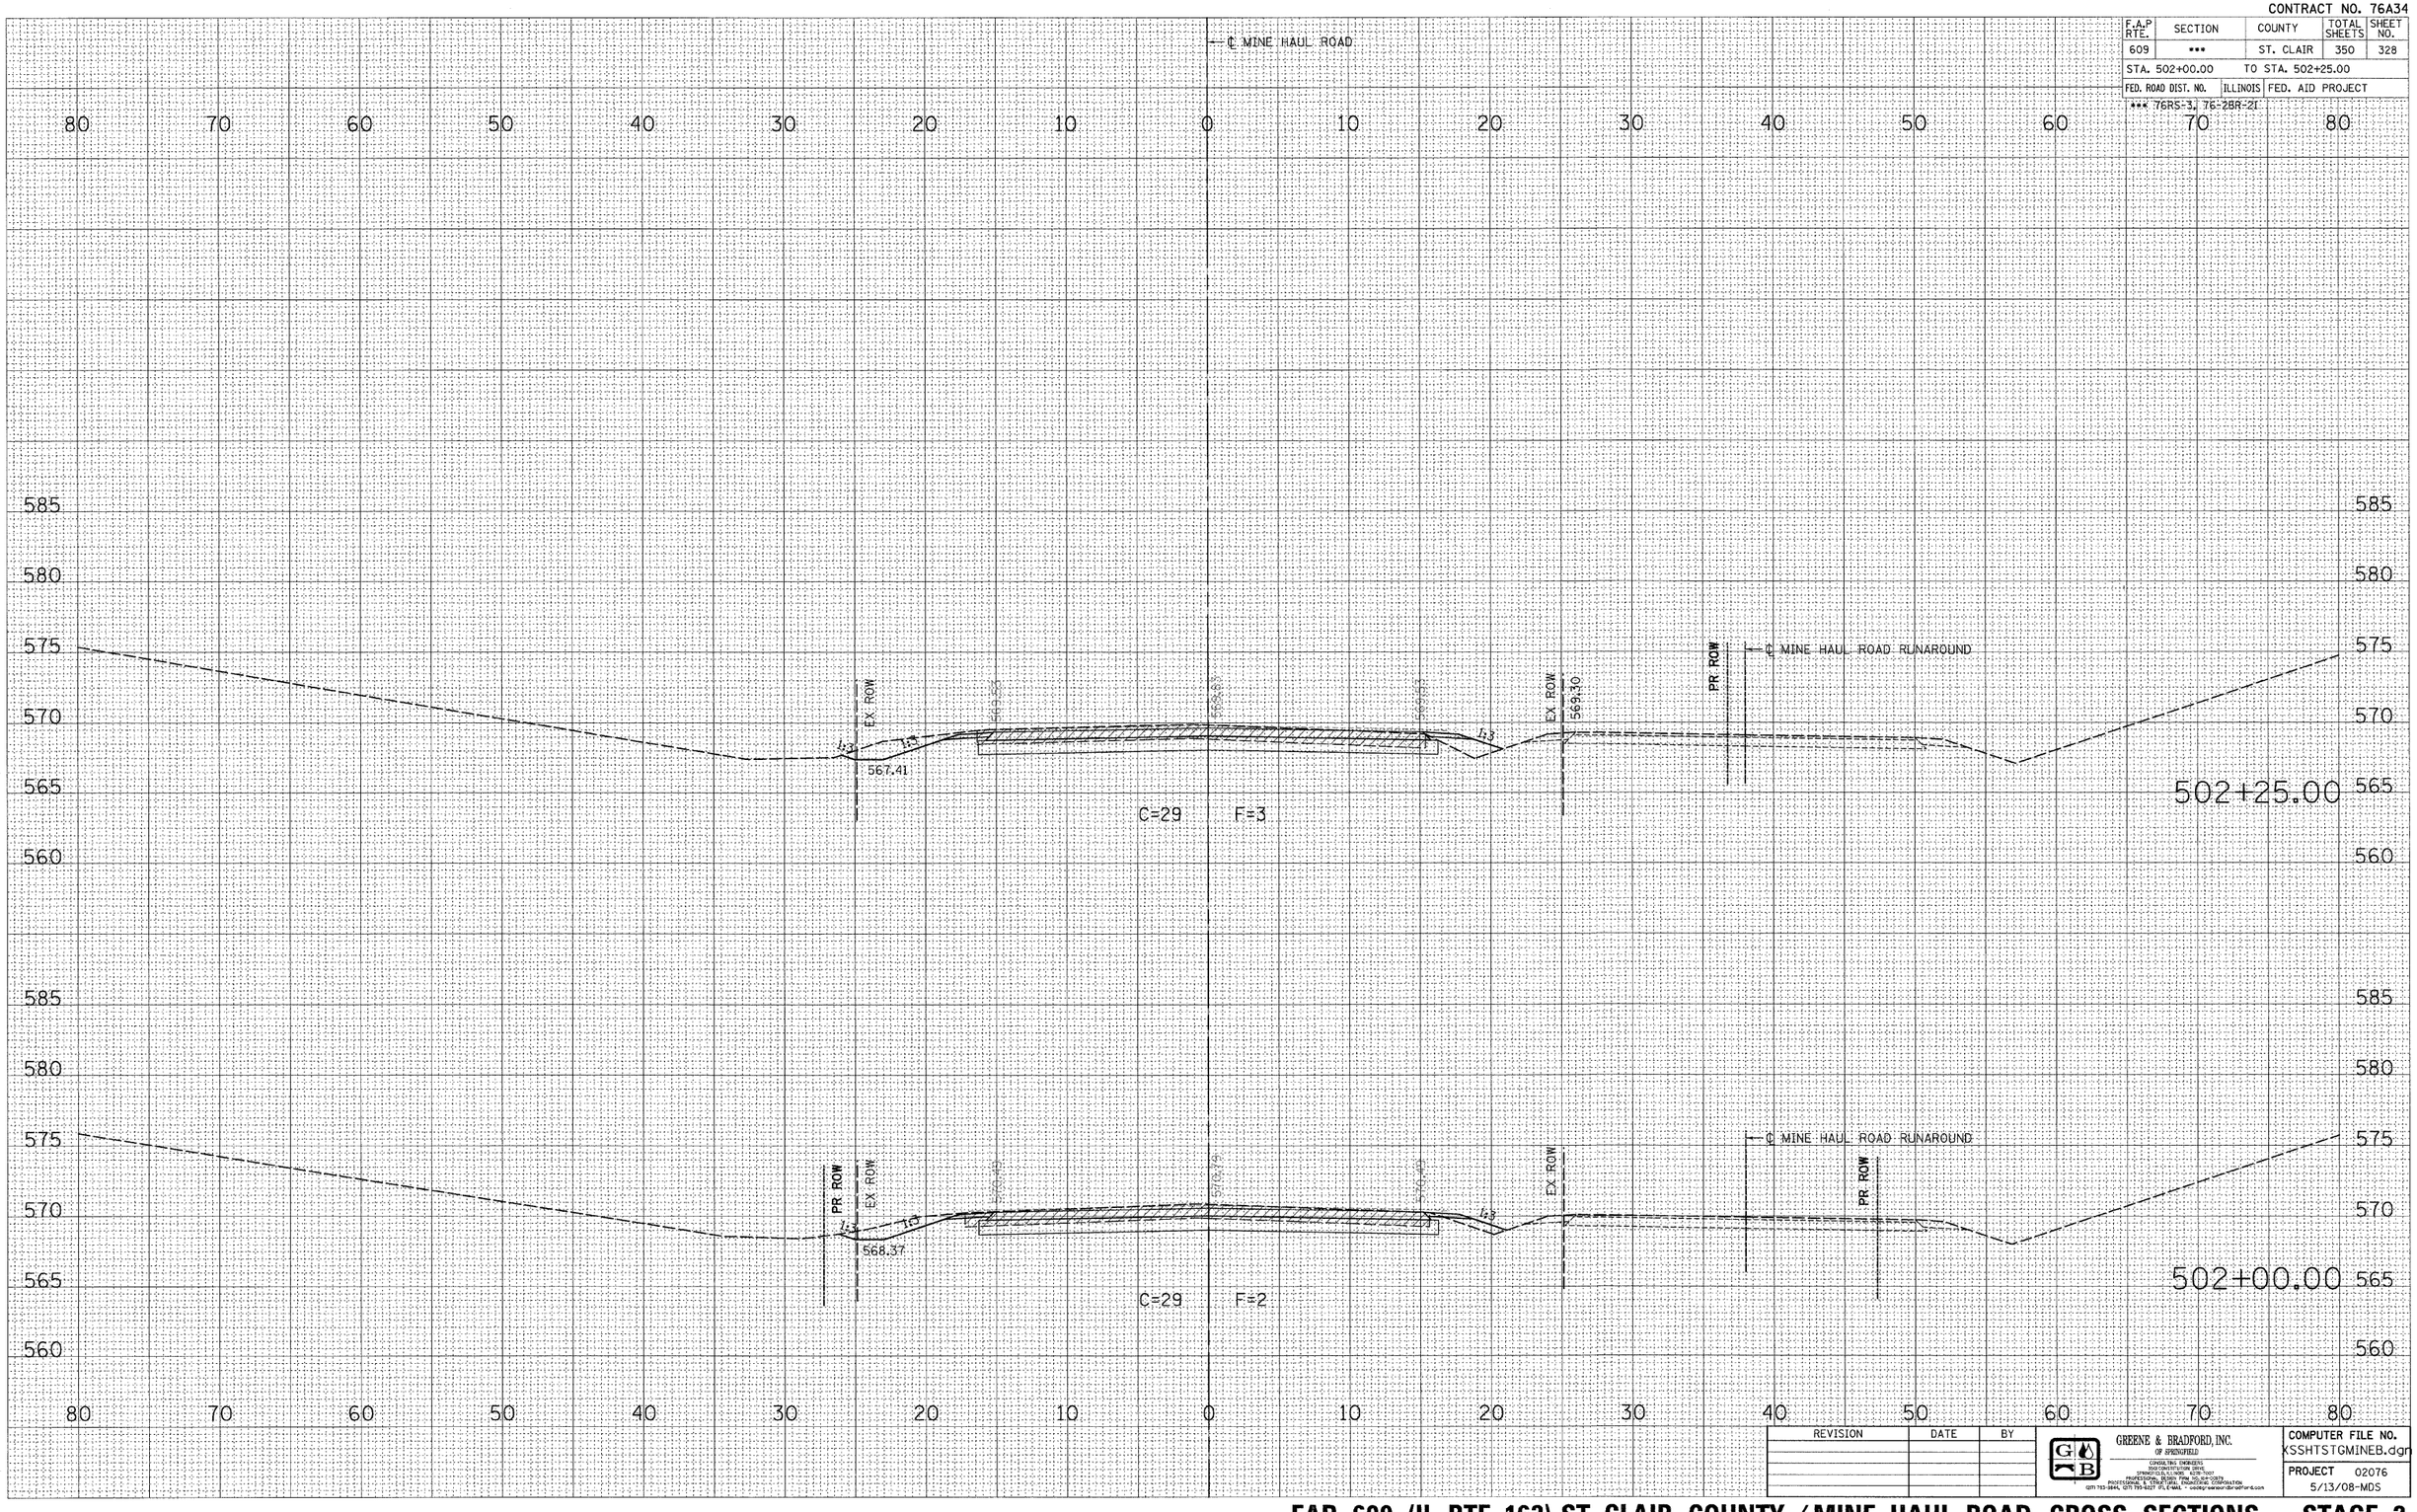

REVISION	DATE	BY

GREENE & BRADFORD, INC. OF SPRINGFIELD
CONSULTING ENGINEERS
3500 CONSTITUTION DRIVE
SPRINGFIELD, ILLINOIS 62707-7007
PROFESSIONAL DESIGN FIRM NO. 184-000579
PROFESSIONAL & STRUCTURAL ENGINEERING CORPORATION
(217) 793-3844, (217) 793-6227 FILE MAIL - ecoeg@greenebradford.com

COMPUTER FILE NO. XSSHTSTGMINEB.dgn
PROJECT 02076
5/13/08-MDS

FINAL SURVEY — NOTE BOOK NO. — SURVEYED — PLOTTED — TEMPLATE — AREAS — AREAS CHECKED — BY — DATE

ORIGINAL SURVEY — NOTE BOOK NO. — SURVEYED — PLOTTED — TEMPLATE — AREAS — AREAS CHECKED — BY — DATE

PLOT DATE = 8/1/2008 4:52:23 PM
FILE NAME = J:\02076\DRAWINGS\XSSHTSTGMINEB.dgn
PLOT SCALE = 5.0000 ' / IN.
MODEL = Default
OPERATOR = marks

FAP 609 (IL RTE. 163) ST. CLAIR COUNTY / MINE HAUL ROAD CROSS SECTIONS – STAGE 2

STA. 502+00.00 TO STA. 502+25.00