CONTRACT NO. 76A34

F.A.P RTE.	SECTION	COUNTY	TOTAL SHEETS	SHEET NO.
609	***	ST. CLAIR	350	329
STA. 502+50.00		TO STA. 502+75.00		
FED. ROAD DIST. NO.	ILLINOIS	FED. AID PROJECT		

*** 76RS-3, 76-2BR-21

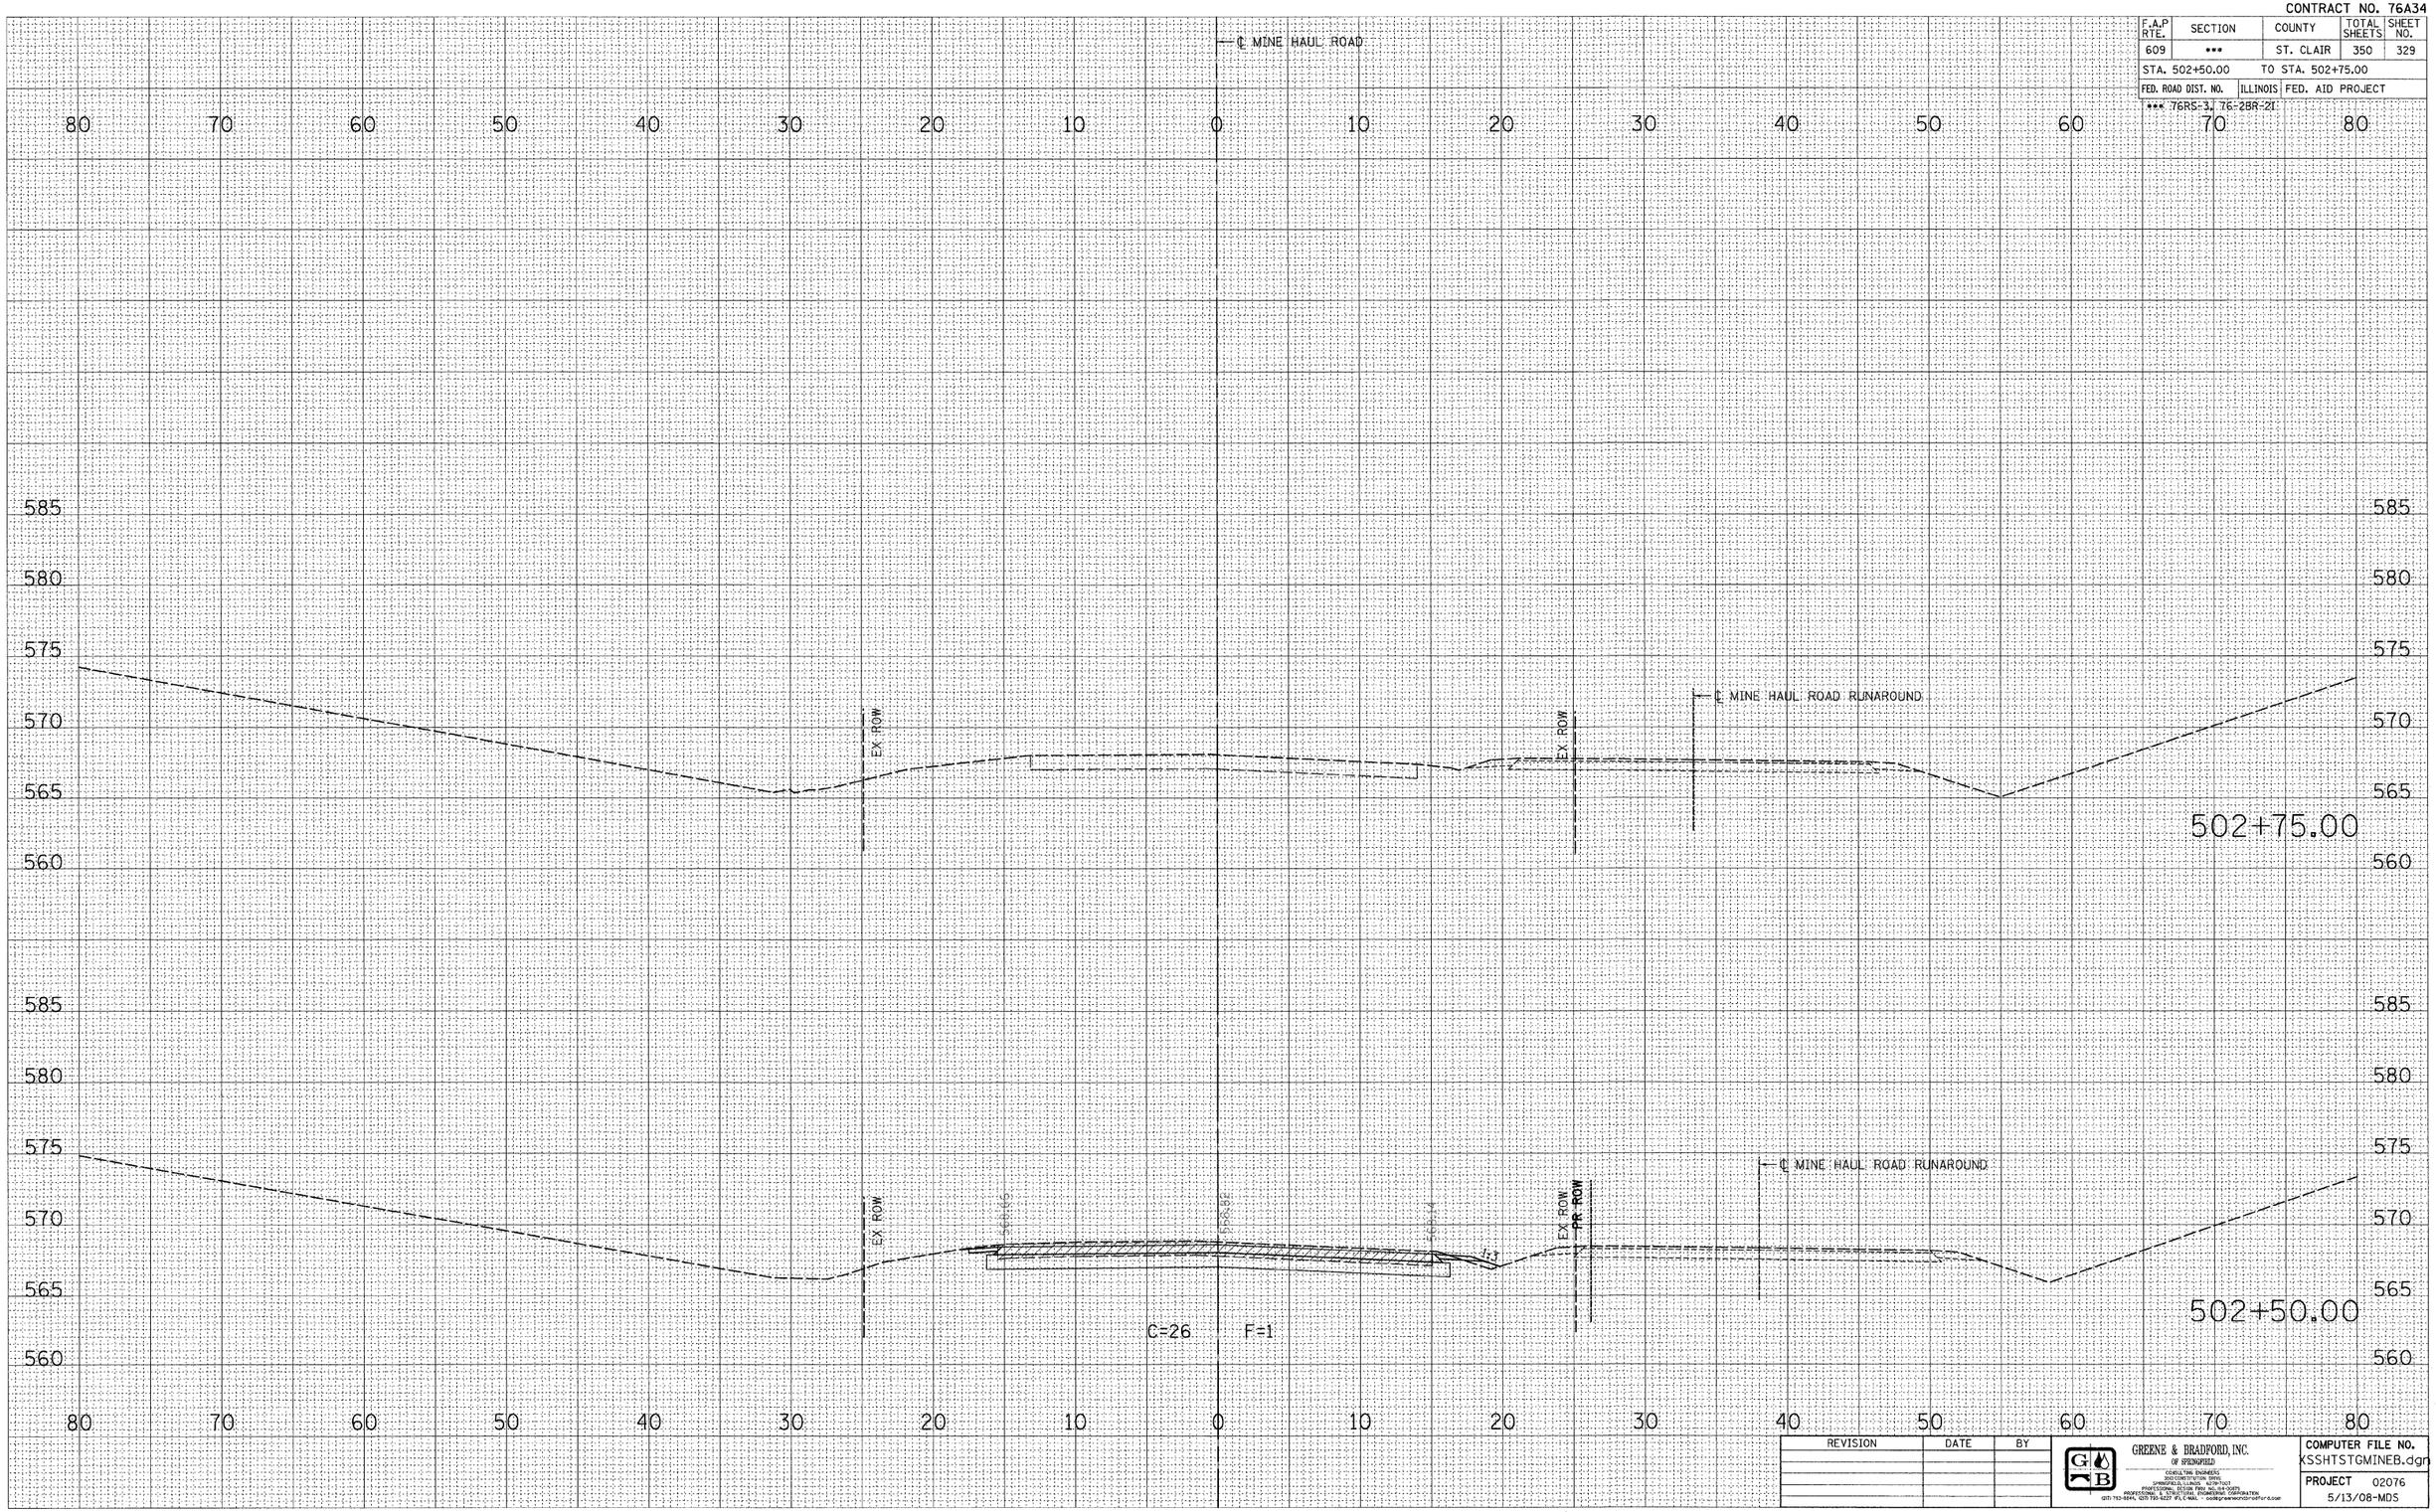

REVISION	DATE	BY

GREENE & BRADFORD, INC.
OF SPRINGFIELD
CONSULTING ENGINEERS
300 CONSTITUTION DRIVE
SPRINGFIELD, ILLINOIS 62703-5223
PHONE (217) 793-3223 FAX (217) 793-3223
PROFESSIONAL & INDUSTRIAL ENGINEERING CORPORATION
(217) 793-3223, (217) 793-3227 WEB E-MAIL - coded@greenebradford.com

COMPUTER FILE NO. XSSHTSTGMINEB.dgn
PROJECT 02076
5/13/08-MDS

FAP 609 (IL RTE. 163) ST. CLAIR COUNTY / MINE HAUL ROAD CROSS SECTIONS – STAGE 2

STA. 502+50.00 TO STA. 502+75.00

FINAL SURVEY — NOTE BOOK — NO. — SURVEYED — PLOTTED — TOPOGRAPHY — AREAS — AREAS CHECKED — BY — DATE

ORIGINAL SURVEY — NOTE BOOK — NO. — SURVEYED — PLOTTED — TOPOGRAPHY — AREAS — AREAS CHECKED — BY — DATE

PLOT DATE = 6/1/2008 445:23 PM
FILE NAME = J:\02076\DRAWINGS\XSSHTSTGMINEB.dgn
PLOT SCALE = 5.0000 ' / IN.
MODEL = Default
OPERATOR = marks