CONTRACT NO. 76A34

F.A.P RTE.	SECTION	COUNTY	TOTAL SHEETS	SHEET NO.
609	***	ST. CLAIR	350	335
STA. 502+50.00		TO STA. 502+75.00		
FED. ROAD DIST. NO.	ILLINOIS	FED. AID PROJECT		

*** 76RS-3, 76-2BR-2I

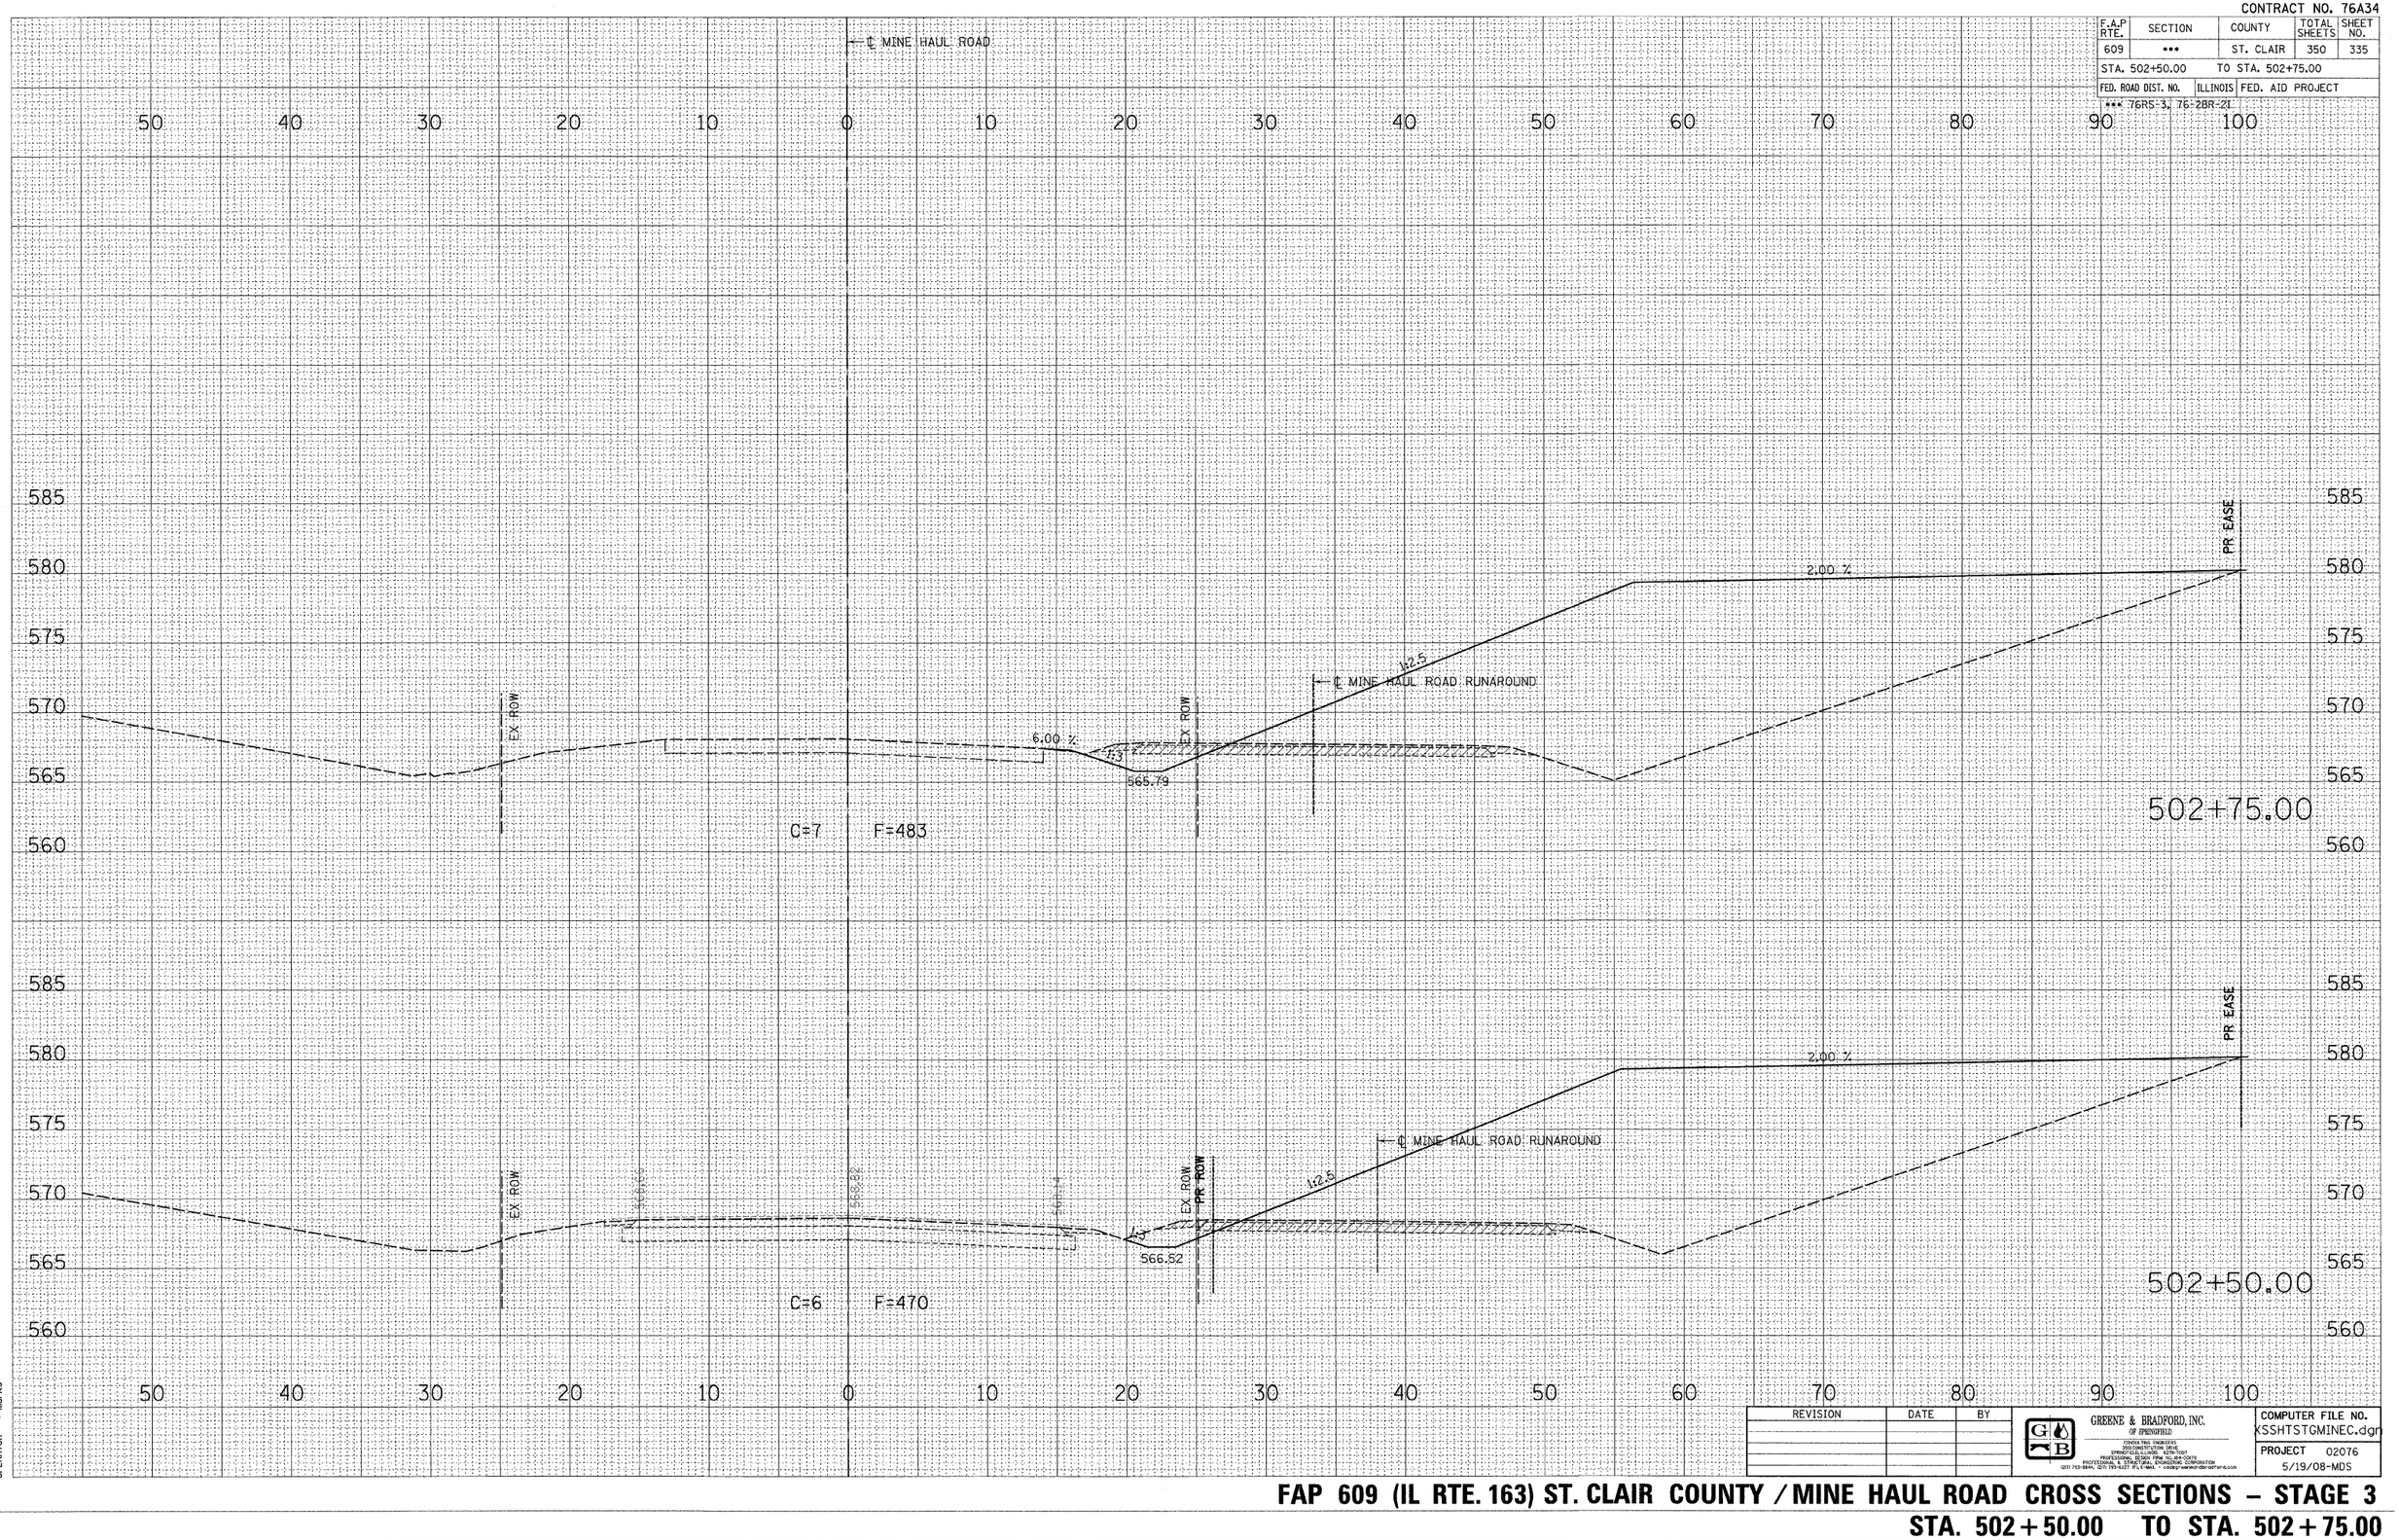

REVISION	DATE	BY

GREENE & BRADFORD, INC.
OF SPRINGFIELD
CONSULTING ENGINEERS
3500 CONSTITUTION DRIVE
SPRINGFIELD, ILLINOIS 62704-7007
PROFESSIONAL DESIGN FIRM NO. 84-00479
PROFESSIONAL & STRUCTURAL ENGINEERING CORPORATION
(217) 793-3844, (217) 793-6227 (FILE MAIL) • ceadg@greenebradforderfor.com

COMPUTER FILE NO. XSSHTSTGMINEC.dgn
PROJECT 02076
5/19/08-MDS

FINAL SURVEY — NOTE BOOK NO. — SURVEYED — PLOTTED — TEMPLATE — AREAS — AREAS CHECKED — BY — DATE

ORIGINAL SURVEY — NOTE BOOK NO. — SURVEYED — PLOTTED — TEMPLATE — AREAS — AREAS CHECKED — BY — DATE

PLOT DATE = 8/1/2008 4:52:27 PM
FILE NAME = J:\02076\DRAWINGS\XSSHTSTGMINEC.dgn
PLOT SCALE = 5.0000 ' / IN.
MODEL = Default
OPERATOR = marks

FAP 609 (IL RTE. 163) ST. CLAIR COUNTY / MINE HAUL ROAD CROSS SECTIONS – STAGE 3

STA. 502+50.00 TO STA. 502+75.00