CONTRACT NO. 76A34

F.A.P RTE.	SECTION	COUNTY	TOTAL SHEETS	SHEET NO.
609	***	ST. CLAIR	350	336
STA. 503+00.00		TO STA. 503+50.00		
FED. ROAD DIST. NO.	ILLINOIS	FED. AID PROJECT		

*** 76RS-3, 76-2BR-21

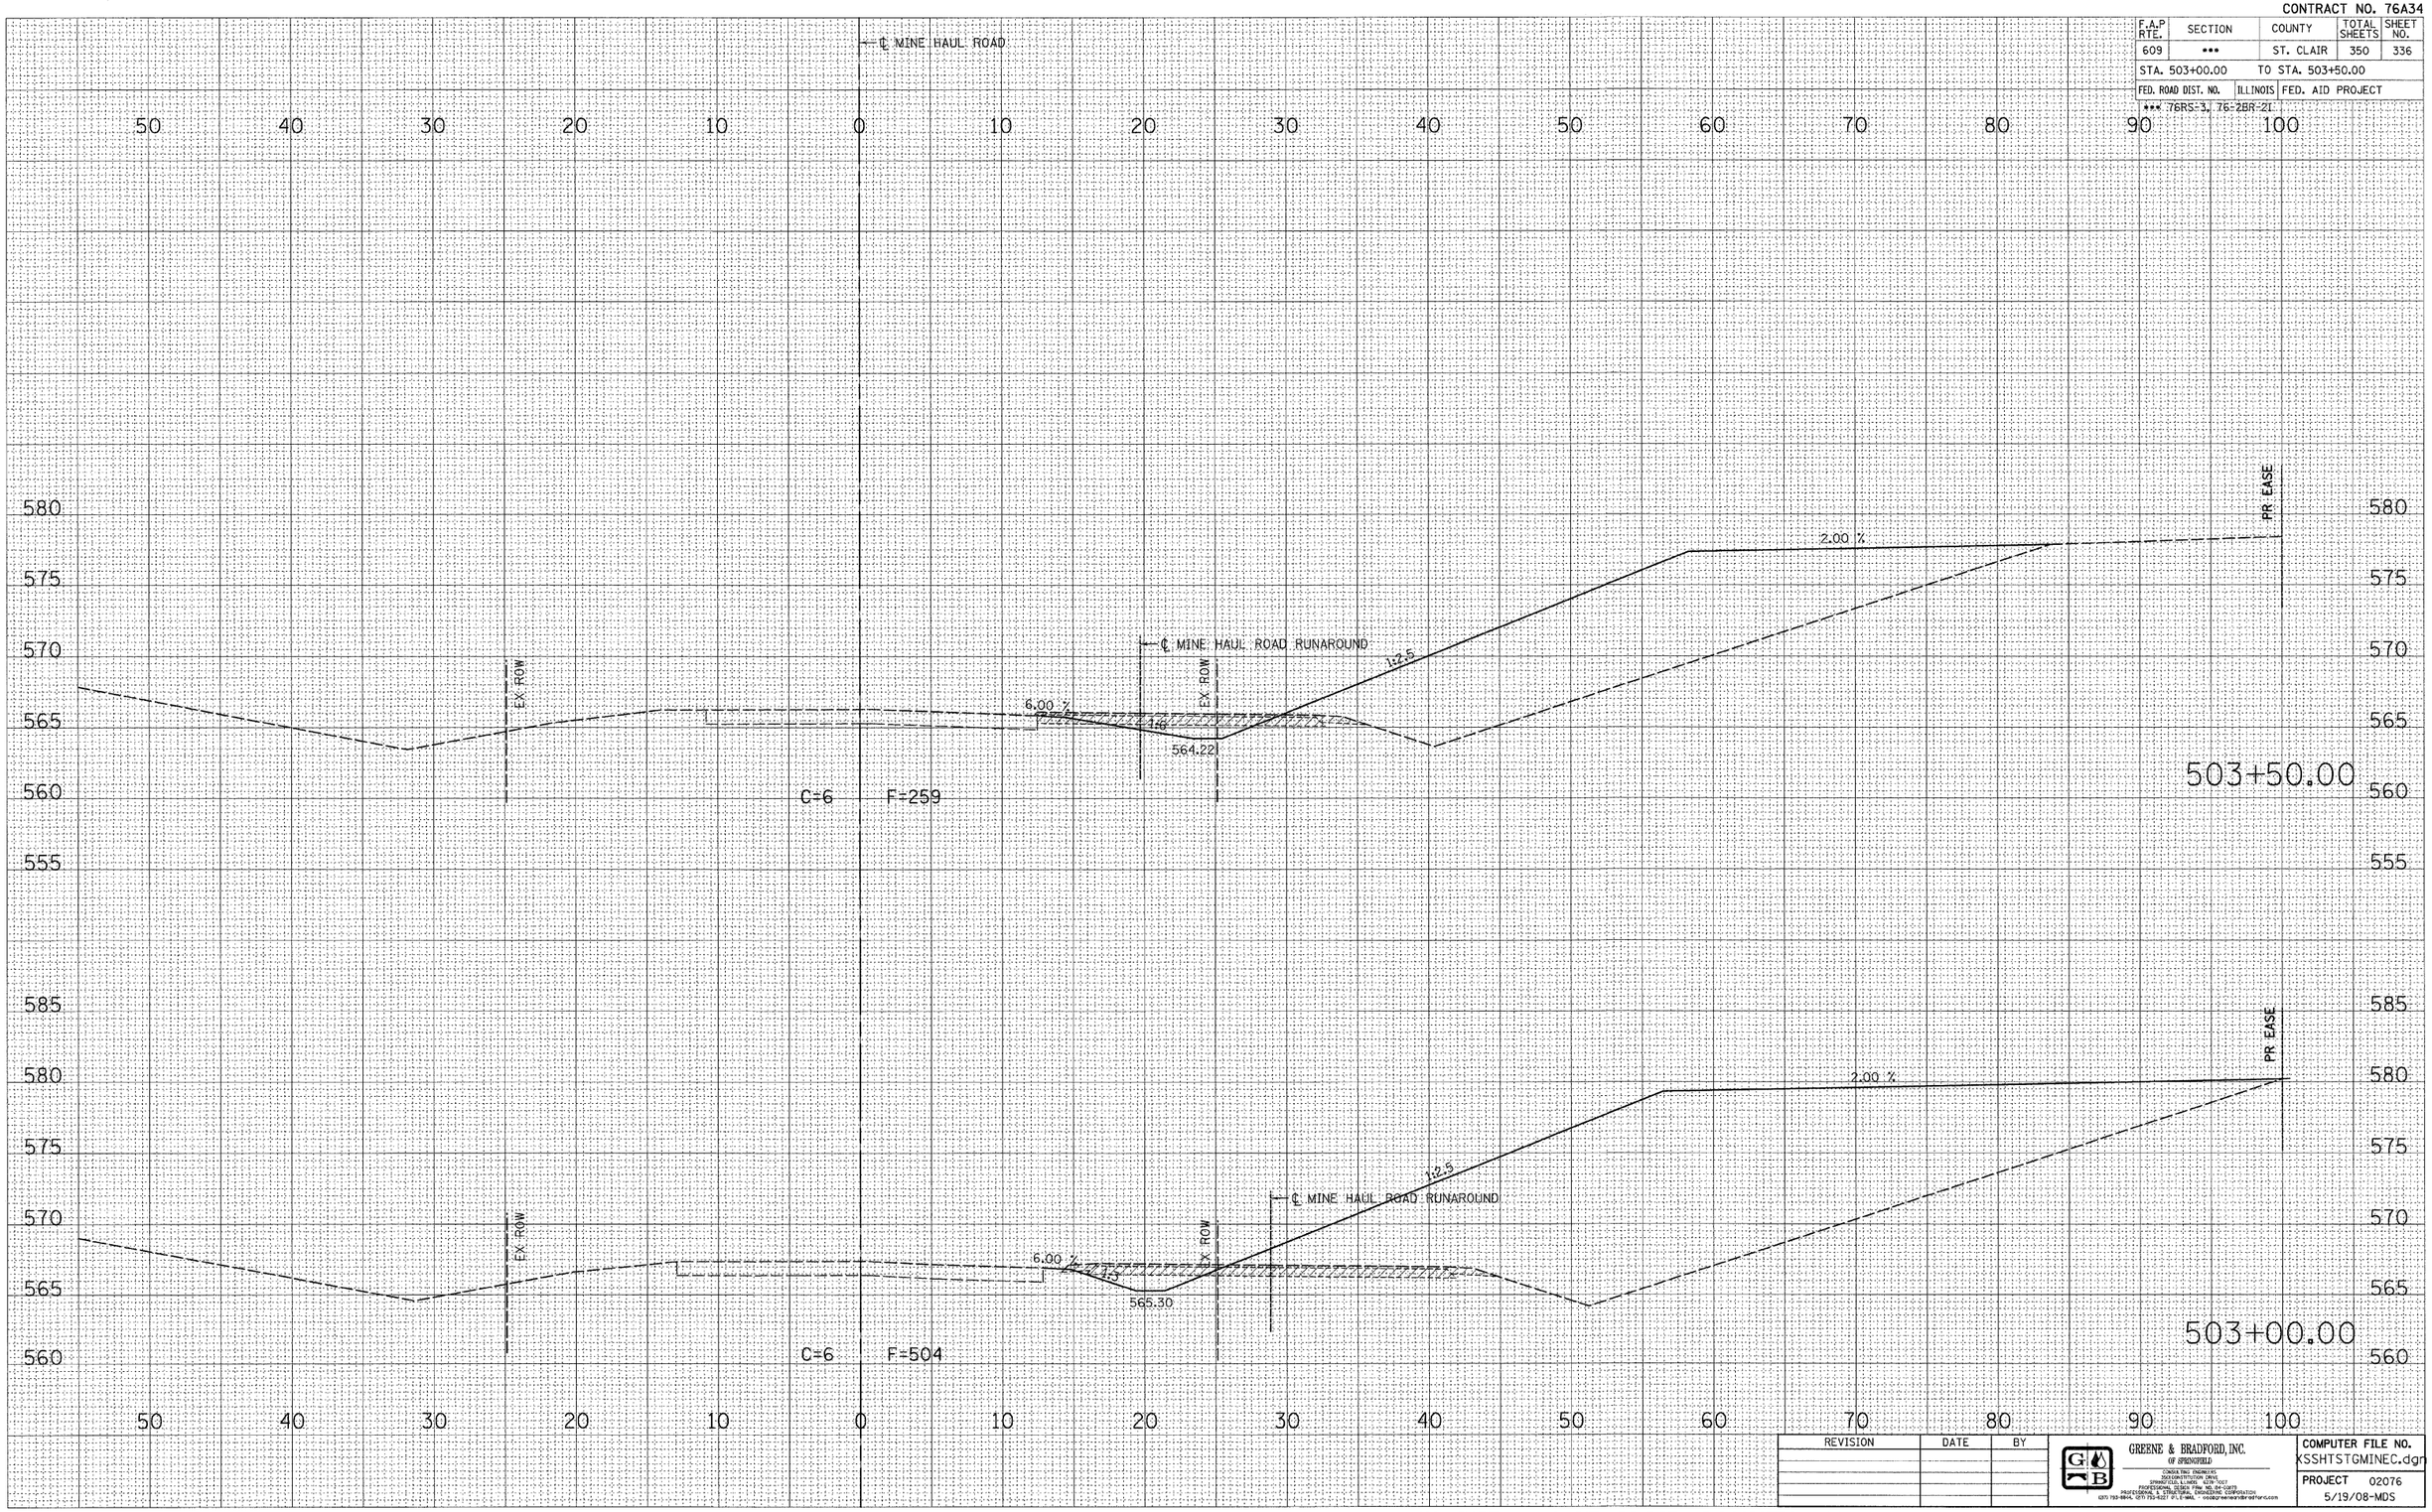

FINAL SURVEY	BY	DATE
SURVEYED		
PLOTTED		
NOTE BOOK	TEMPLATE	
NO.	AREAS	
	AREAS CHECKED	

ORIGINAL SURVEY	BY	DATE
SURVEYED		
PLOTTED		
NOTE BOOK	TEMPLATE	
NO.	AREAS	
	AREAS CHECKED	

PLOT DATE = 8/1/2008 4:45:27 PM
FILE NAME = J:\02076\DRAWINGS\XSSHTSTGMINEC.dgn
PLOT SCALE = 5.0000 ' / IN.
MODEL = Default
OPERATOR = marks

REVISION	DATE	BY

GREENE & BRADFORD, INC.
OF SPRINGFIELD
CONSULTING ENGINEERS
3500 CONSTITUTION DRIVE
SPRINGFIELD, ILLINOIS 62707-7001
PROFESSIONAL DESIGN FIRM - 184-001278
PROFESSIONAL & CONSULTING ENGINEERING CORPORATION
(217) 793-8844, (217) 793-8227 (FAX) E-MAIL - osdp@greenebradford.com

COMPUTER FILE NO. XSSHTSTGMINEC.dgn
PROJECT 02076
5/19/08-MDS

FAP 609 (IL RTE. 163) ST. CLAIR COUNTY / MINE HAUL ROAD CROSS SECTIONS – STAGE 3

STA. 503+00.00 TO STA. 503+50.00