CONTRACT NO. 76A34

F.A.P. RTE.	SECTION	COUNTY	TOTAL SHEETS	SHEET NO
609	76-2BR-21	ST. CLAIR	350	344
STA.	245+50.00	TO STA.	246+00.00	
FED. ROAD DIST. NO.	ILLINOIS	FED. AID PROJECT		

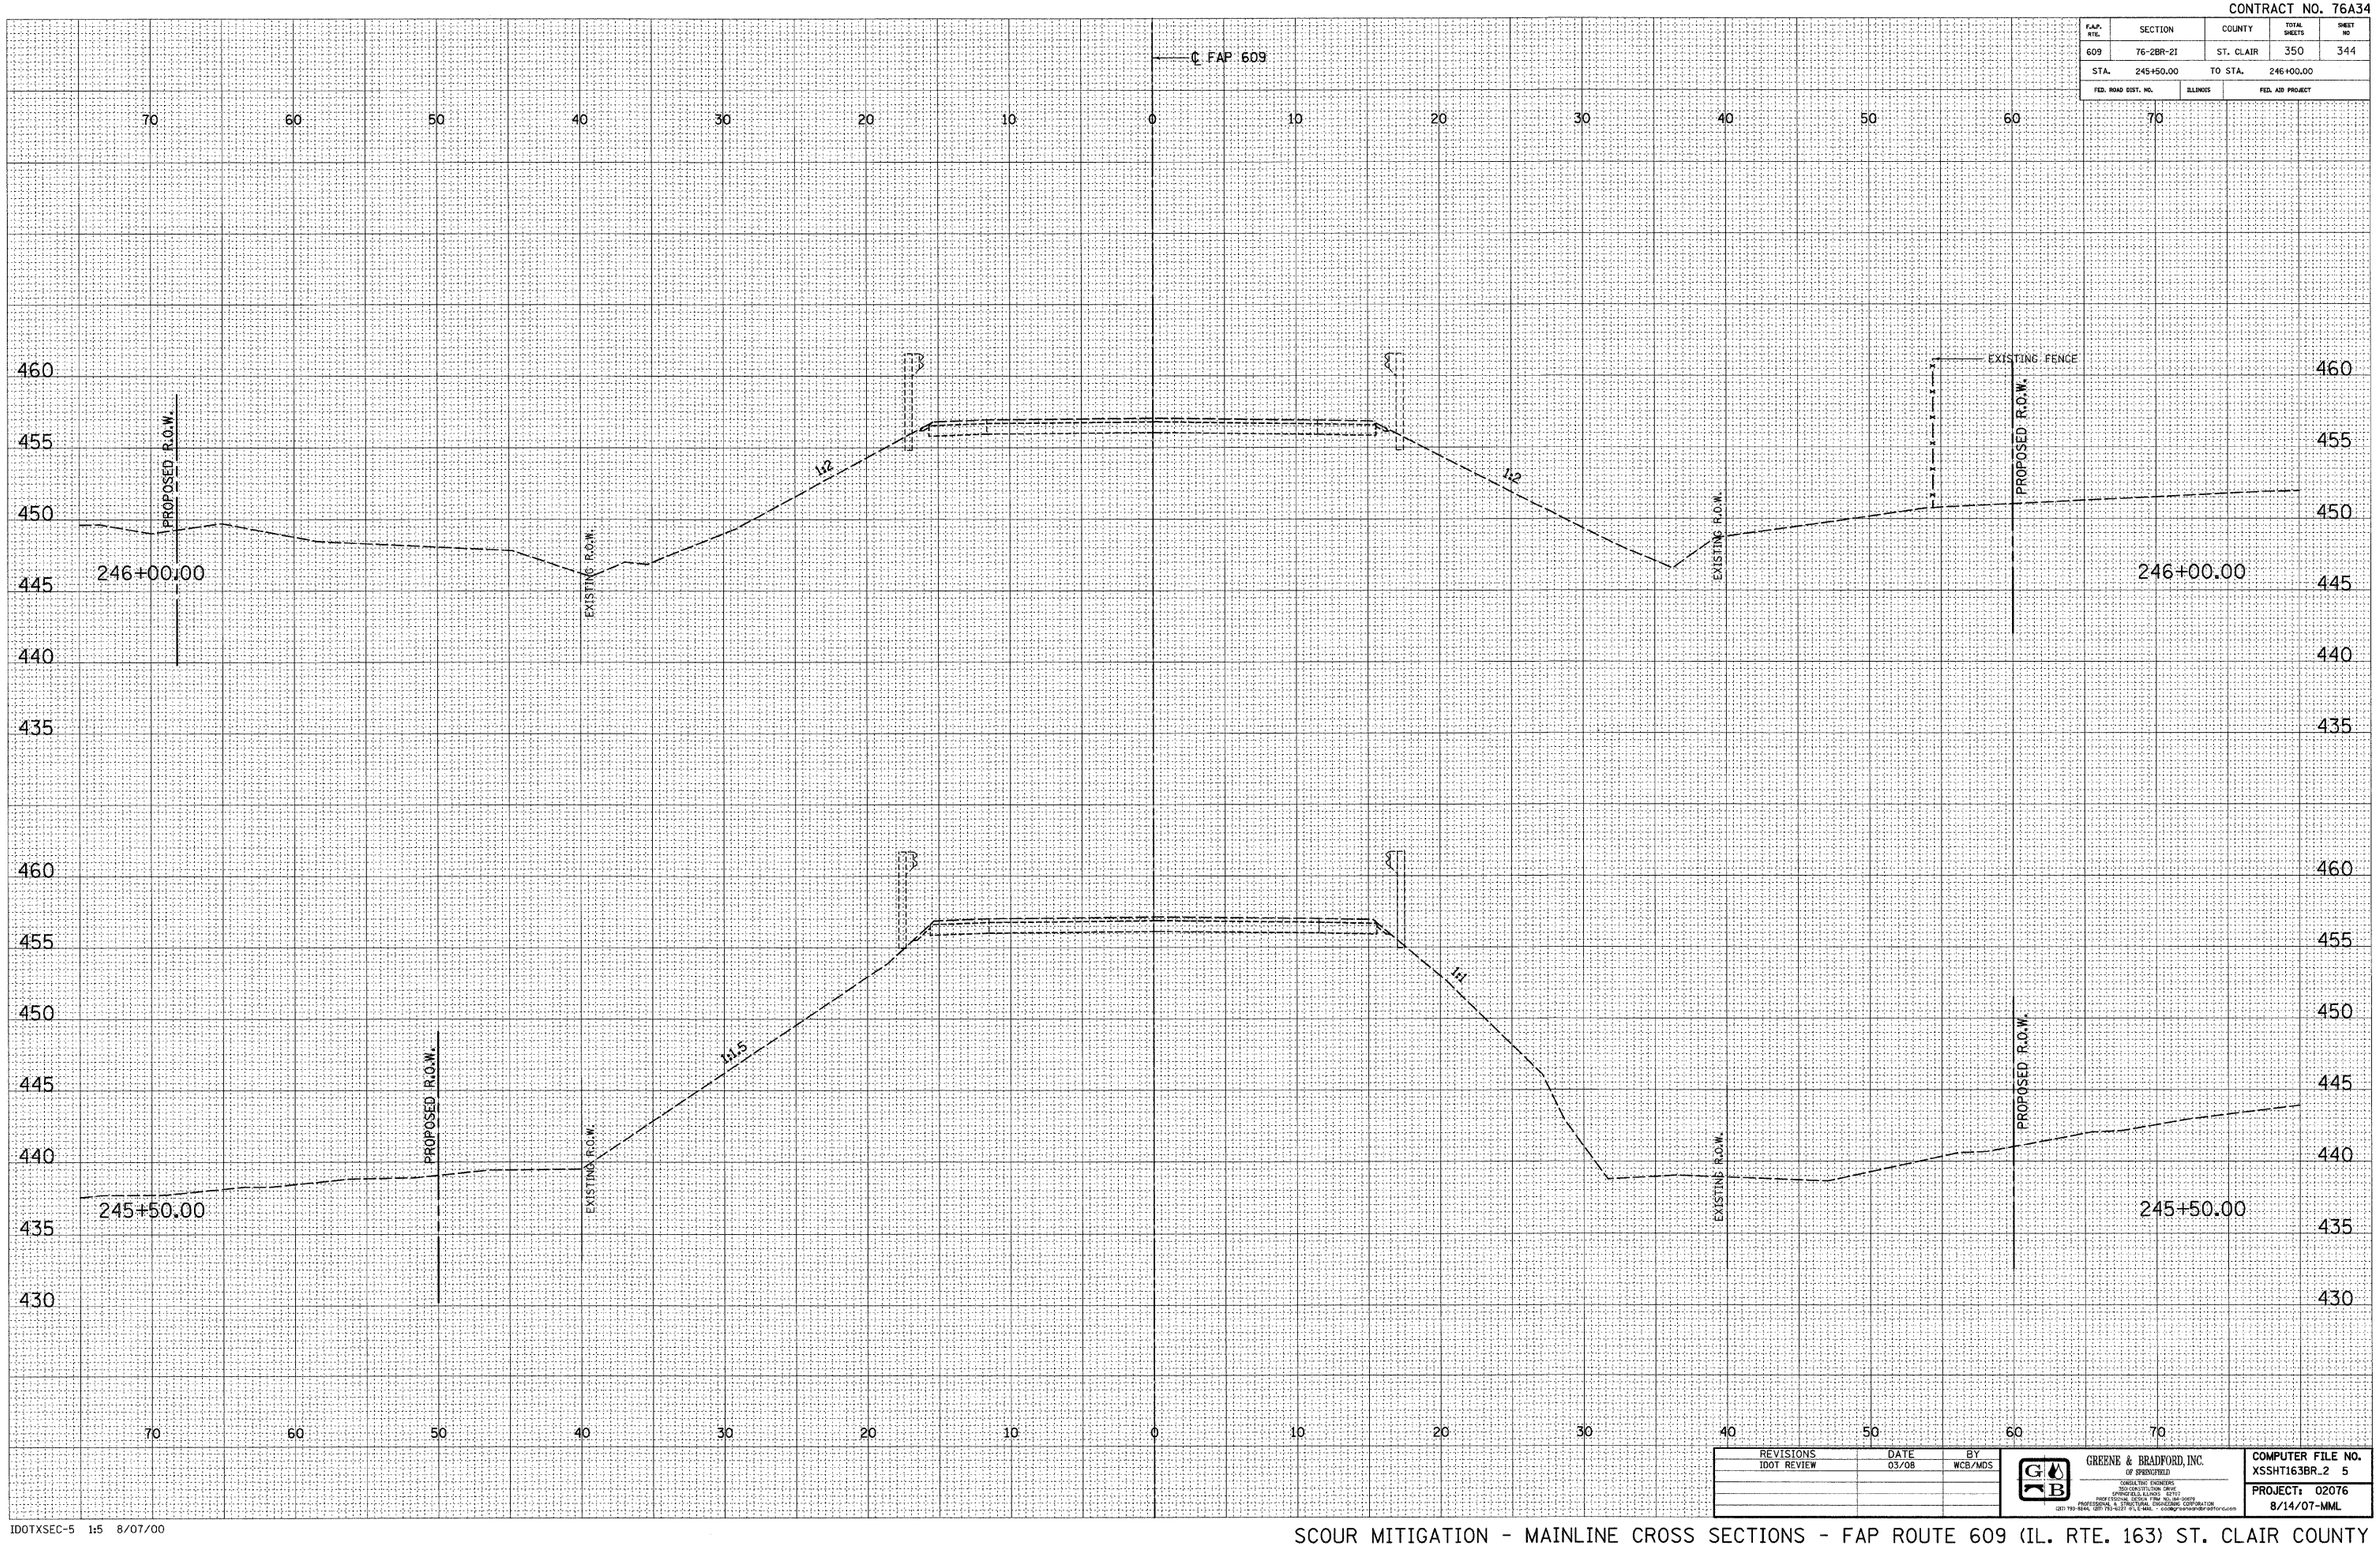

FINAL SURVEY	SURVEYED	BY	DATE
NOTE BOOK	PLOTTED		
NO.	TURNAREAS		
	AREAS		
	AREAS CHECKED		

ORIGINAL SURVEY	SURVEYED	BY	DATE
NOTE BOOK	PLOTTED		
NO.	TURNAREAS		
	AREAS		
	AREAS CHECKED		

REVISIONS	DATE	BY
IDOT REVIEW	03/08	WCB/MDS

GREENE & BRADFORD, INC.
OF SPRINGFIELD
CONSULTING ENGINEERS
3510 CONSTITUTION DRIVE
SPRINGFIELD, ILLINOIS 62712
(217) 793-9595, (217) 793-9597 (FAX) - EMAIL - contact@greenebradford.com

COMPUTER FILE NO.
XSSHT163BR_2 5

PROJECT: 02076
8/14/07-MML

IDOTXSEC-5 1:5 8/07/00

SCOUR MITIGATION - MAINLINE CROSS SECTIONS - FAP ROUTE 609 (IL. RTE. 163) ST. CLAIR COUNTY

STA. 245+50.00 TO STA. 246+00.00