CONTRACT NO. 76A34

F.A.P. RTE.	SECTION	COUNTY	TOTAL SHEETS	SHEET NO
609	76-2BR-21	ST. CLAIR	350	345
STA.	246+50.00	TO STA.	247+00.00	
FED. ROAD DIST. NO.	ILLINOIS	FED. AID PROJECT		

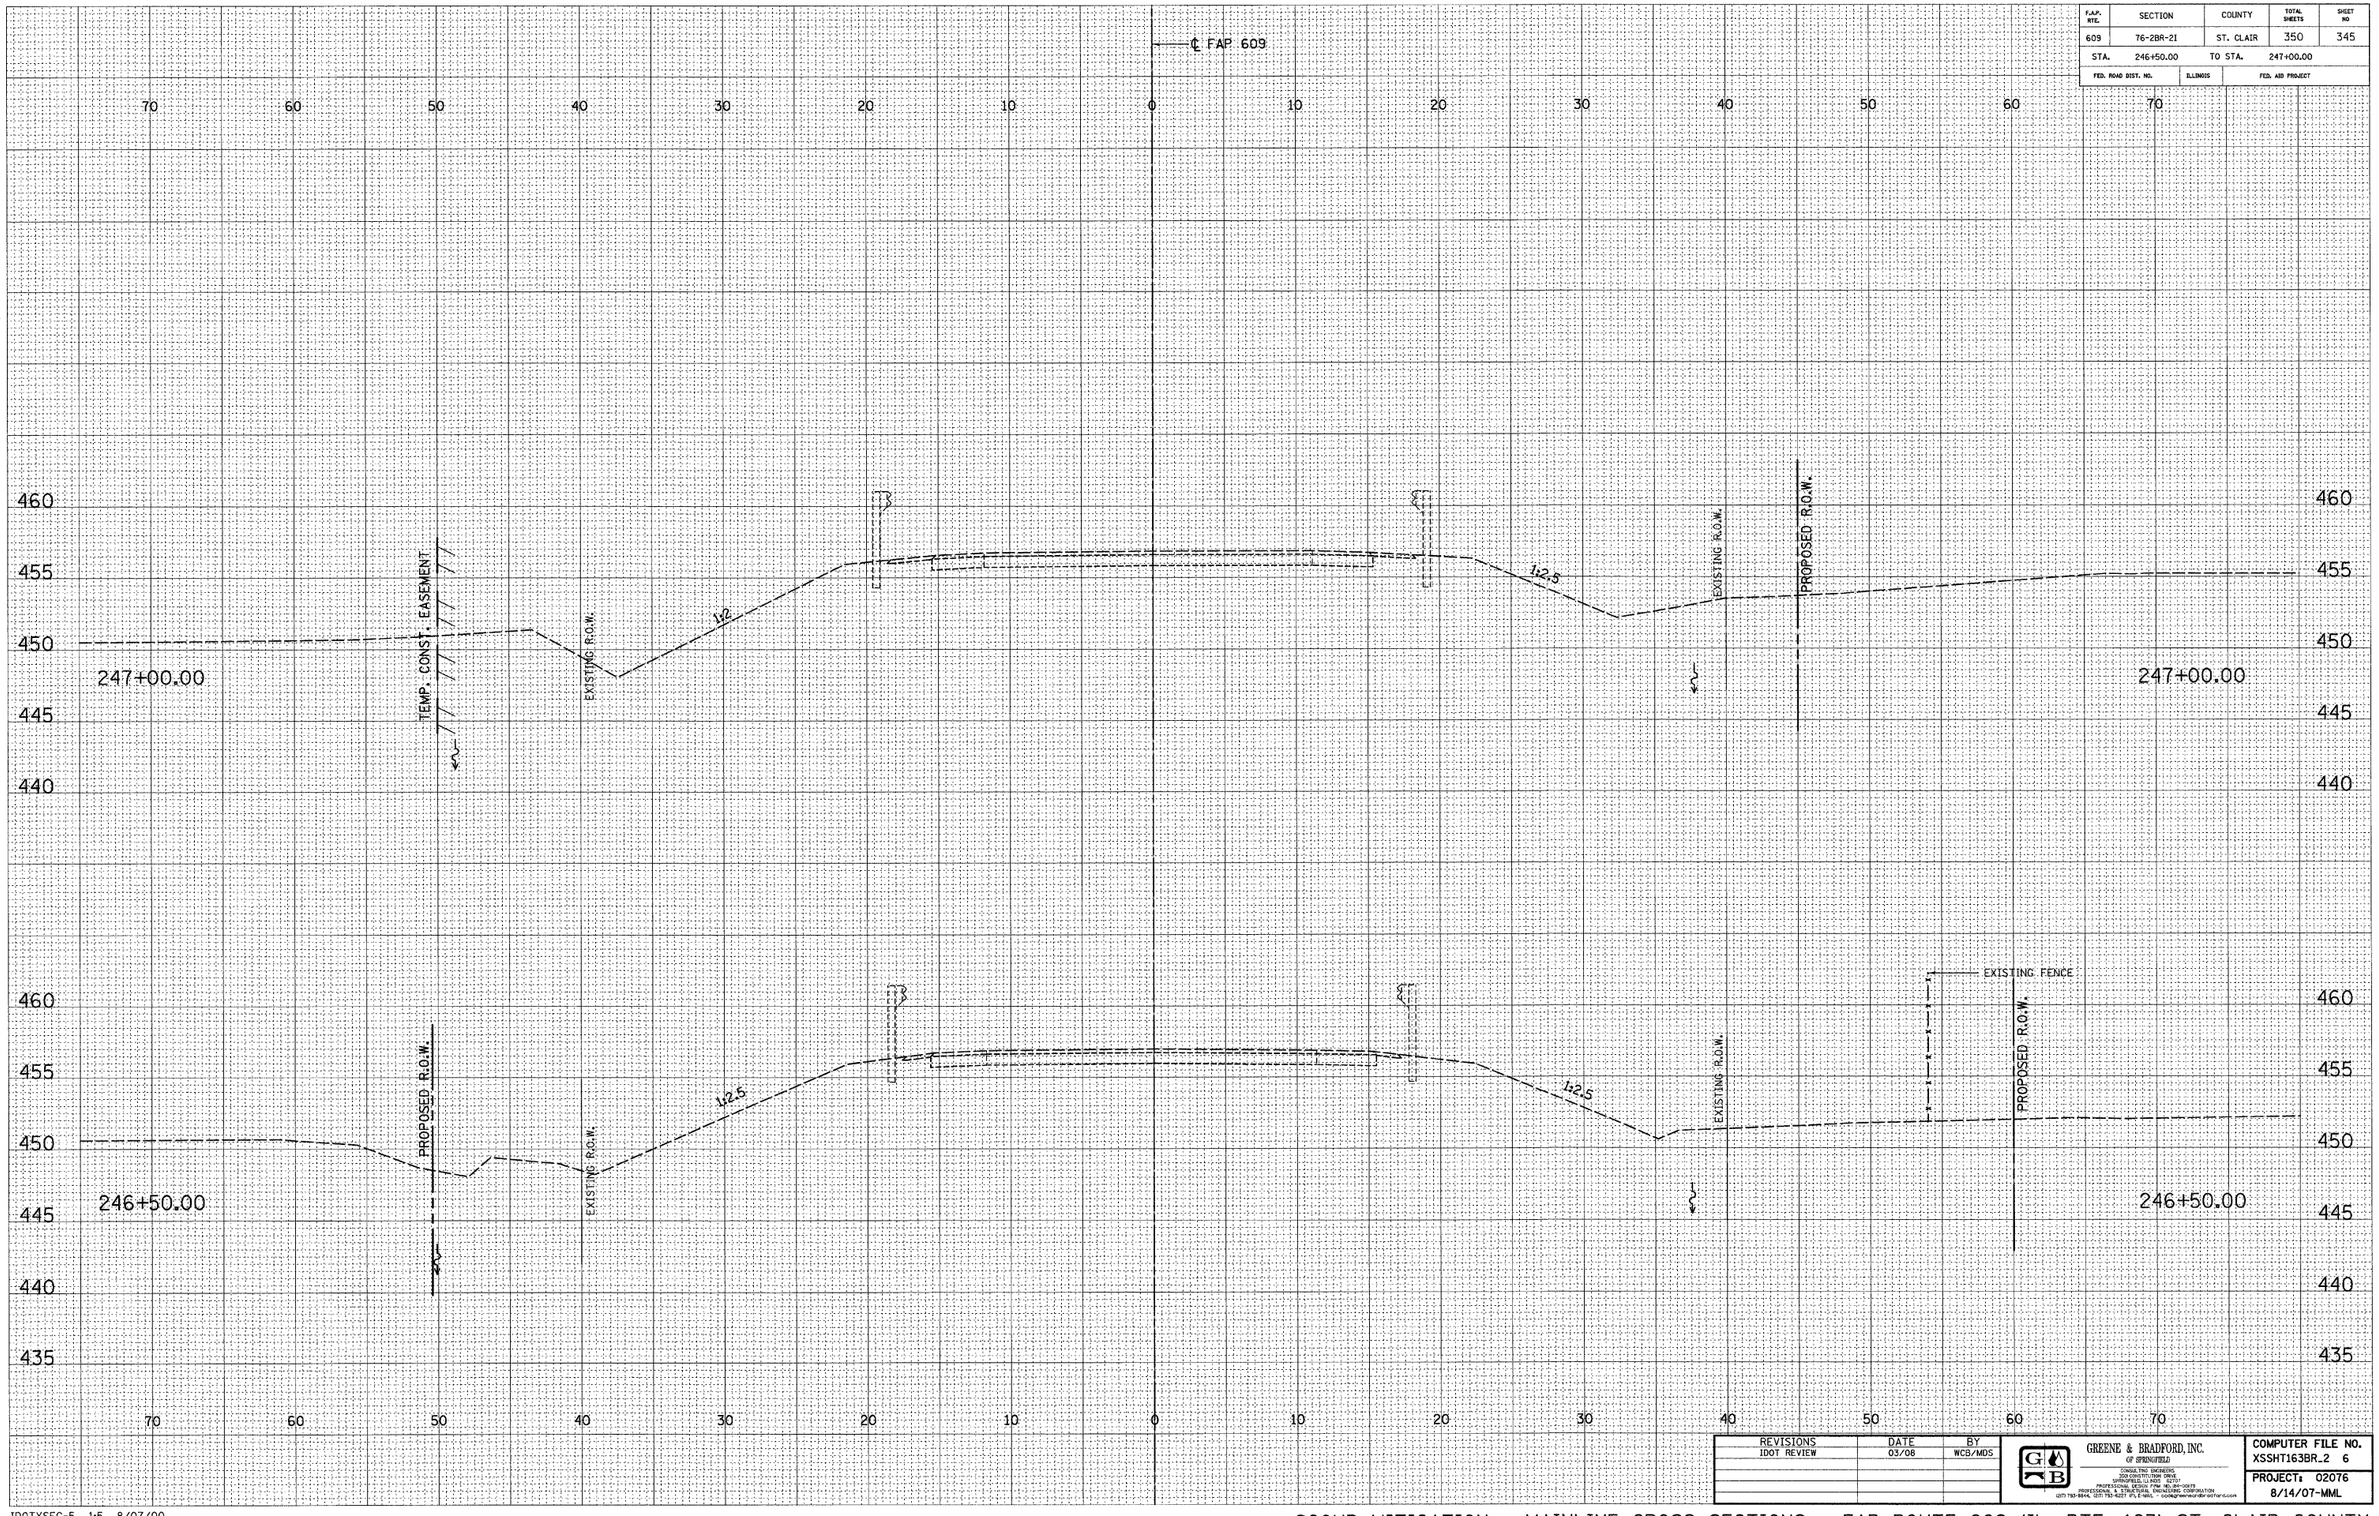

FINAL SURVEY	SURVEYED	BY	DATE
	PLOTTED		
NOTE BOOK	TEMPLATE		
NO.	AREAS		
	AREAS CHECKED		

ORIGINAL SURVEY	SURVEYED	BY	DATE
	PLOTTED		
NOTE BOOK	TEMPLATE		
NO.	AREAS		
	AREAS CHECKED		

REVISIONS	DATE	BY
IDOT REVIEW	03/08	WCB/MDS

GREENE & BRADFORD, INC. OF SPRINGFIELD
CONSULTING ENGINEERS
SURVEYORS & PLANNERS
SPRINGFIELD, ILLINOIS 62701
PROFESSIONAL DESIGN FIRM NO. 184-000179
ILLINOIS CORPORATION
(217) 793-8944, (217) 793-8277 (FAX) E-MAIL: cadd@greenebradford.com

COMPUTER FILE NO. XSSHT163BR_2 6
PROJECT: 02076
8/14/07-MML

IDOTXSEC-5 1:5 8/07/00

SCOUR MITIGATION - MAINLINE CROSS SECTIONS - FAP ROUTE 609 (IL. RTE. 163) ST. CLAIR COUNTY

STA. 246+50.00 TO STA. 247+00.00