F.A.P. RTE.	SECTION	COUNTY	TOTAL SHEETS	SHEET NO.
816	•	DOUGLAS	176	9
STA.		TO STA.		
FED. ROAD DIST. NO.	ILLINOIS	FED. AID PROJECT		

CONTRACT NO. 90711
• 6RS-1 & (6BR)BR

PROPOSED TYPICAL CROSS SECTION (1)

STA. 100+54.0 TO STA. 159+31.0 (2)

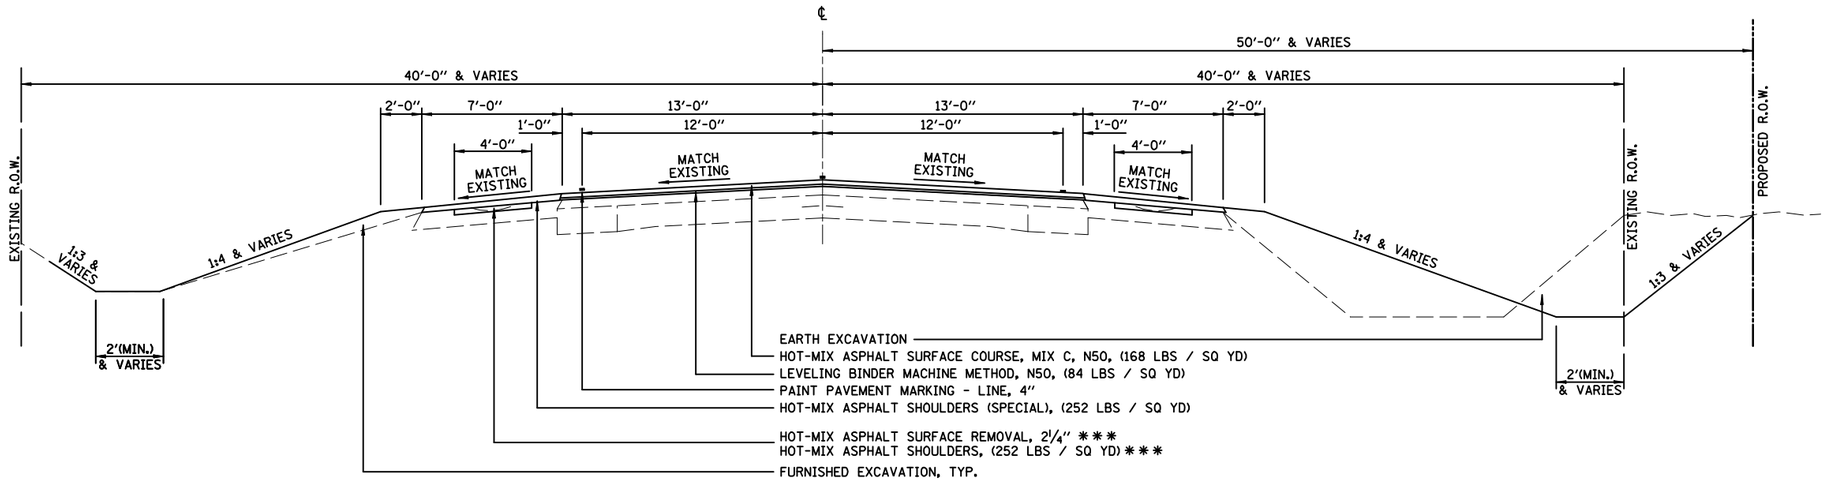

PROPOSED TYPICAL CROSS SECTION (2)

(1) STA. 159+31.0 TO STA. 349+91.5

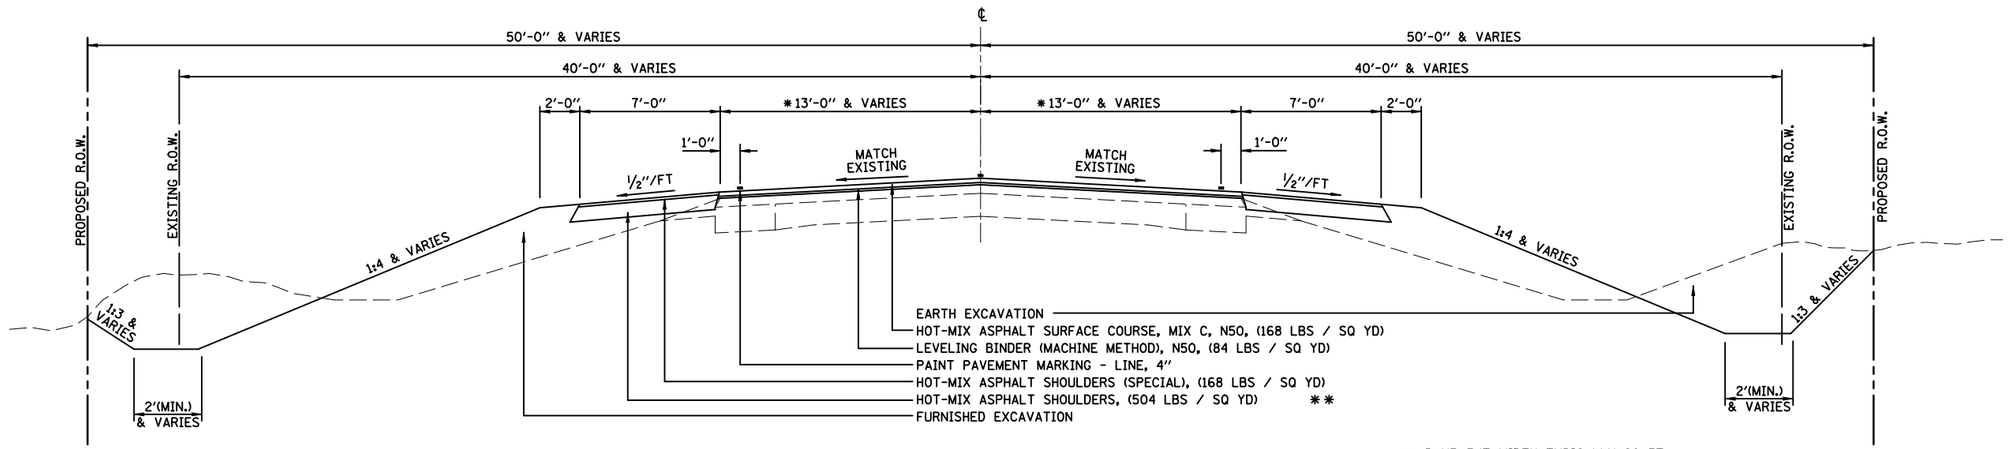

* PAVEMENT WIDTH TYPICALLY 26 FT
STA. 159+31 TO STA. 345+10.
PAVEMENT WIDTH VARIES
STA. 345+10 TO STA. 349+91.50
AT THE INTERSECTION OF US RTE 36

** FROM STA. 159+31.00 TO STA. 345+10.00
HOT-MIX ASPHALT SHOULDERS
SHALL BE 504 LBS/SQ YD OR 4 1/2"
FROM STA. 345+10 TO STA. 349+91.5
HOT-MIX ASPHALT SHOULDERS
SHALL BE 728 LBS/SQ YD OR 6 1/2"

*** MILL AND FILL SHOULDER RUT
LT STA. 100+54 TO LT STA. 157+95
RT STA. 100+54 TO RT STA. 158+89

REVISIONS NAME	DATE

ILLINOIS DEPARTMENT OF TRANSPORTATION
PROPOSED TYPICAL SECTIONS
FAP ROUTE 816
ATWOOD-ARTHUR RD
SECTION 6RS-1 & (6BR)BR
DOUGLAS COUNTY

SCALE: VERT.
HORIZ.
DATE: 11/24/03
DRAWN BY: JJO
CHECKED BY: PJM

FARNSWORTH GROUP, INC. CONSULTING ENGINEERS - BLOOMINGTON, ILLINOIS