CONTRACT NO. 90711

F.A. RTE.	SECTION	COUNTY	TOTAL SHEETS	SHEET NO.
816	6 RS-1 & (6BR)BR	DOUGLAS	176	129
STA. 143+75.00		TO STA. 144+00.00		
FED. ROAD DIST. NO.	ILLINOIS	FED. AID PROJECT		

UTILITY LOCATIONS SHOWN ON THE CROSS SECTIONS ARE BASED UPON APPROXIMATE DEPTHS SUPPLIED BY THE UTILITY COMPANY. THE CONTRACTOR SHALL VERIFY UTILITY LOCATIONS WHERE CONFLICTS ARE POSSIBLE.

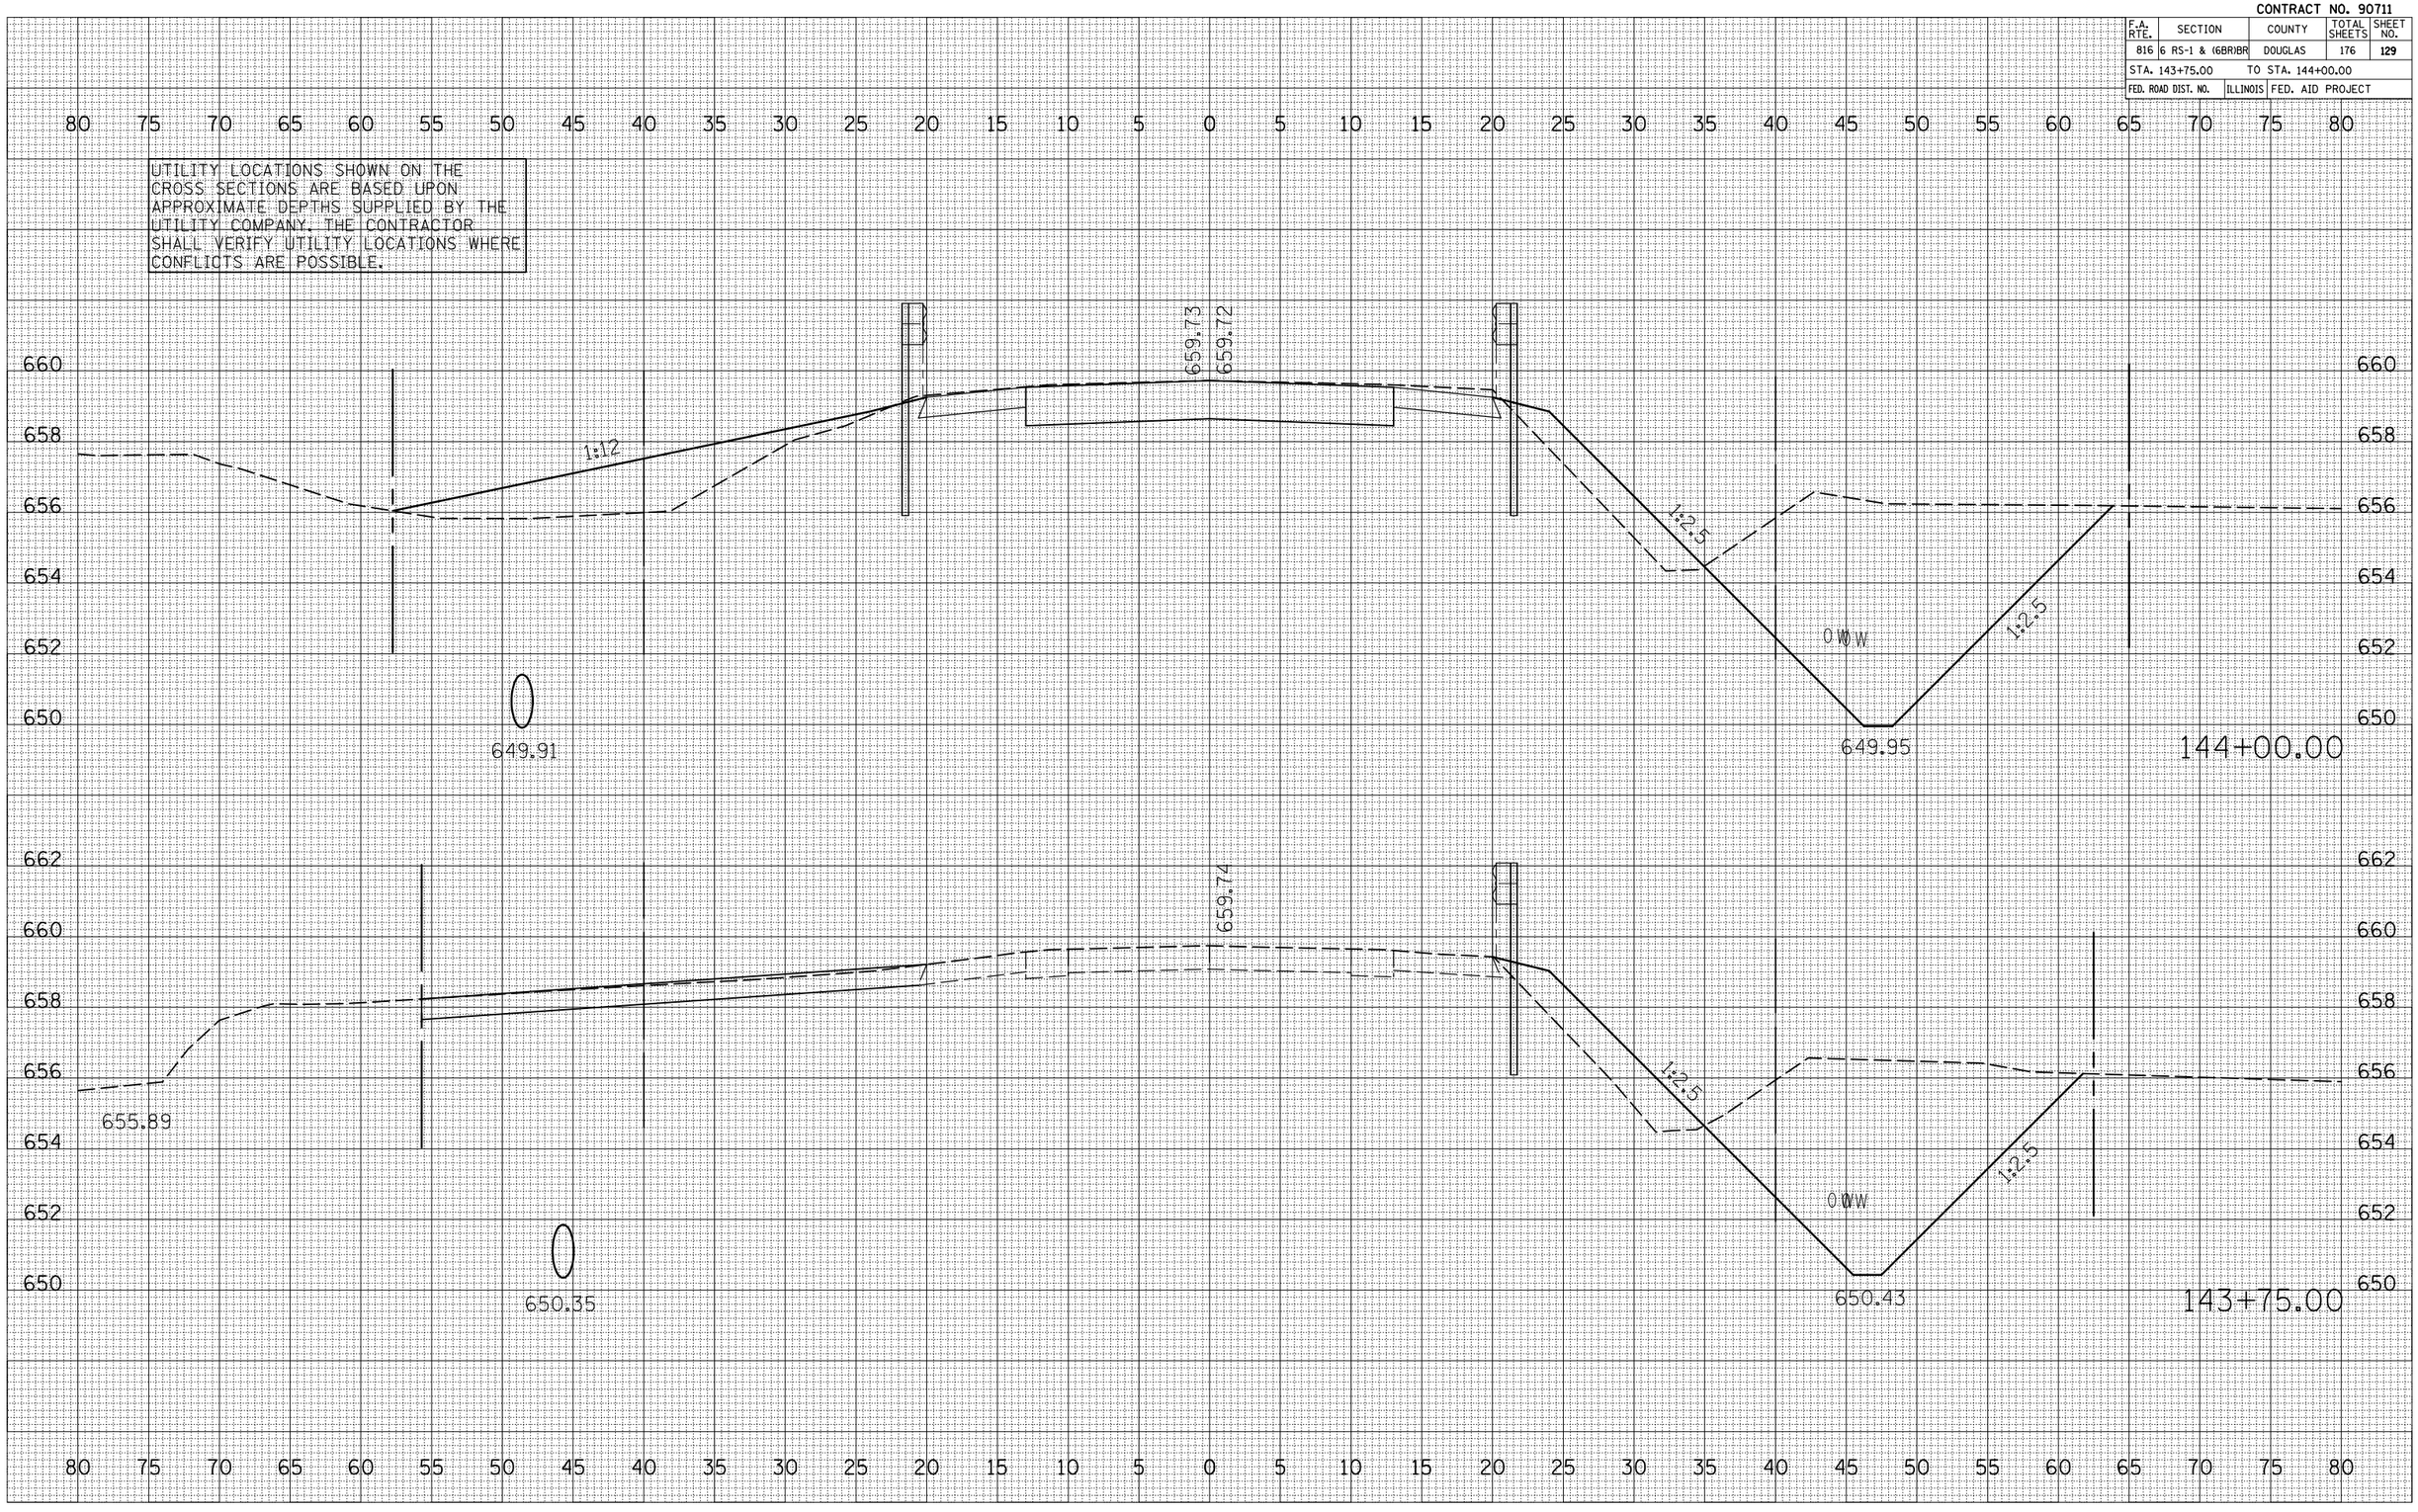

FINAL SURVEY	NOTE BOOK	NO.
SURVEYED		
PLOTTED		
TRANS. FILE		
AREAS		
AREAS CHECKED		

BY	DATE

ORIGINAL SURVEY	NOTE BOOK	NO.
SURVEYED		
PLOTTED		
TRANS. FILE		
AREAS		
AREAS CHECKED		

BY	DATE

PLOT DATE = 8/21/2008
FILE NAME = c:\projects\d5006795\2007_08_13 home\sheets\107-149.dgn
PLOT SCALE = 10.5882 ' / IN.
USER NAME = kaurb