CONTRACT NO. 90711

F.A. RTE.	SECTION	COUNTY	TOTAL SHEETS	SHEET NO.
816	6 RS-1 & (6BR)BR	DOUGLAS	176	141
STA. 145+75.00		TO STA. 146+00.00		
FED. ROAD DIST. NO.	ILLINOIS	FED. AID PROJECT		

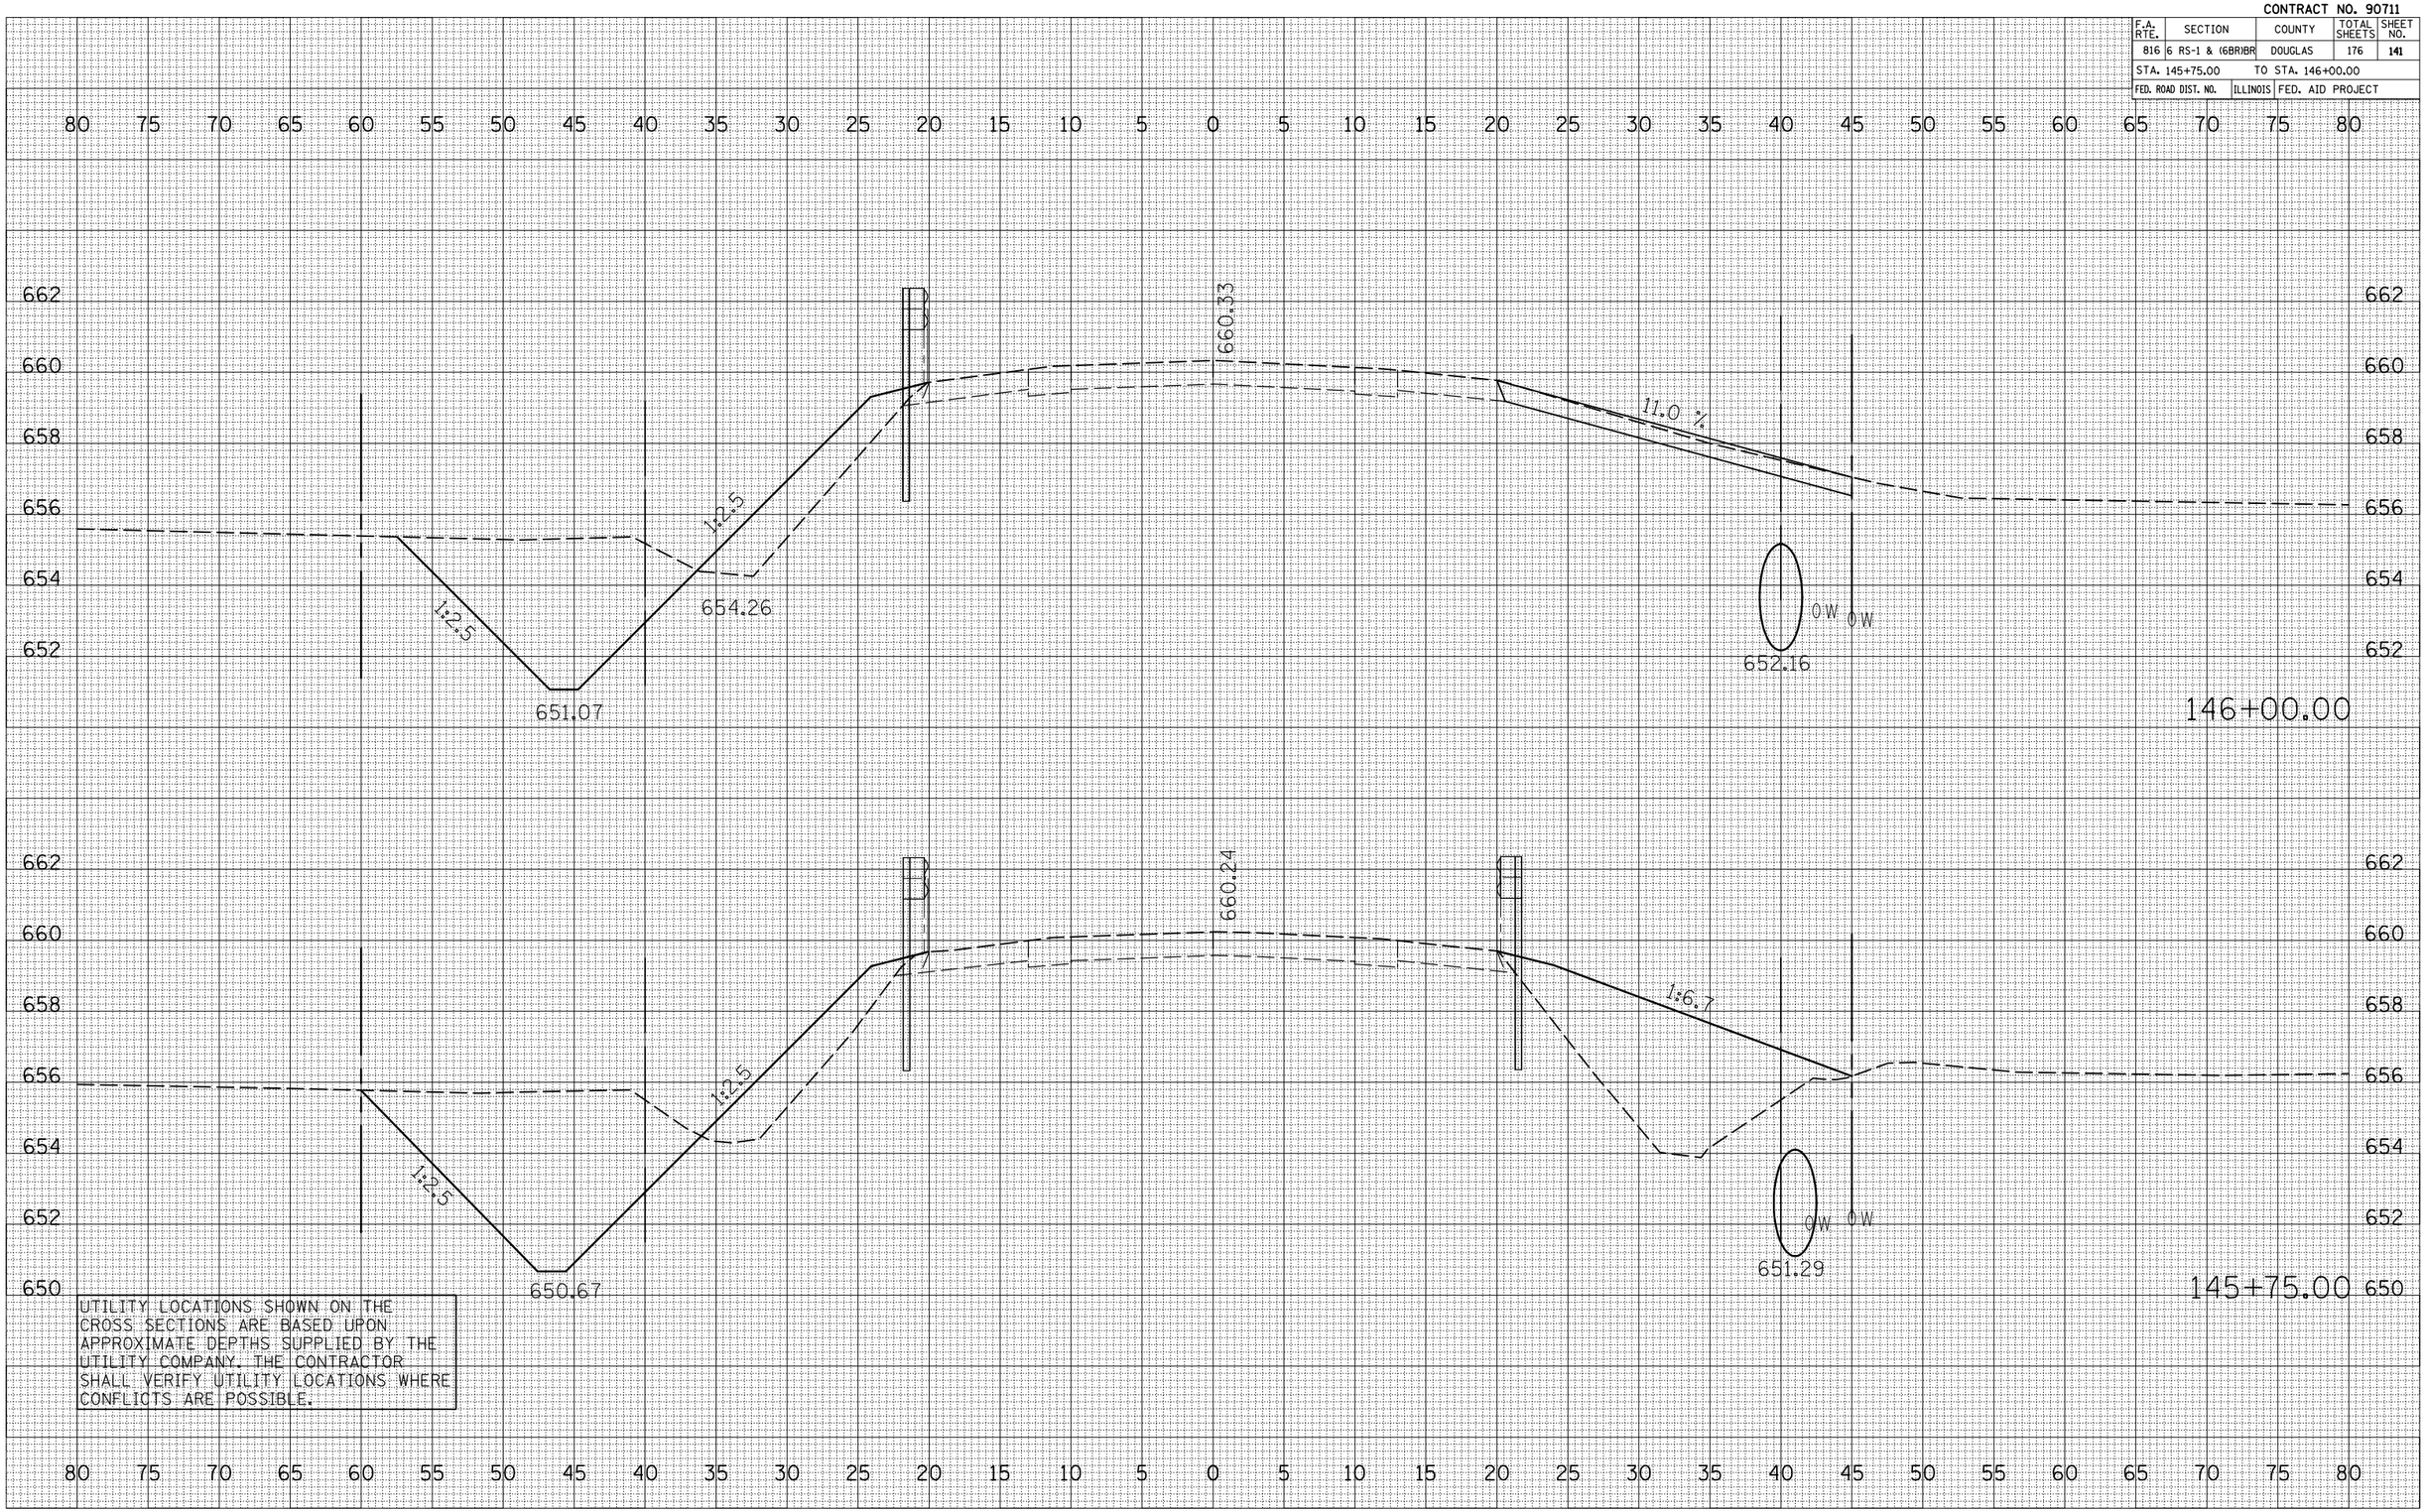

UTILITY LOCATIONS SHOWN ON THE CROSS SECTIONS ARE BASED UPON APPROXIMATE DEPTHS SUPPLIED BY THE UTILITY COMPANY. THE CONTRACTOR SHALL VERIFY UTILITY LOCATIONS WHERE CONFLICTS ARE POSSIBLE.

FINAL SURVEY — NOTE BOOK NO. — SURVEYED — PLOTTED — TEMPLATE — AREAS — AREAS CHECKED — BY — DATE

ORIGINAL SURVEY — NOTE BOOK NO. — SURVEYED — PLOTTED — TEMPLATE — AREAS — AREAS CHECKED — BY — DATE

PLOT DATE = 8/21/2008
FILE NAME = c:\projects\d500695\2007.08.13
PLOT SCALE = 10.5882 ' / IN.
USER NAME = keyarb