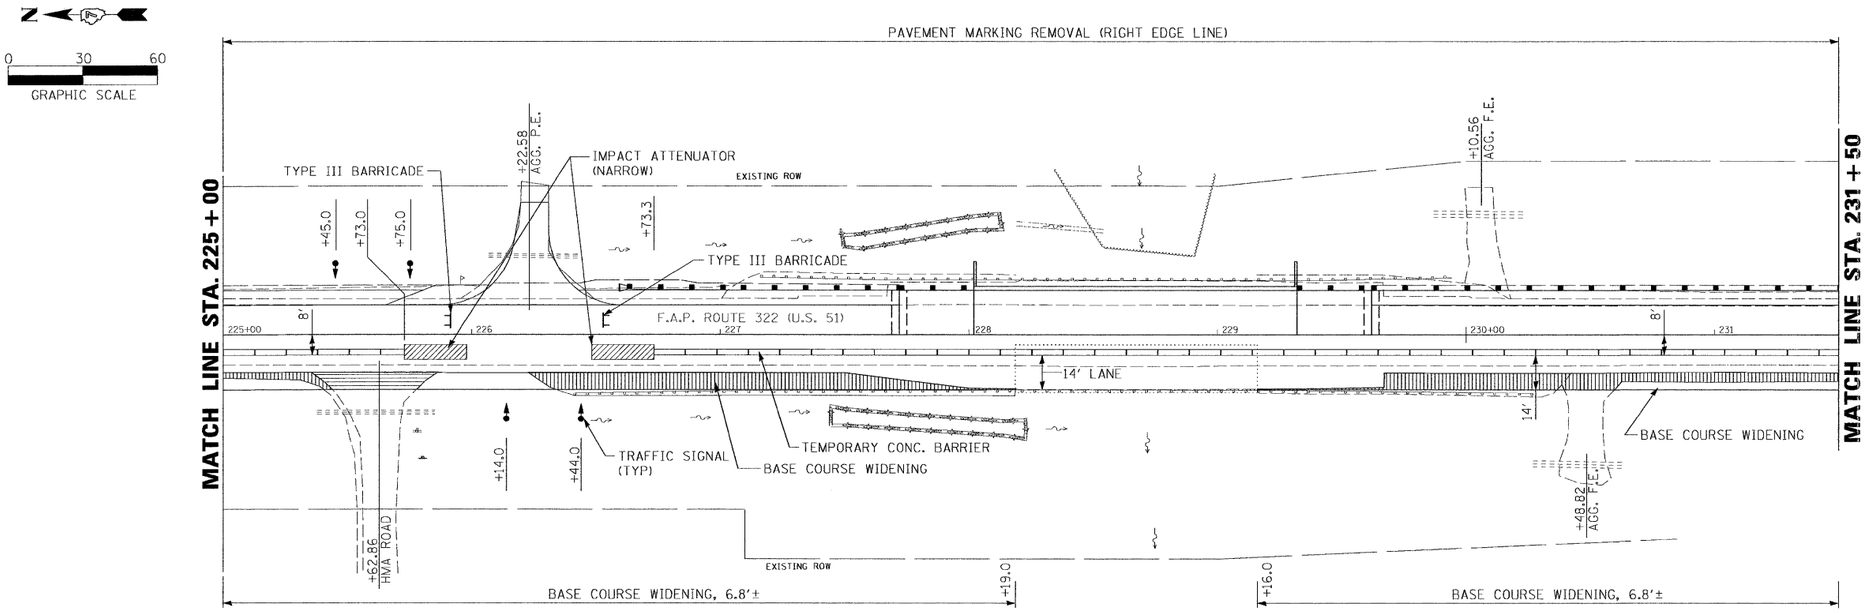

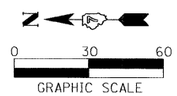

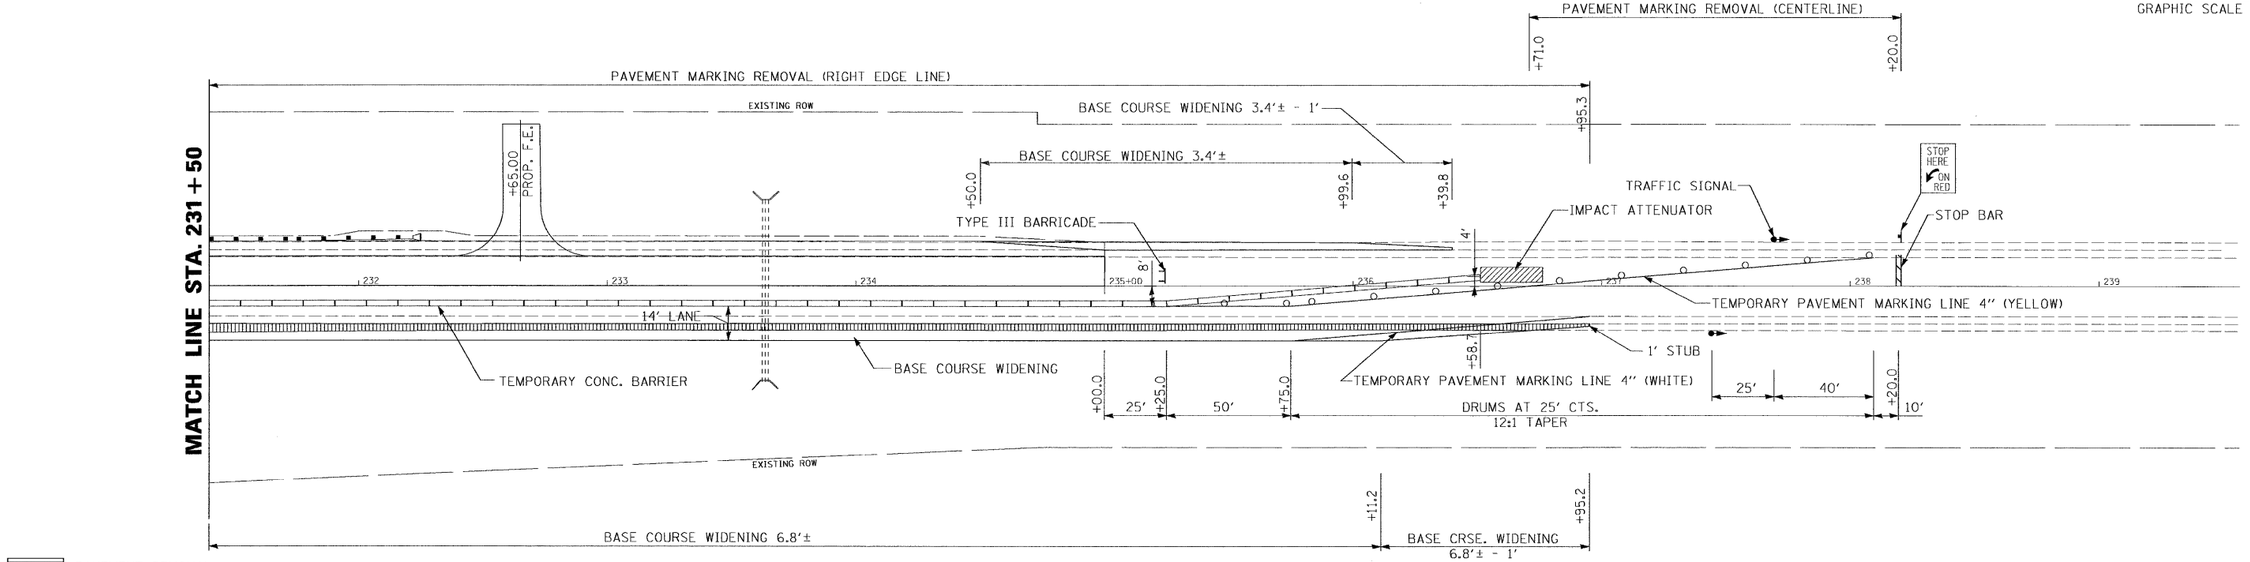

FILE NAME = P:\06e1711-5\Design\Plans\1711-5 STAGE CONSTRUCTION.dgn	USER NAME = $USER$	DESIGNED -	REVISED -
		DRAWN -	REVISED -
	PLOT SCALE = 30.000 ' / IN.	CHECKED -	REVISED
	PLOT DATE = 8/26/2008	DATE -	REVISED -

STATE OF ILLINOIS
DEPARTMENT OF TRANSPORTATION

PRE-STAGE & STAGE I CONSTRUCTION SHEET

SCALE: | SHEET NO. OF SHEETS | STA. | TO STA.

F.A.P RTE.	SECTION	COUNTY	TOTAL SHEETS	SHEET NO.
322	24BR-1	FAYETTE	57	11
		CONTRACT NO. 94770		
FED. ROAD DIST. NO.	ILLINOIS	FED. AID PROJECT		