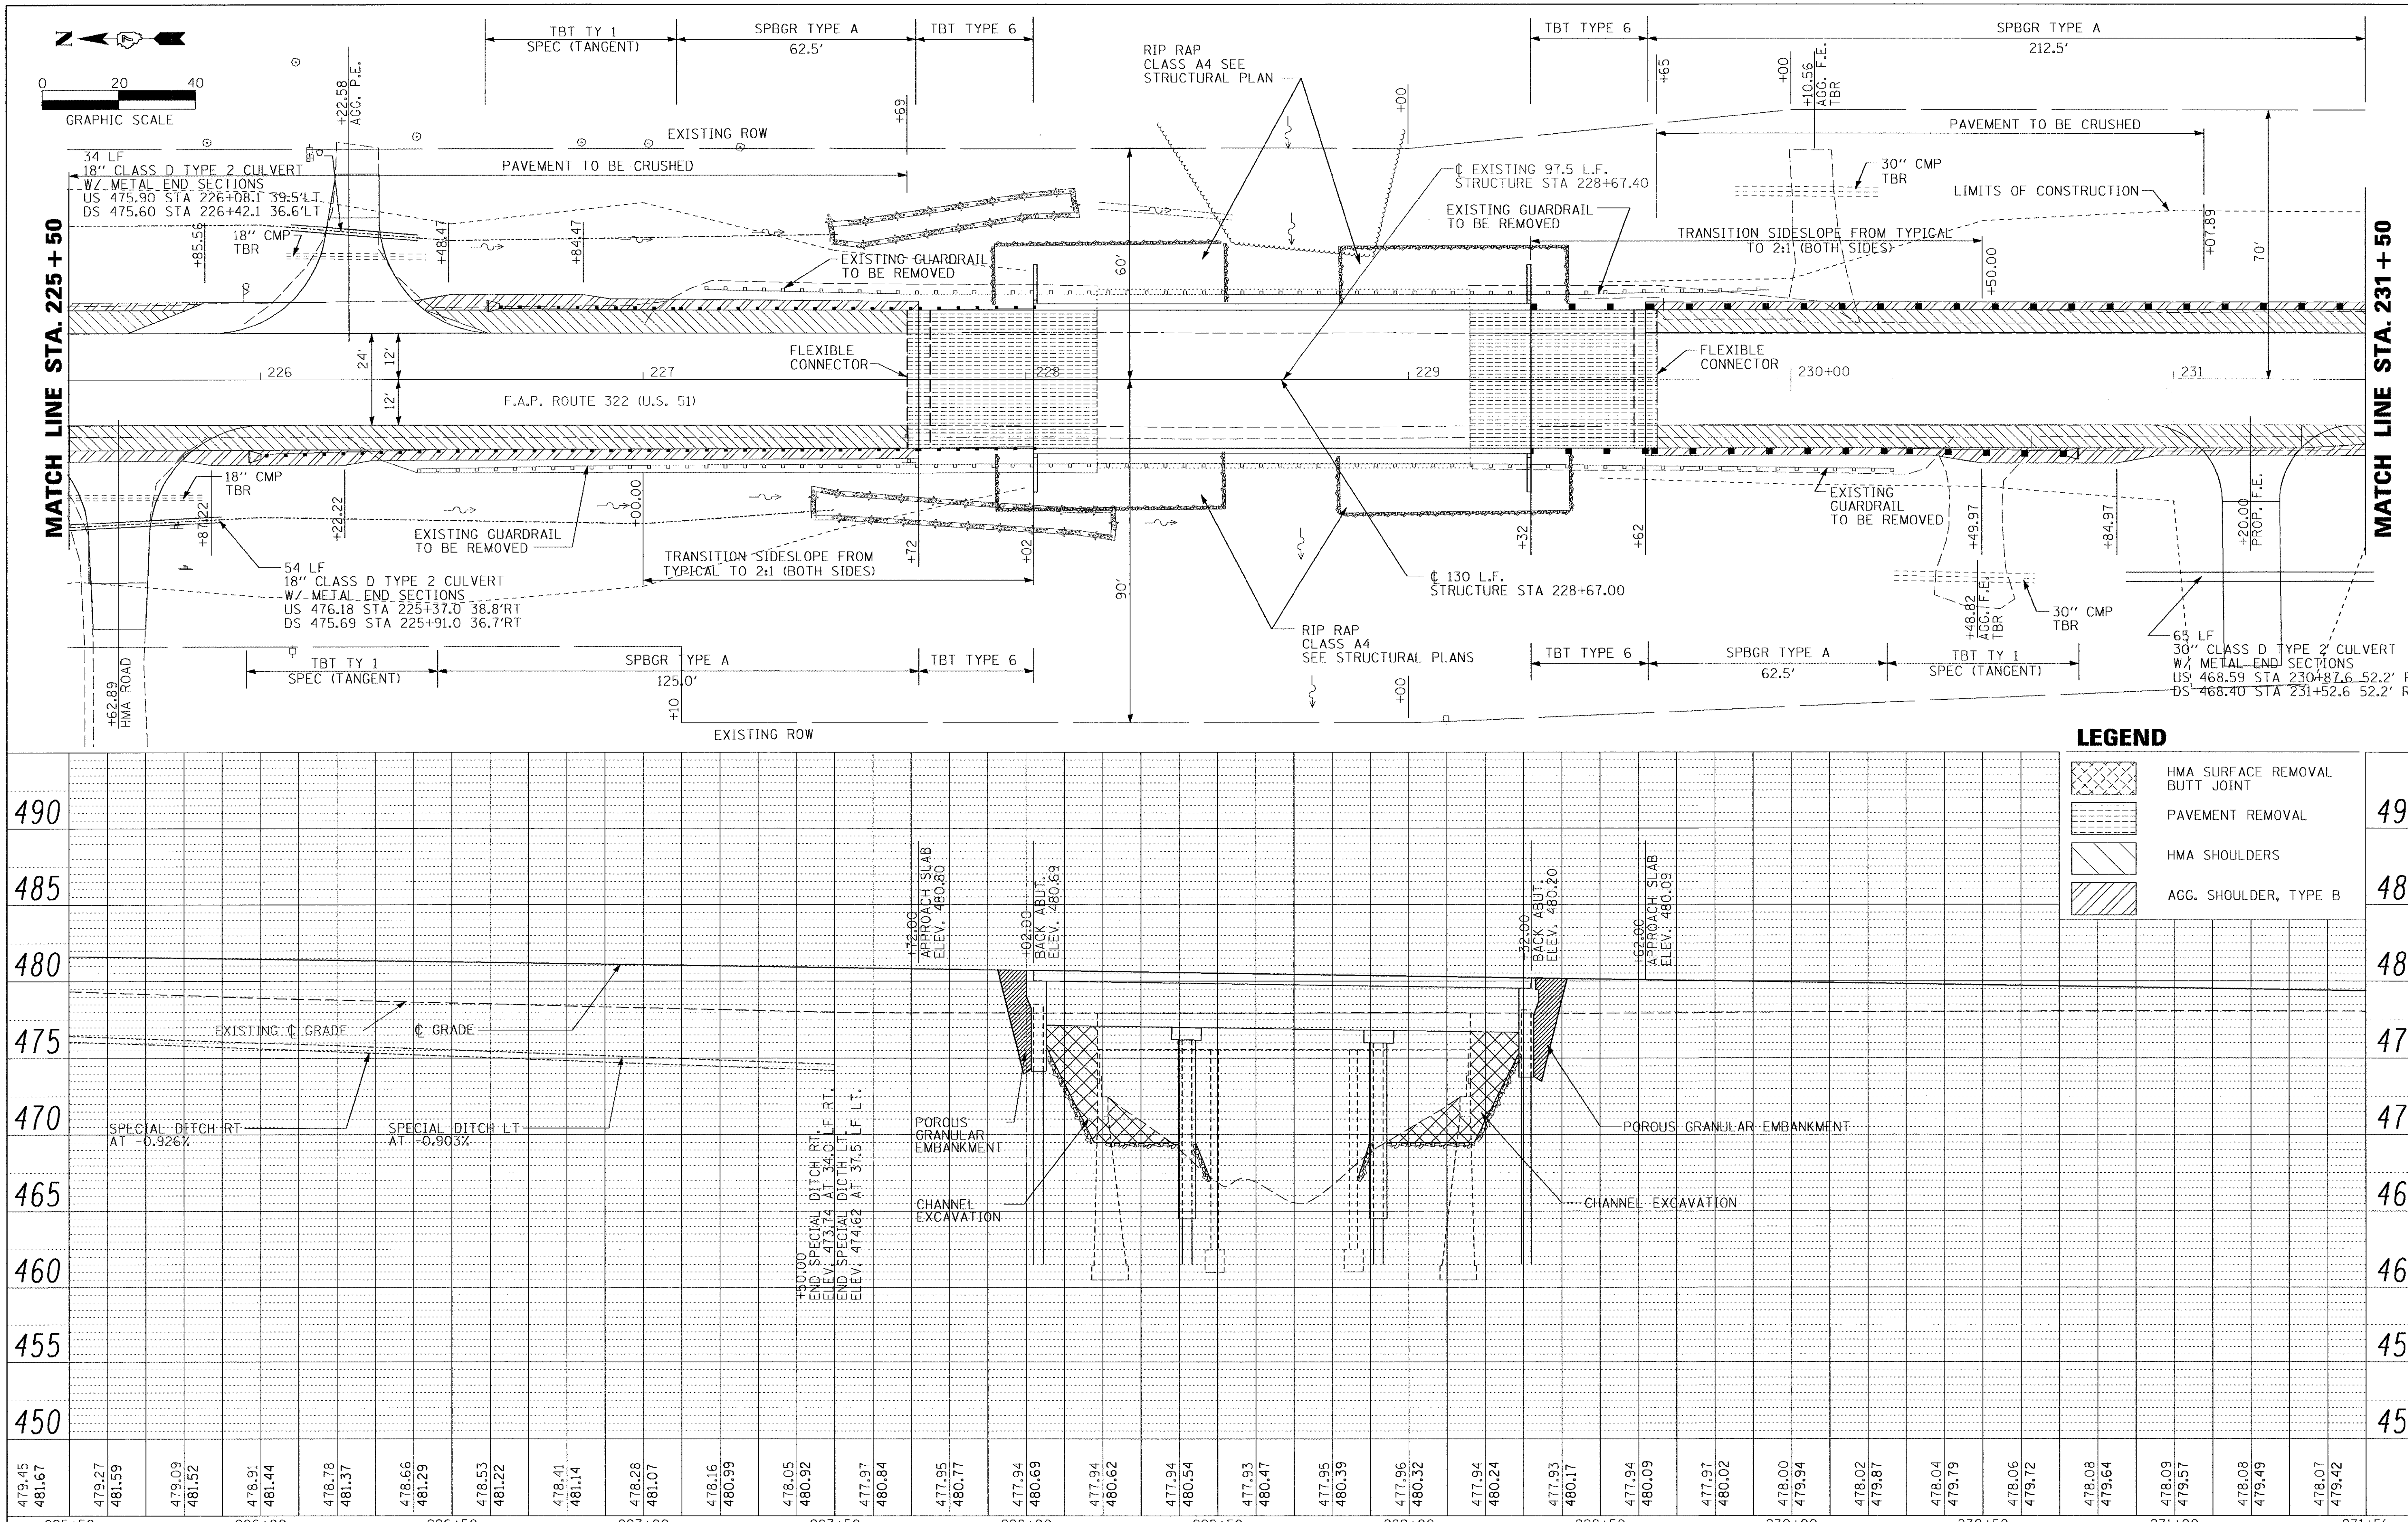

PLAN — SURVEYED, PLOTTED, ALIGNMENT CHECKED, RT. OF WAY CHECKED, CADD FILE NAME, NOTE BOOK, NO. — BY — DATE

PROFILE — SURVEYED, PLOTTED, GRADES CHECKED, B.M. NOTED, STRUCTURE NOTAT'NS CH'KD, NOTE BOOK, NO. — BY — DATE

FILE NAME =	USER NAME = $USER$	DESIGNED -	REVISED -
P:\06e1711-5\Design\Plans\1711-5p&pl.dgn		DRAWN -	REVISED -
	PLOT SCALE = 20.000 ' / IN.	CHECKED -	REVISED -
	PLOT DATE = 8/26/2008	DATE -	REVISED -

STATE OF ILLINOIS
DEPARTMENT OF TRANSPORTATION

PLAN AND PROFILE SHEET

SCALE: | SHEET NO. OF SHEETS | STA. 225+50 TO STA. 231+50

F.A.P RTE.	SECTION	COUNTY	TOTAL SHEETS	SHEET NO.
322	24BR-1	FAYETTE	57	15
		CONTRACT NO. 94770		
FED. ROAD DIST. NO.	ILLINOIS	FED. AID PROJECT		