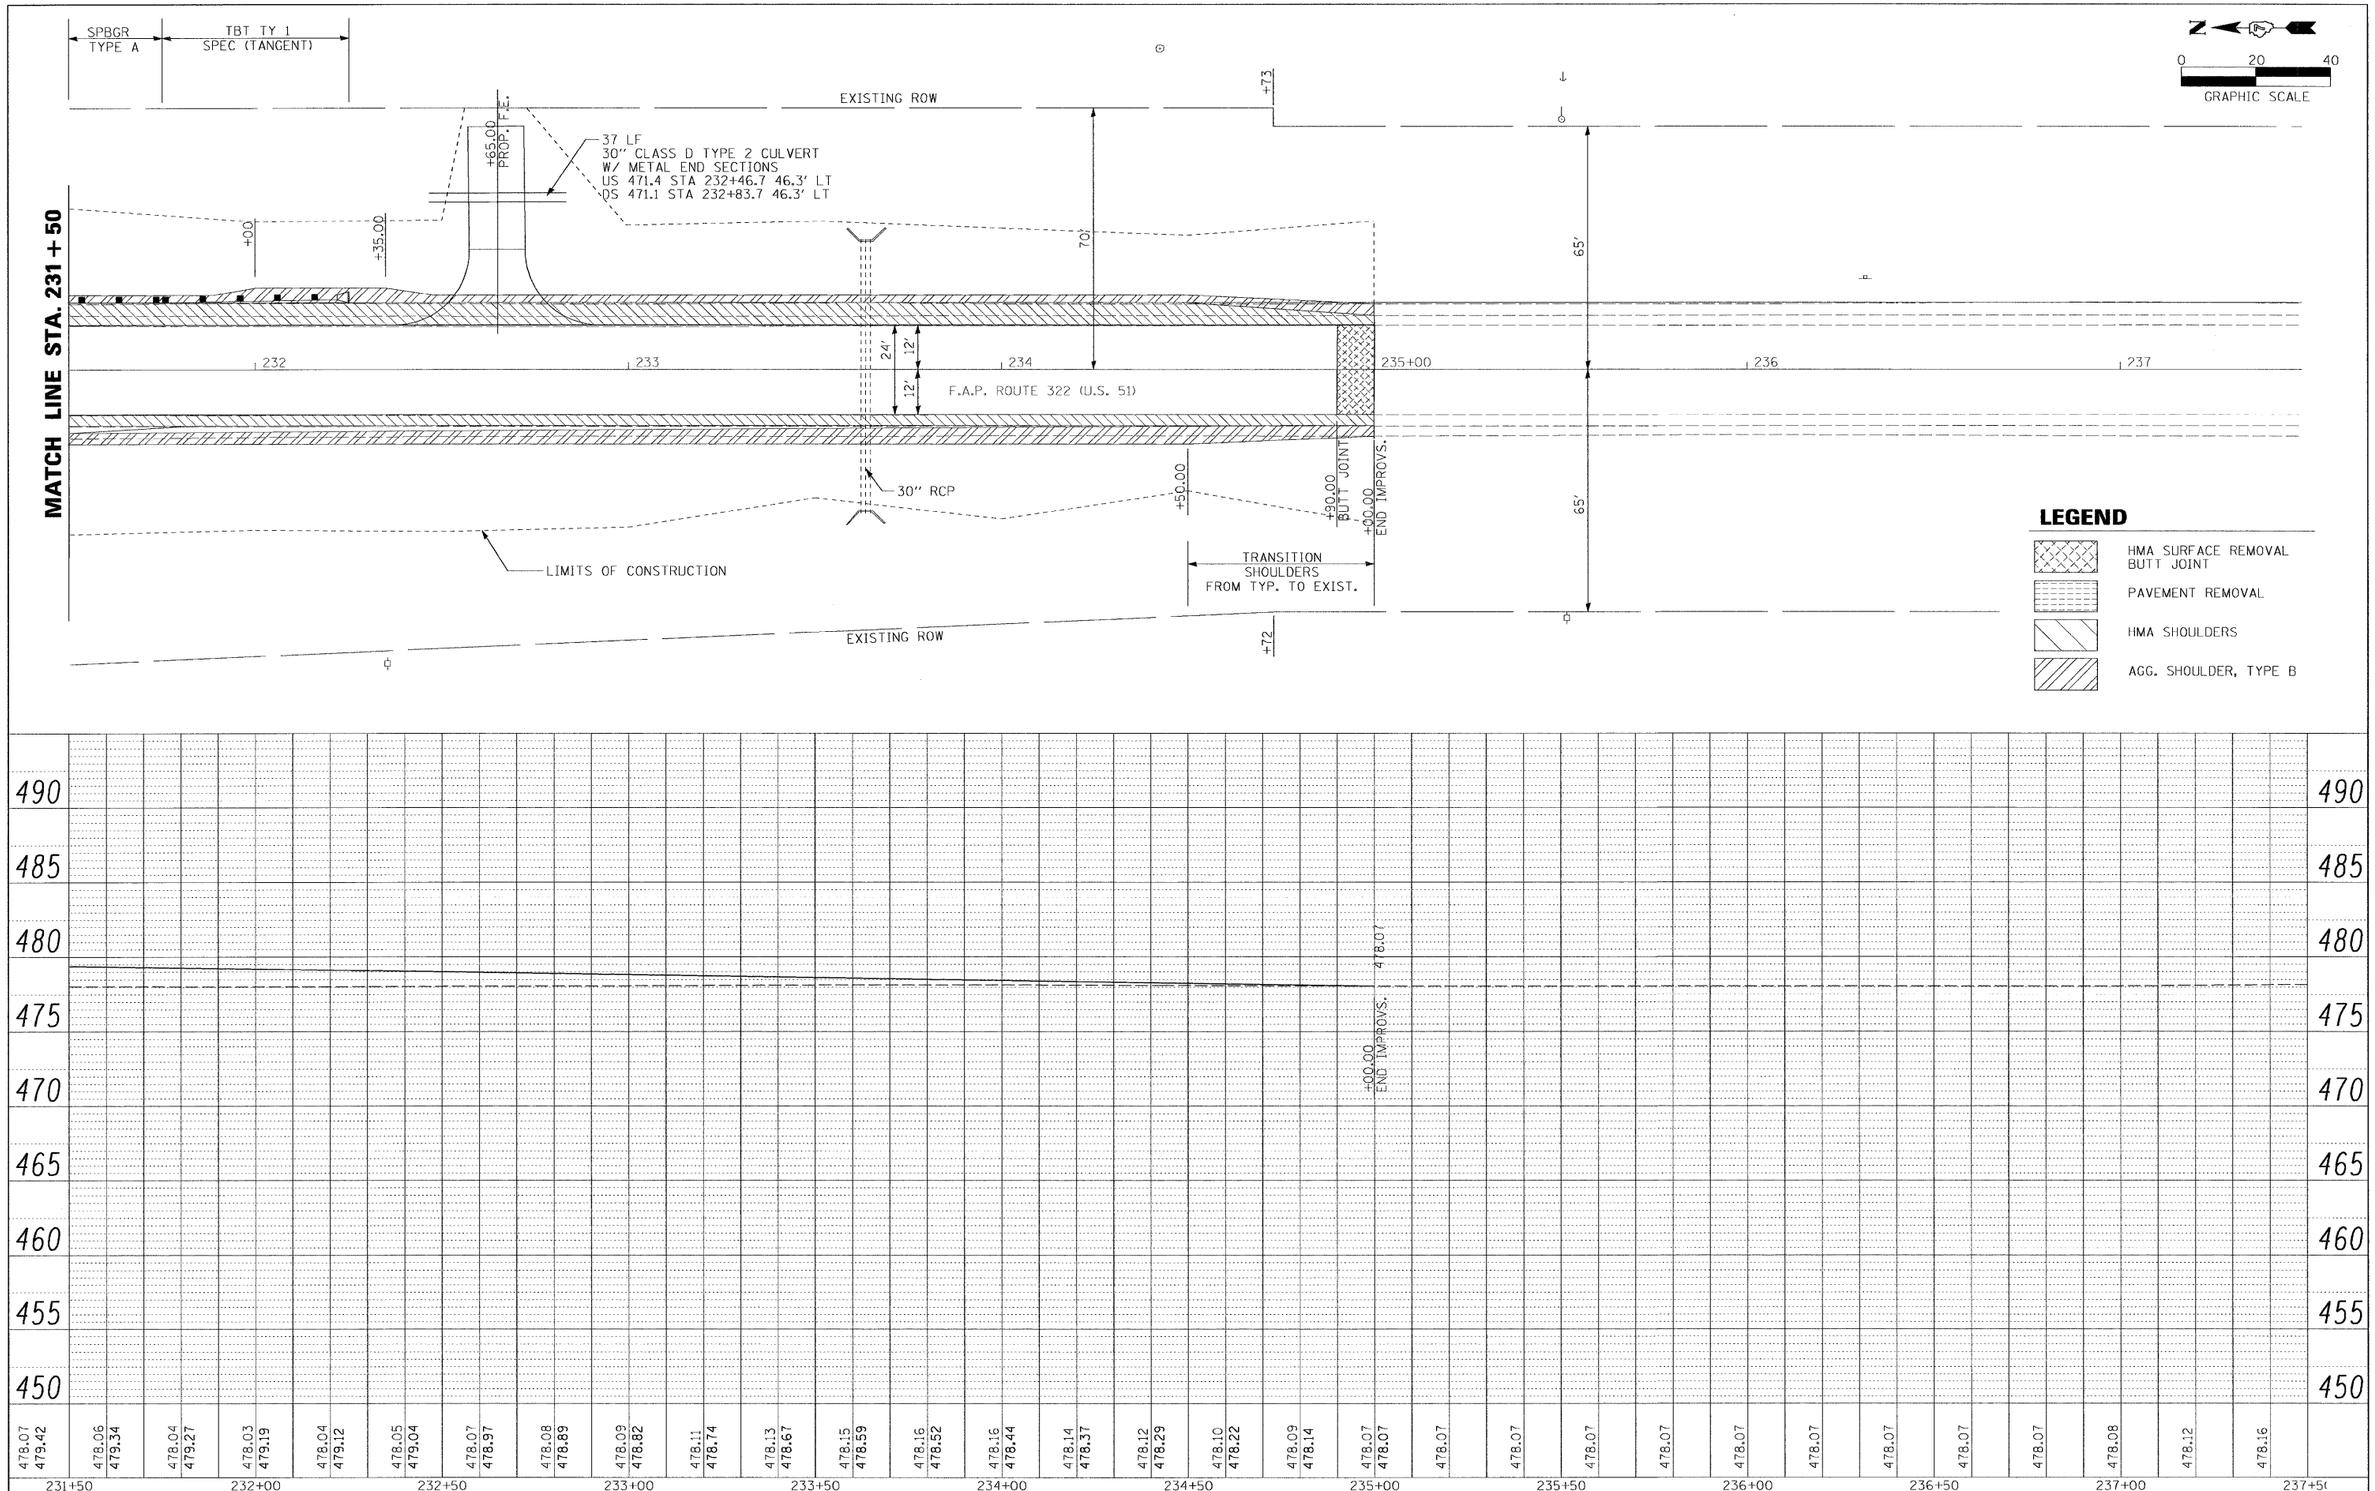

PLAN
NOTE BOOK NO. ____
SURVEYED
PLOTTED
ALIGNMENT CHECKED
RT. OF WAY CHECKED
CADD FILE NAME
BY
DATE

PROFILE
NOTE BOOK NO. ____
SURVEYED
PLOTTED
GRADES CHECKED
B.M. NOTED
STRUCTURE NOTATNS CHKD
BY
DATE

FILE NAME = P:\06e1711-5\Design\Plans\1711-5p&pl.dgn	USER NAME = $USER$	DESIGNED -	REVISED -
		DRAWN -	REVISED -
	PLOT SCALE = 20.000 ' / IN.	CHECKED -	REVISED -
	PLOT DATE = 8/26/2008	DATE -	REVISED -

STATE OF ILLINOIS
DEPARTMENT OF TRANSPORTATION

PLAN AND PROFILE SHEET

SCALE: | SHEET NO. OF SHEETS | STA. 231+50 TO STA. 237+50

F.A.P RTE.	SECTION	COUNTY	TOTAL SHEETS	SHEET NO.
322	24BR-1	FAYETTE	57	16
		CONTRACT NO. 94770		
FED. ROAD DIST. NO.	ILLINOIS	FED. AID PROJECT		