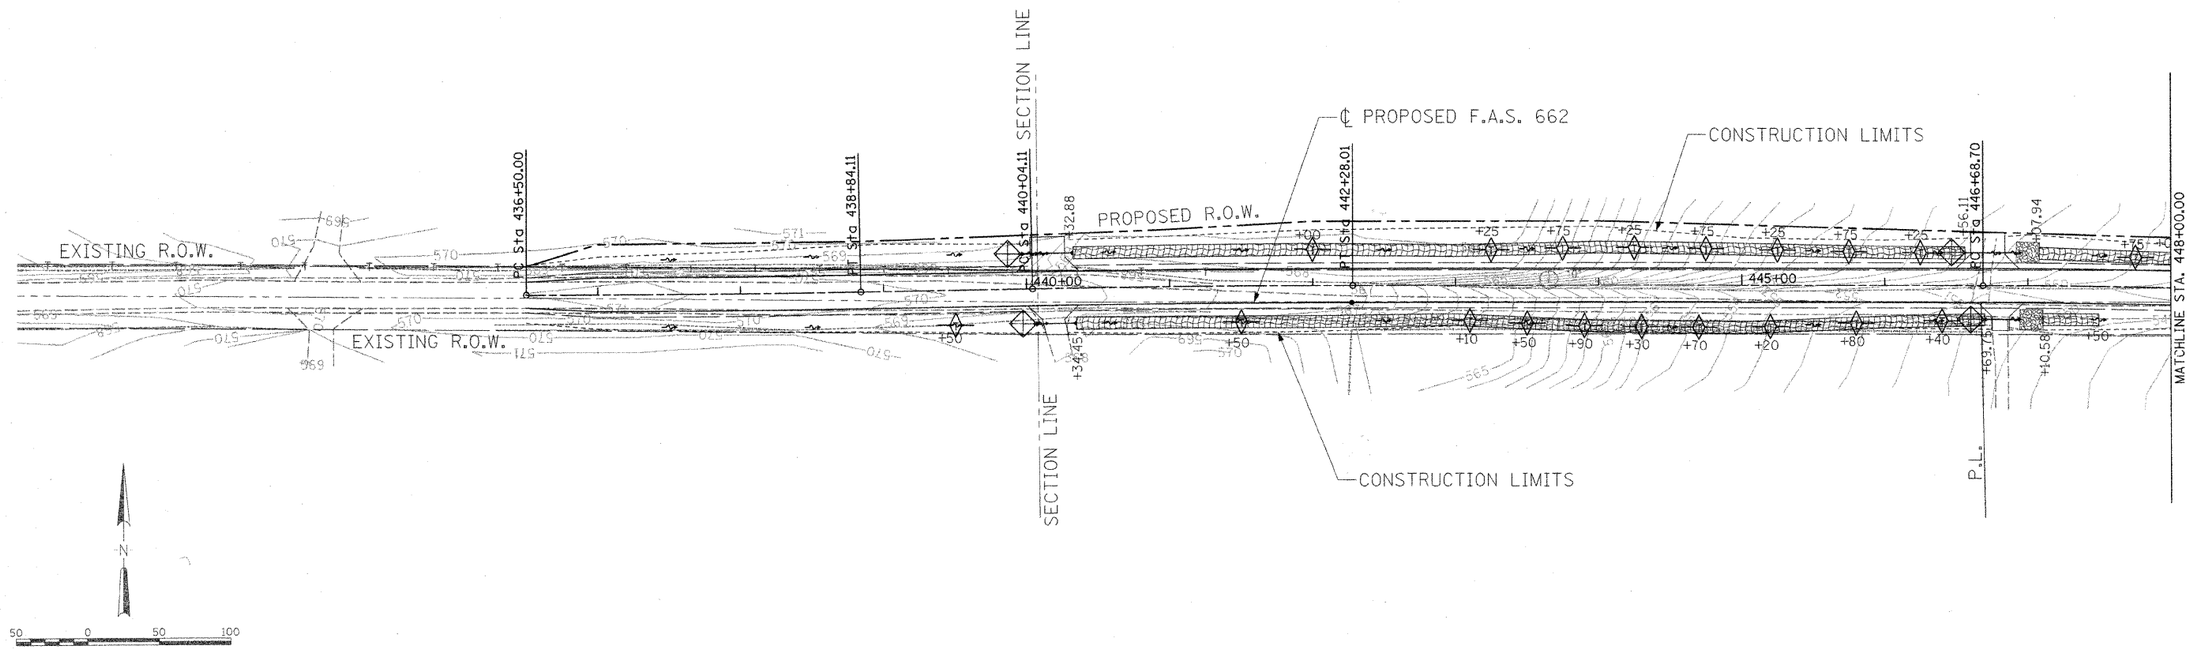

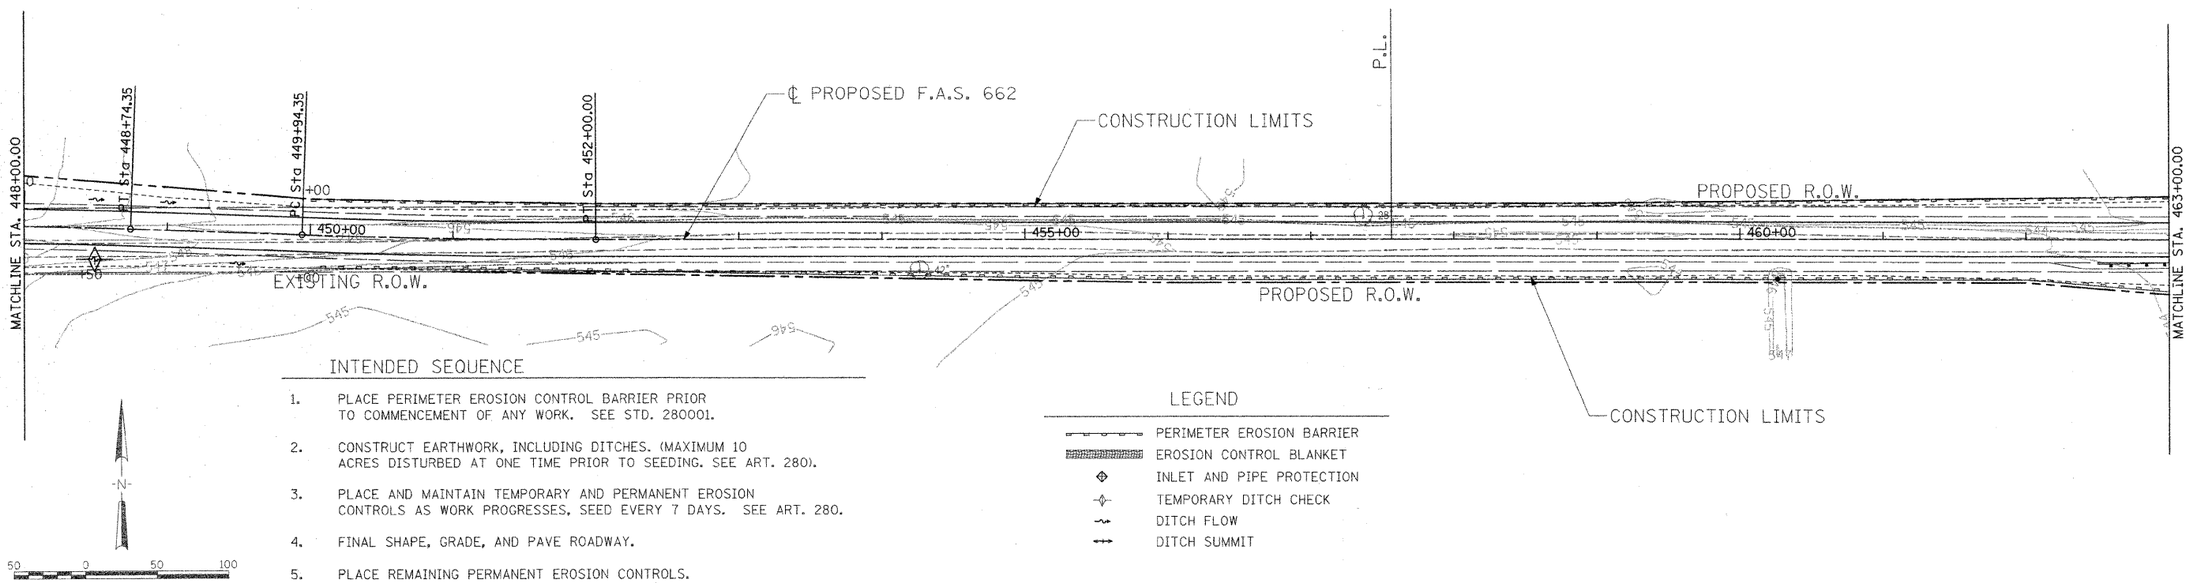

INTENDED SEQUENCE

1. PLACE PERIMETER EROSION CONTROL BARRIER PRIOR TO COMMENCEMENT OF ANY WORK. SEE STD. 280001.
2. CONSTRUCT EARTHWORK, INCLUDING DITCHES. (MAXIMUM 10 ACRES DISTURBED AT ONE TIME PRIOR TO SEEDING. SEE ART. 280).
3. PLACE AND MAINTAIN TEMPORARY AND PERMANENT EROSION CONTROLS AS WORK PROGRESSES, SEED EVERY 7 DAYS. SEE ART. 280.
4. FINAL SHAPE, GRADE, AND PAVE ROADWAY.
5. PLACE REMAINING PERMANENT EROSION CONTROLS.

LEGEND

- PERIMETER EROSION BARRIER
- EROSION CONTROL BLANKET
- INLET AND PIPE PROTECTION
- TEMPORARY DITCH CHECK
- DITCH FLOW
- DITCH SUMMIT

© Copyright Hanson Professional Services Inc. 2008

HANSON
Hanson Professional Services Inc.

LAYOUT	ZZZ	00/00/00
DRAWN	ZZZ	00/00/00
REVIEWED	ZZZ	00/00/00

FILE NAME = I:\01jobs\01s2021B\CADD\Road\Sheet\C-706.dgn	USER NAME = Pop00275	DESIGNED - MNM/DJP	REVISED -
		DRAWN - DJP	REVISED -
	PLOT SCALE = 50.0000 ' / IN.	CHECKED - MNM	REVISED -
	PLOT DATE = 04\04\2008, 12:26 PM	DATE - 10/10/07	REVISED -

STATE OF ILLINOIS
DEPARTMENT OF TRANSPORTATION

EROSION CONTROL SHEETS

SCALE: | SHEET NO. 1 OF 3 SHEETS | STA. 436+50.00 TO STA. 463+00.00

F.A.S RTE.	SECTION	COUNTY	TOTAL SHEETS	SHEET NO.
662	00-00061-00-BR	CUMBERLAND	85	17

CONTRACT NO. 95552

FED. ROAD DIST. NO. | ILLINOIS | FED. AID PROJECT