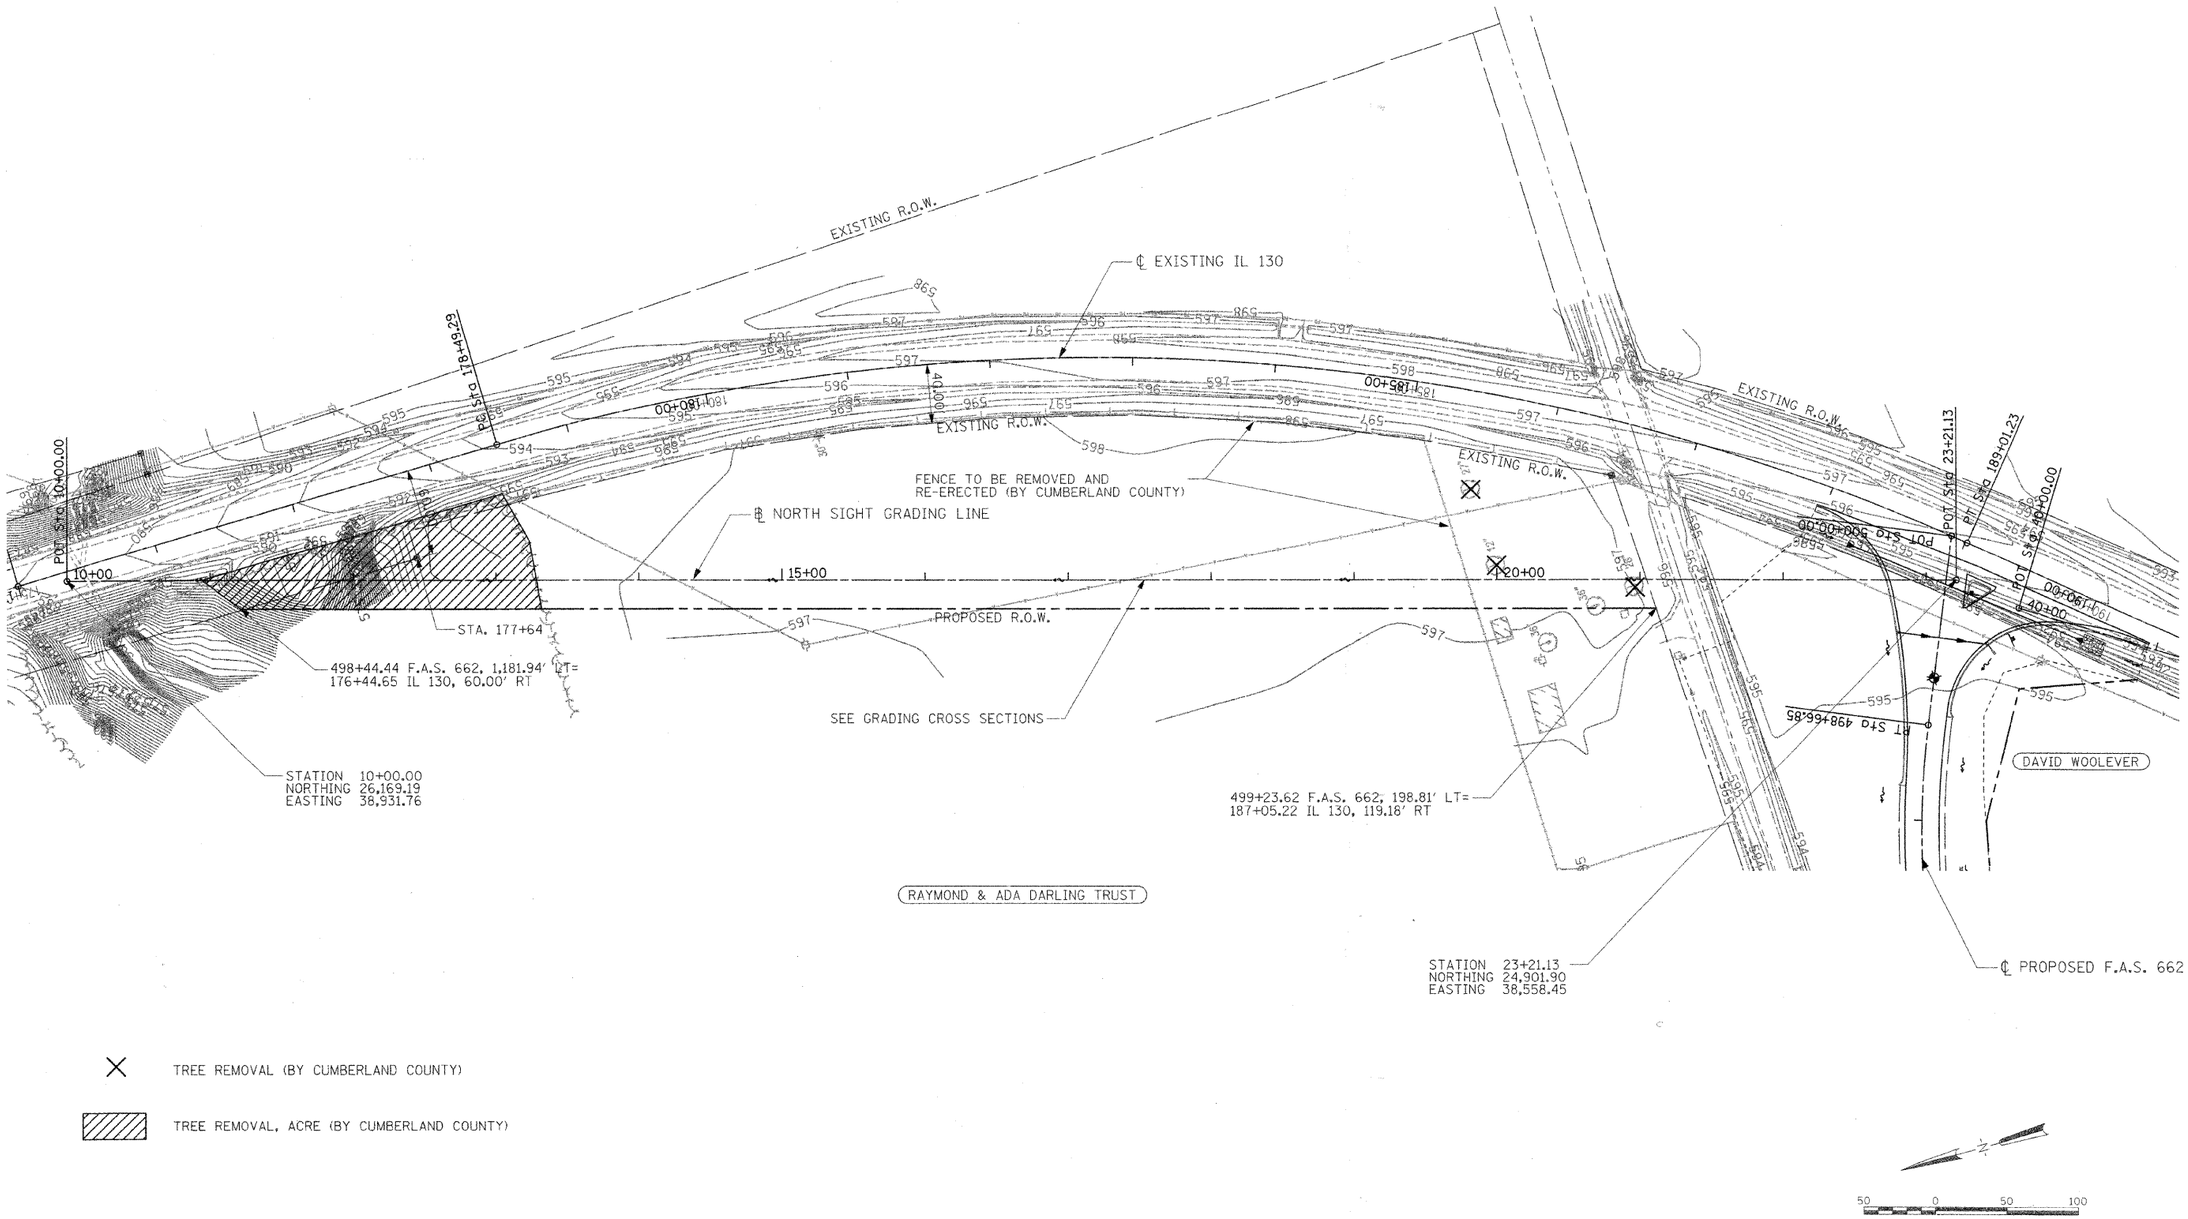

© Copyright Hanson Professional Services Inc. 2008

HANSON
Hanson Professional Services Inc.

LAYOUT	MNM/DJP	10/10/07
DRAWN	DJP	10/19/07
REVIEWED	JNM	02/04/08

FILE NAME = I:\01_jobs\01s2018\CADD\Road\Sheet\C-504grd.dgn	USER NAME = Pop00275	DESIGNED - MNM/DJP	REVISED -
		DRAWN - DJP	REVISED -
	PLOT SCALE = 50.0000 ' / IN.	CHECKED - MNM	REVISED -
	PLOT DATE = 04\24\2008, 12:06 PM	DATE - 10/12/07	REVISED -

STATE OF ILLINOIS
DEPARTMENT OF TRANSPORTATION

NORTH SIGHT GRADING PLAN

SCALE: | SHEET NO. 1 OF 1 SHEETS | STA. 10+00.00 TO STA. 23+21.13

F.A.S RTE.	SECTION	COUNTY	TOTAL SHEETS	SHEET NO.
662	00-00061-00-BR	CUMBERLAND	85	21
		CONTRACT NO. 95552		

FED. ROAD DIST. NO. | ILLINOIS | FED. AID PROJECT