CONTRACT NO. 98542

F.A.S. RTE.	SECTION	COUNTY	TOTAL SHEETS	SHEET NO.
932	(8,9,11)W,RS-1	*	401	66
STA.	TO STA.			
FED. ROAD DIST. NO.	ILLINOIS	FED. AID PROJECT		

* JOHNSON & POPE

N

50' 0 25' 50'

STA. 341+51.97 ℄ FAS 932 =
STA. 10+00.00 ℄ GILEAD CHURCH ROAD

STA. 340+67.72 ℄ FAS 932 =
STA. 10+00.00 ℄ MOUNT SHELTER ROAD

SEALING ABANDONED WATER WELLS

STA 337+95.30
EXTEND EXISTING 8'X6' RCBC WITH CAST-IN-PLACE HEADWALLS
CONCRETE BOX CULVERT REINFORCEMENT BARS
4.1° SKEW RT AHEAD
(SEE STRUCTURAL DETAILS SHEETS NO. 167, 168)
USFL 411.45
DSFL 411.39

STA 344+52.79
EXTEND EXISTING 4'X4' RCBC WITH CAST-IN-PLACE HEADWALL
CONCRETE BOX CULVERT REINFORCEMENT BARS
2° SKEW RT AHEAD
(SEE STRUCTURAL DETAILS, SHEET NO. 169, 170)
USFL 422.00
DSFL 420.04

PIPE CULVERT REMOVAL
PIPE CULVERT
CLASS D, TYPE 1, 15"
END SECTIONS, 15"
USFL 425.49
DSFL 424.05

FENCE REMOVAL

PIPE CULVERT REMOVAL & STEP REMOVAL

CONCRETE GUTTER, TYPE A

PIPE CULVERT REMOVAL
PIPE CULVERT
CLASS D, TYPE 1, 15"
END SECTIONS, 15"
USFL 420.34
DSFL 419.68

PIPE CULVERT REMOVAL

BLEND EXISTING SIDEROAD DITCH INTO PROPOSED DITCH

PIPE CULVERT REMOVAL

PIPE CULVERT REMOVAL

CONCRETE GUTTER, TYPE A

EXISTING CONCRETE/BRICK DITCH CHECK TO BE REMOVED

STONE DUMPED RIP RAP, CLASS A4

CLASS D PATCHING

TREE REMOVAL, ACRES

× TREE REMOVAL, UNIT

BM28 - R.R. SPIKE IN P.P. 39.7' LT
ELEV 432.44 STA 334+18

BM29 - "□" CUT IN SE CORNER
CONC HEAD WALL 147.6' RT
ELEV 427.55 STA 344+50.80

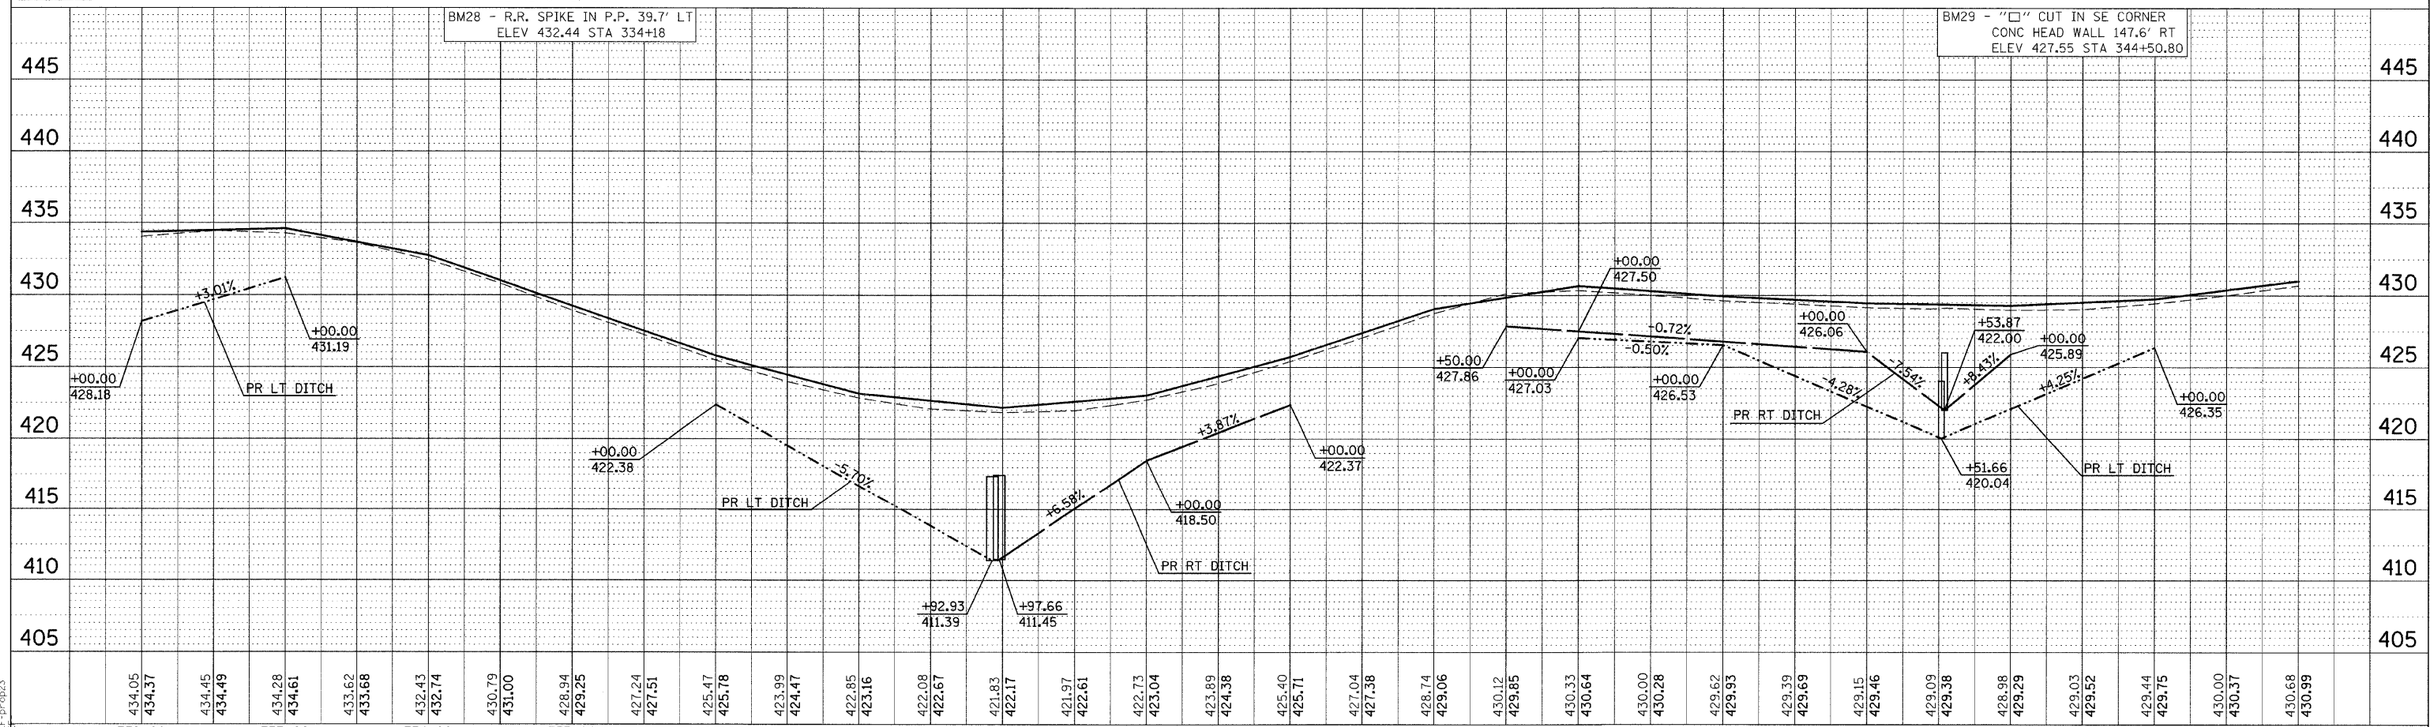

PLAN PROFILE SHEET STA 332+00 TO 347+00