CONTRACT NO. 98542

F.A.S. RTE.	SECTION	COUNTY	TOTAL SHEETS	SHEET NO.
932	(8,9,11)W,RS-1	•	401	238
STA.	TO STA.			
FED. ROAD DIST. NO.	ILLINOIS	FED. AID PROJECT		

• JOHNSON & POPE

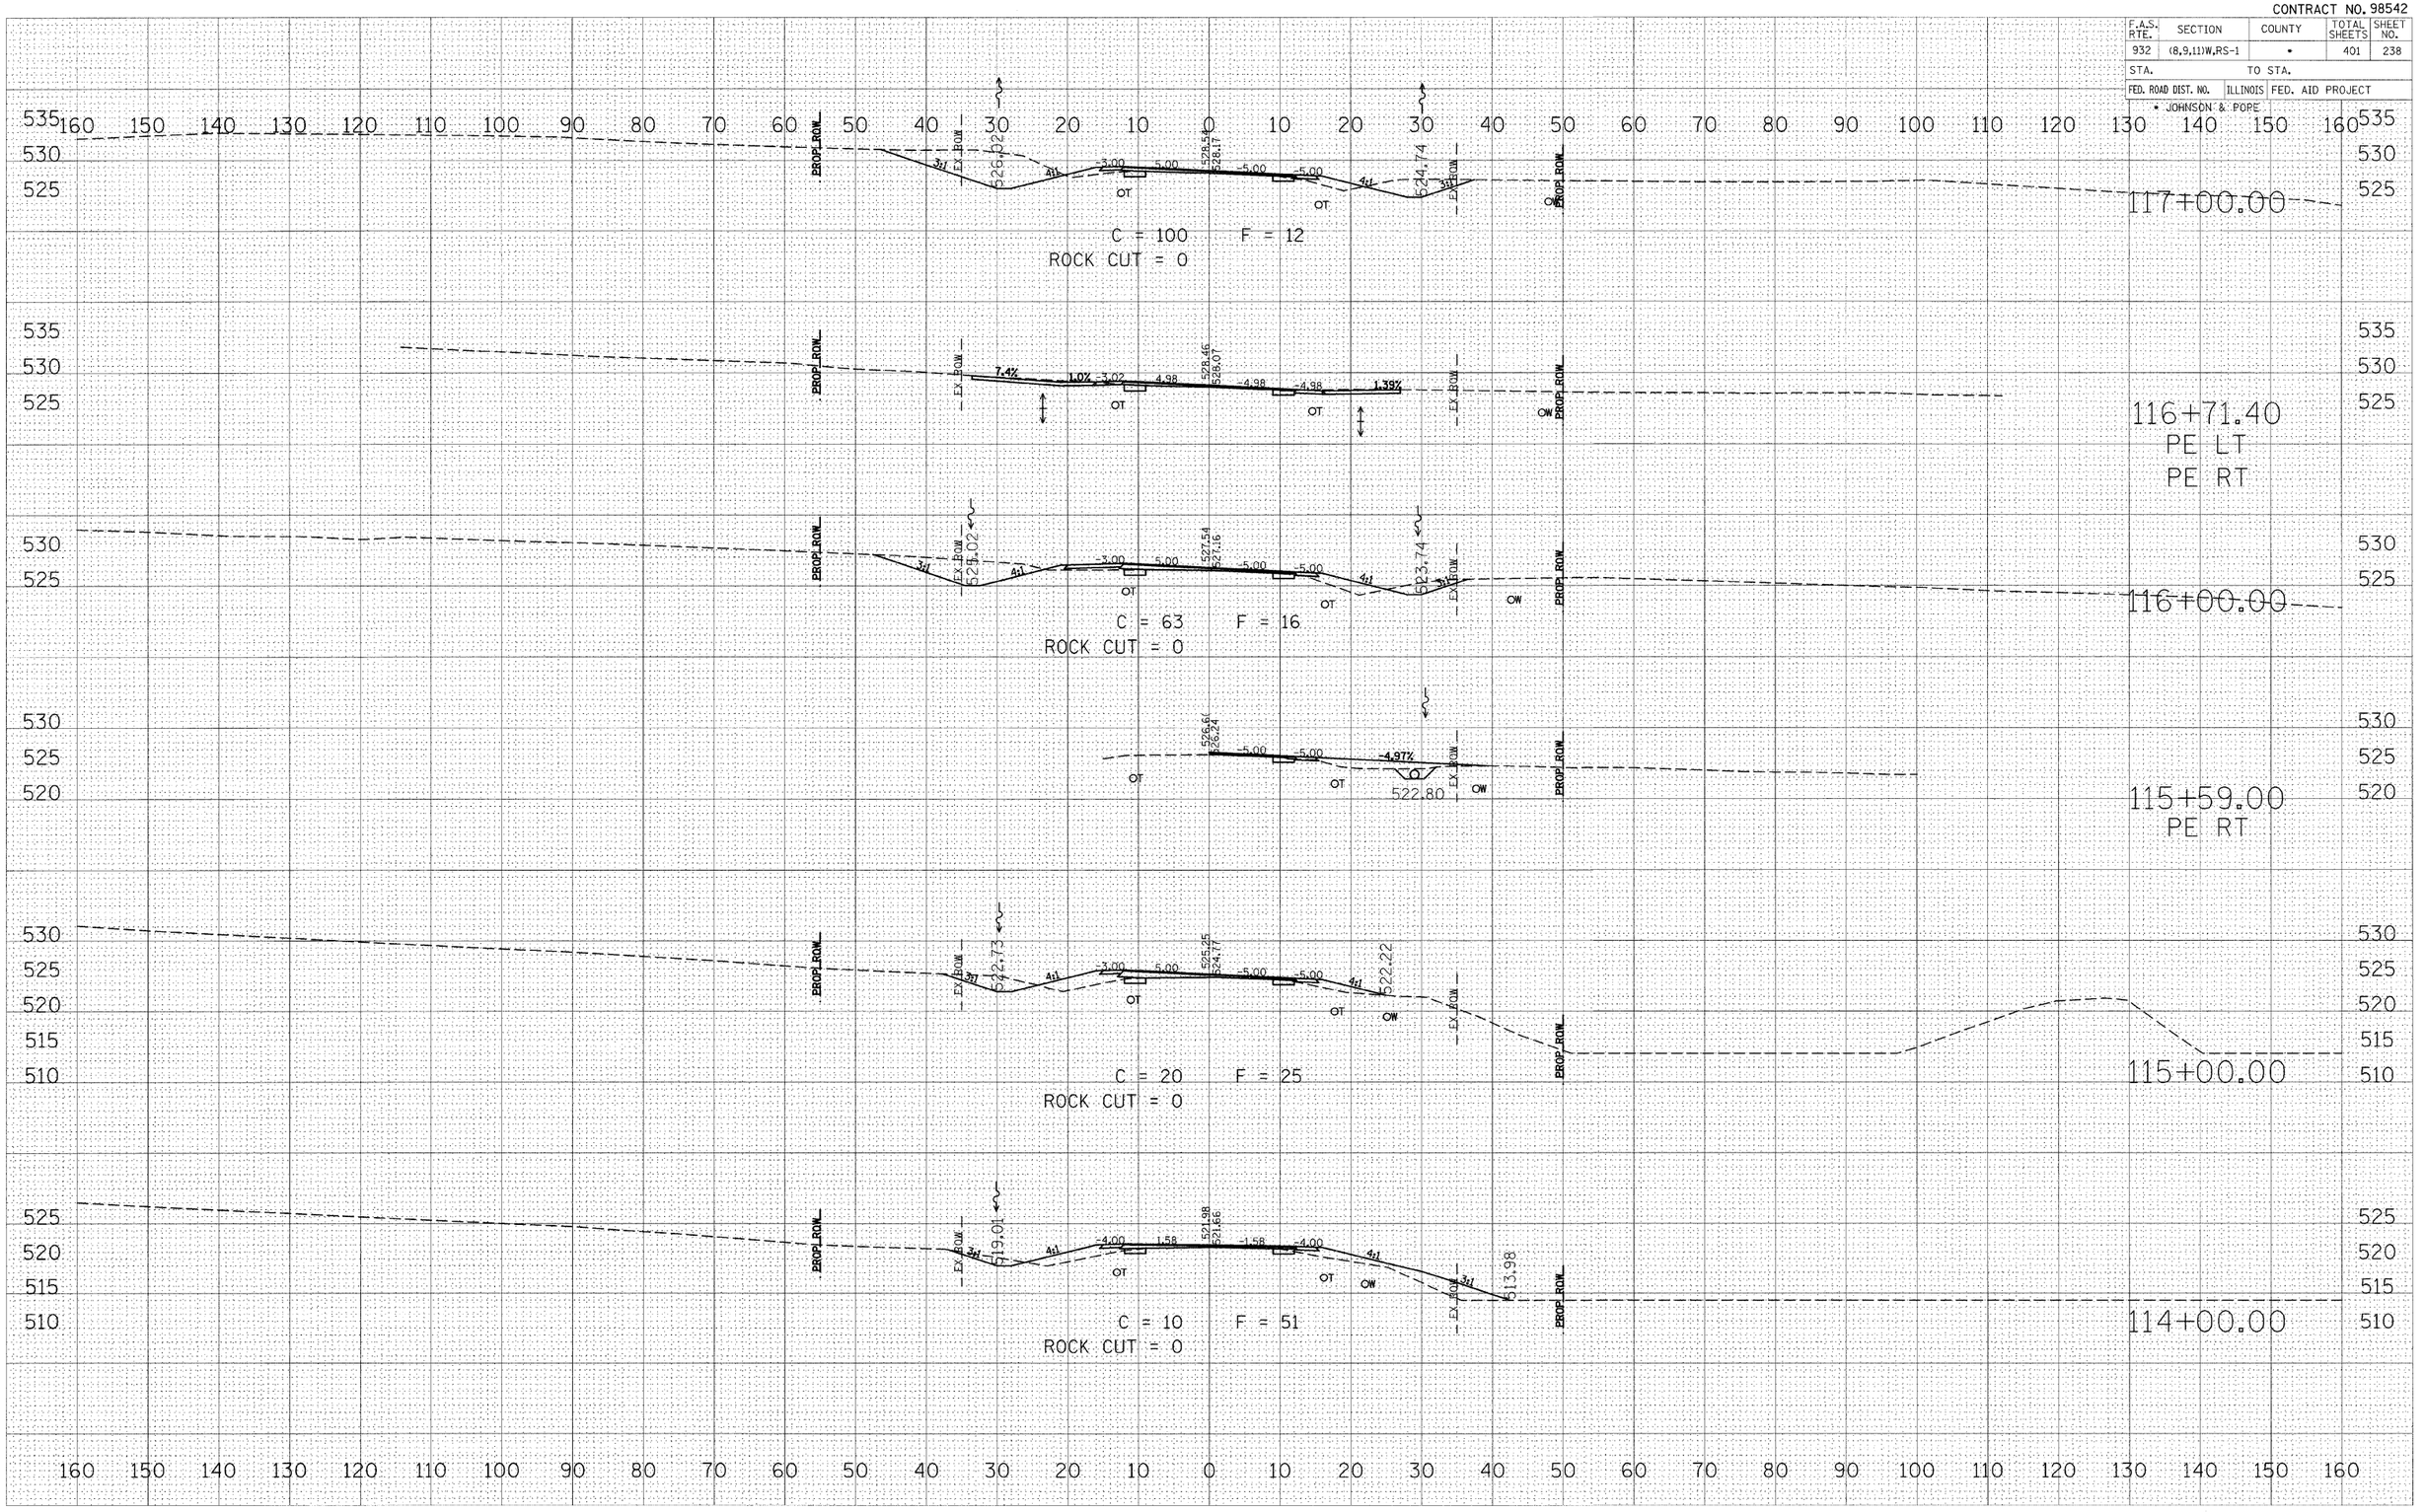

ORIGINAL SURVEY — SURVEYED — PLOTTED — NOTE BOOK — NO. — AREAS — AREAS CHECKED — BY — DATE

FINAL SURVEY — SURVEYED — PLOTTED — NOTE BOOK — NO. — AREAS — AREAS CHECKED — BY — DATE

PLOT DATE = $DATE$
FILE NAME = $FILE$
PLOT SCALE = $SCALE$
USER NAME = $USER$