CONTRACT NO. 98542

F.A.S. RTE.	SECTION	COUNTY	TOTAL SHEETS	SHEET NO.
932	(8,9,11)W,RS-1	•	401	275
STA. 238+00.00		TO STA. 241+00.00		
FED. ROAD DIST. NO.	ILLINOIS	FED. AID PROJECT		

• JOHNSON & POPE

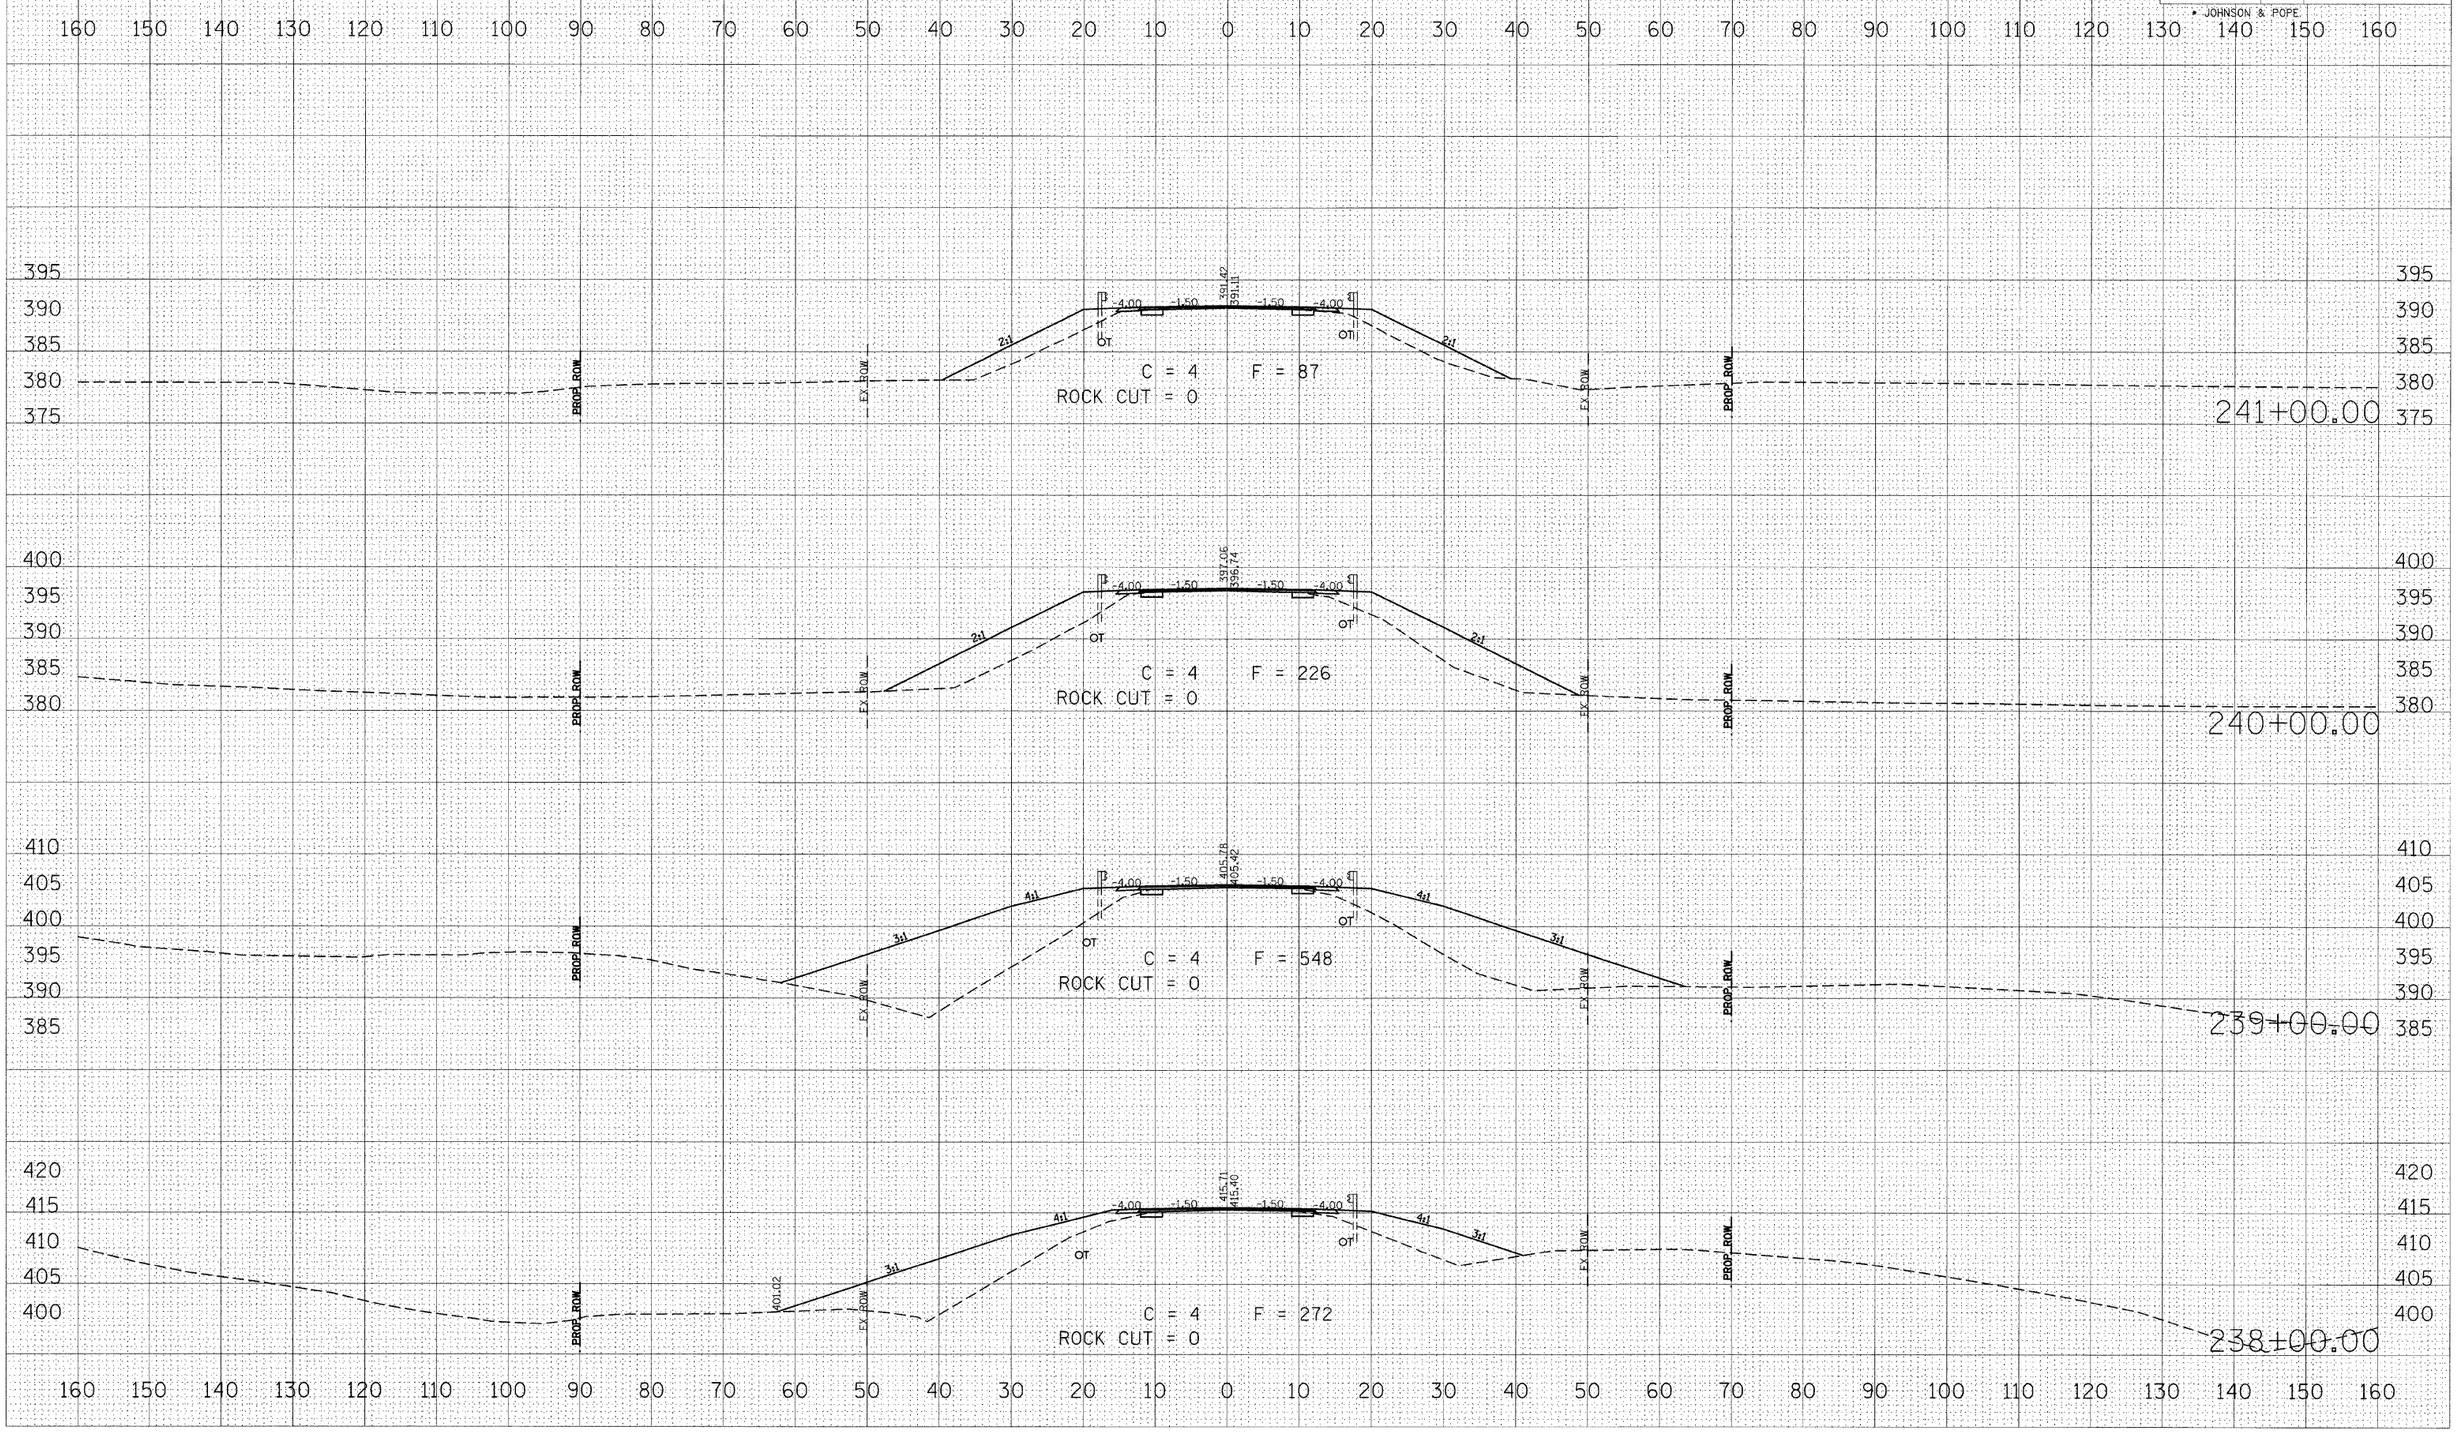

FINAL SURVEY
NOTE BOOK
NO.
SURVEYED
PLOTTED
TEMPLATE
AREAS
AREAS CHECKED
BY
DATE

ORIGINAL SURVEY
NO.
SURVEYED
PLOTTED
TEMPLATE
AREAS
AREAS CHECKED
BY
DATE

PLOT DATE = 8/28/2008
FILE NAME = c:\projects\d903298\4-03-03\sr-1\rs-1.dgn
PLOT SCALE = 10.0000 ' / IN.
USER NAME = rollovr