CONTRACT NO. 98542

F.A.S. RTE.	SECTION	COUNTY	TOTAL SHEETS	SHEET NO.
932	(8,9,11)W,RS-1	*	401	366

STA. 550+00.00 TO STA. 554+00.00

FED. ROAD DIST. NO. | ILLINOIS | FED. AID PROJECT

* JOHNSON & POPE

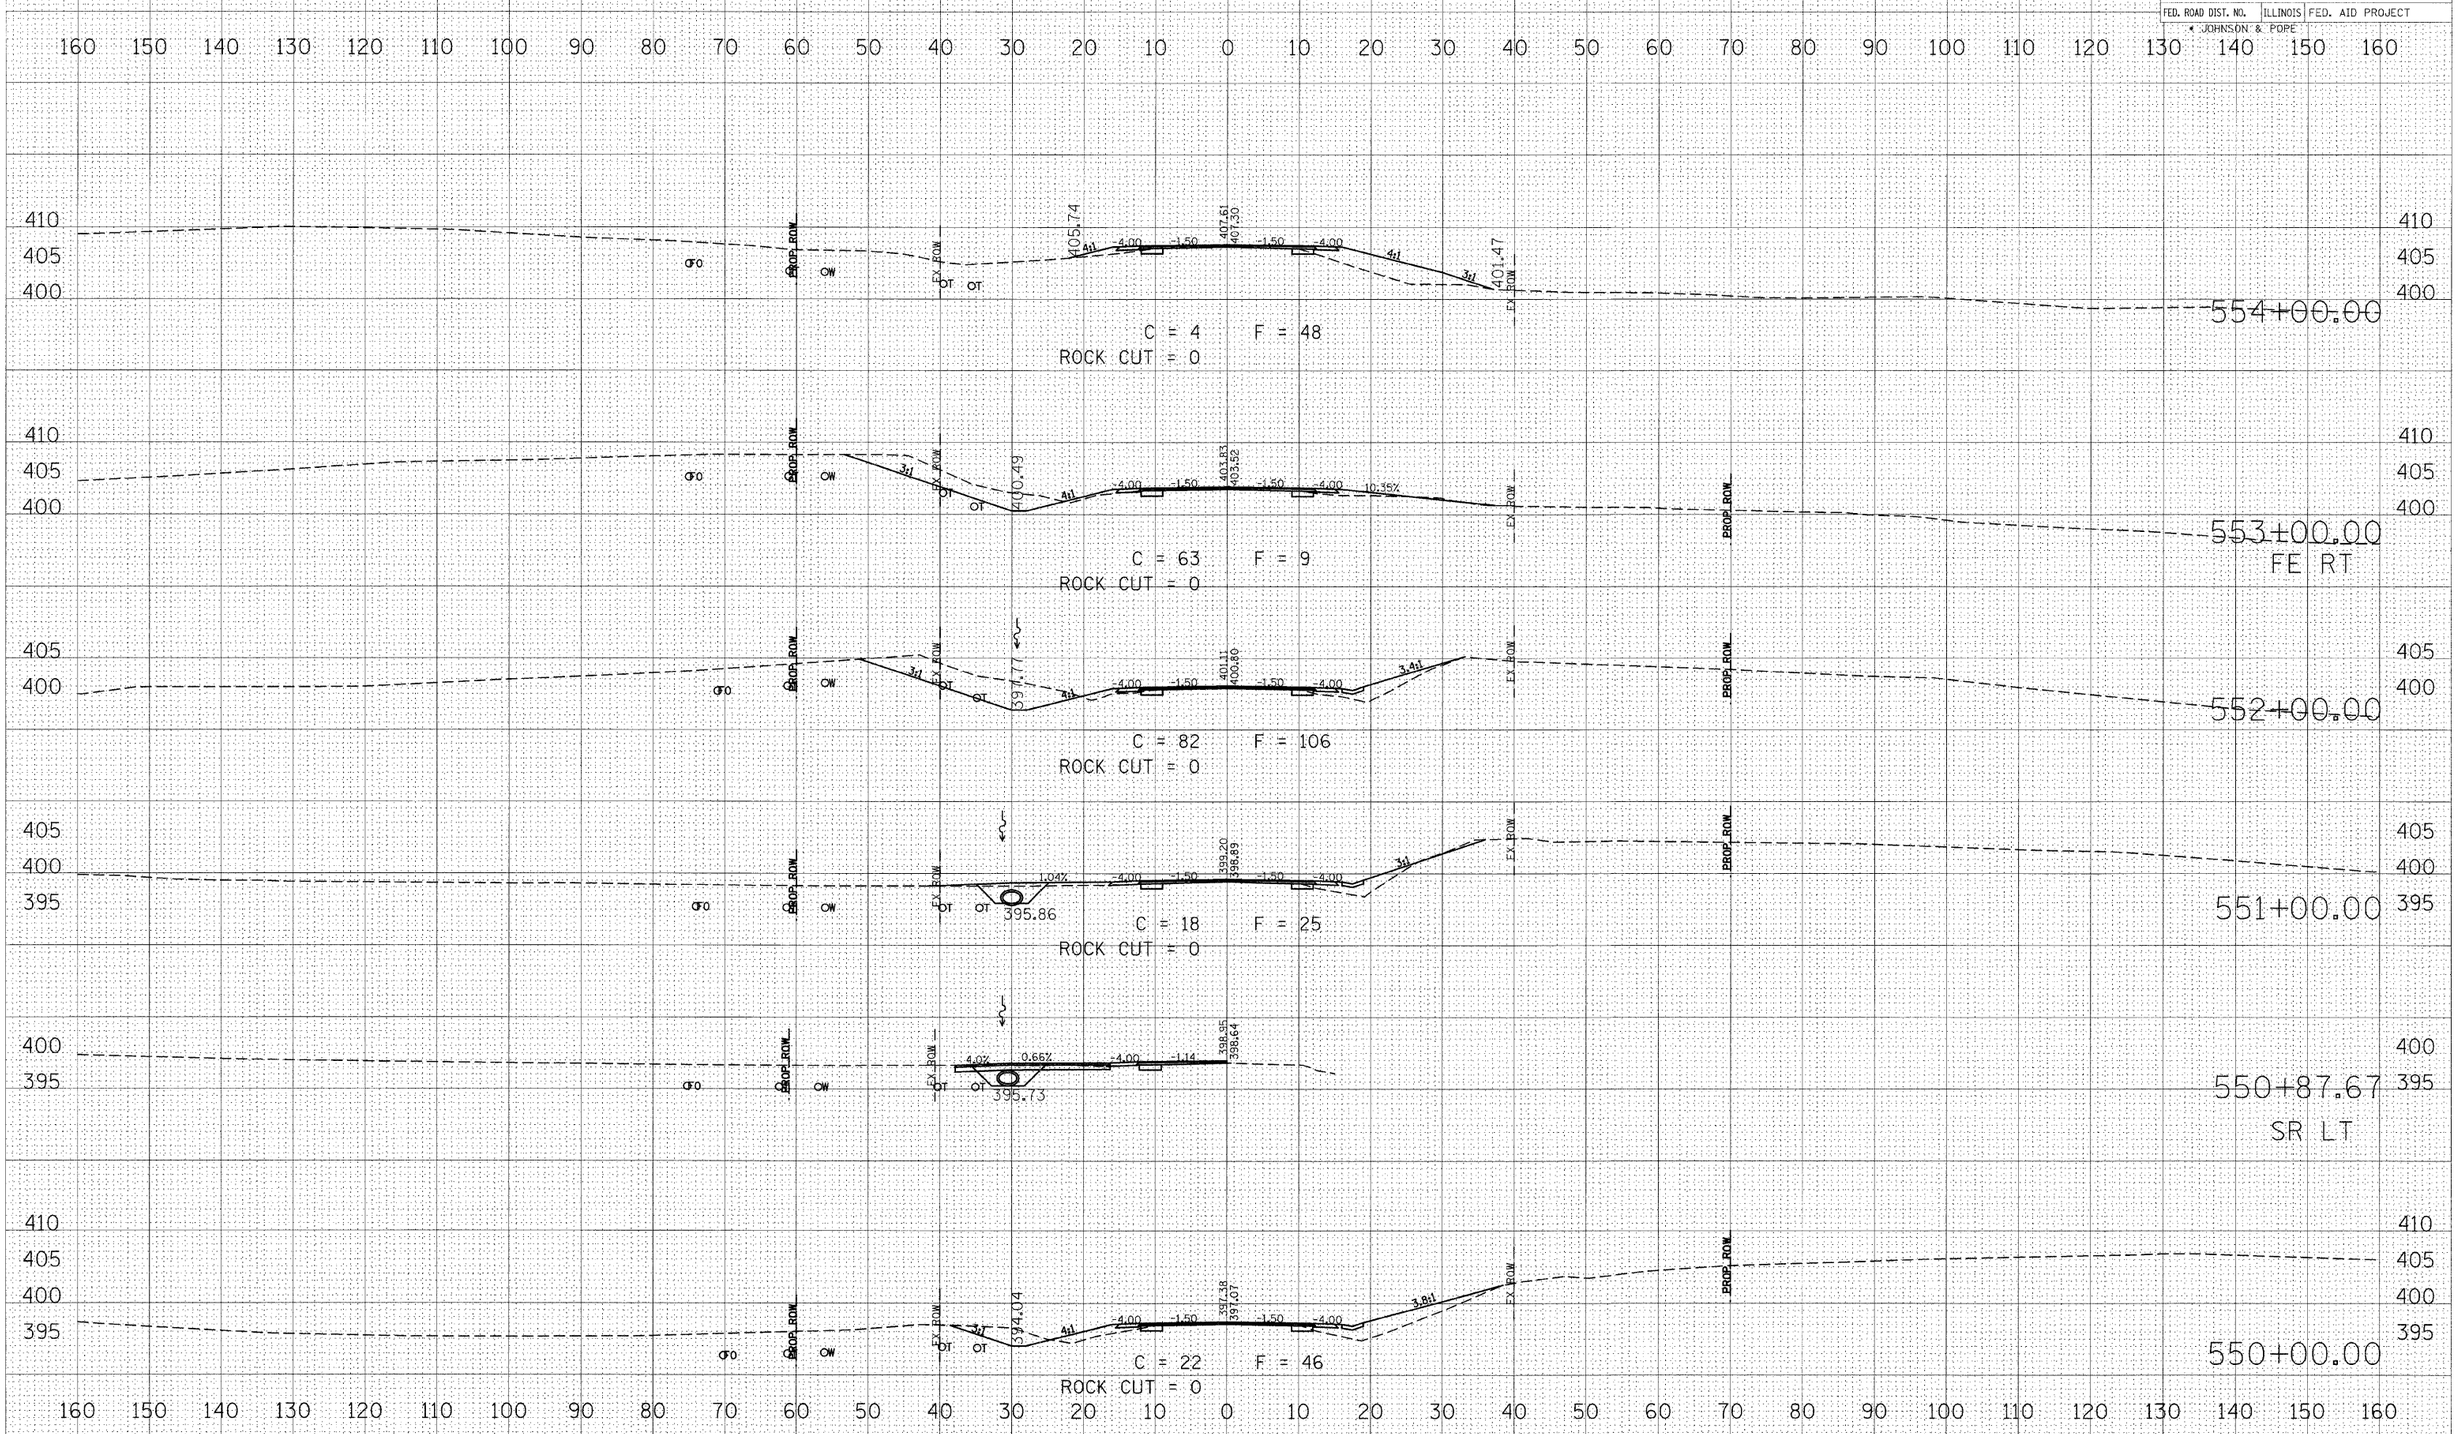

FINAL SURVEY
NOTE BOOK NO.
SURVEYED
PLOTTED
TEMPLATE
AREAS
AREAS CHECKED
BY
DATE

ORIGINAL SURVEY
NOTE BOOK NO.
SURVEYED
PLOTTED
TEMPLATE
AREAS
AREAS CHECKED
BY
DATE

PLOT DATE = 8/28/2008
FILE NAME = c:\projects\d903298\4-03-03\xsr1474-03-32
PLOT SCALE = 10.0000 ' / IN.
USER NAME = rollavr