TRAFFIC DATA
EXISTING ADT = 4,800
SPEED LIMIT = 35 MPH

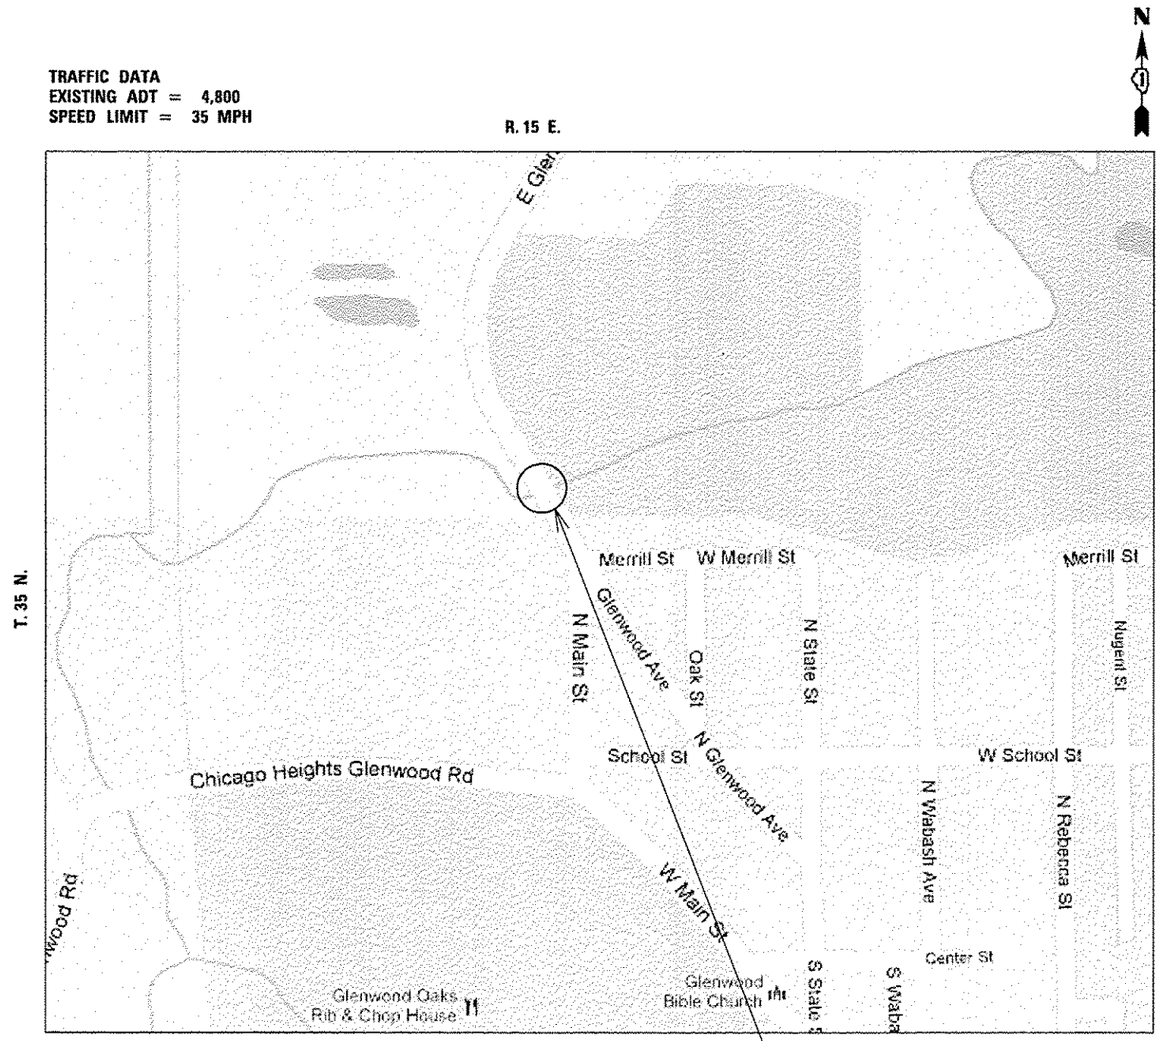

LOCATION 1
VINCENNES ROAD
OVER THORN CREEK
0.7 MILES SOUTH OF 183RD STREET
SN 016-0623
VILLAGE OF GLENWOOD
IN BLOOM TOWNSHIP

TRAFFIC DATA
EXISTING ADT = 29,600
SPEED LIMIT = 35 MPH

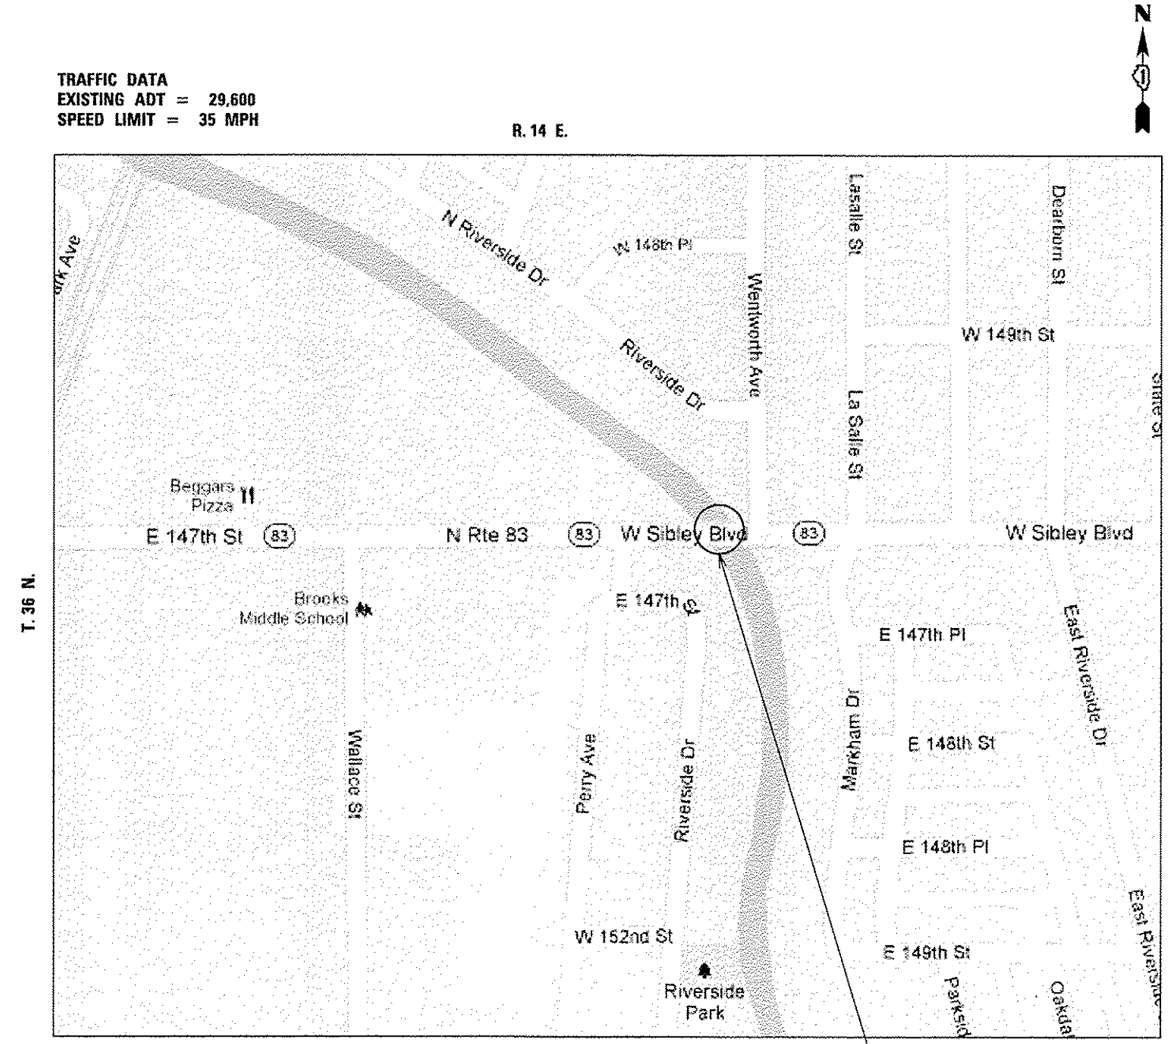

LOCATION 2
IL 83
OVER LITTLE CALUMET RIVER
1.0 MILES EAST OF IL 1
SN 016-0954
CITY OF HARVEY
IN THORNTON TOWNSHIP

11:24:01 AM

$FILE$
3/12/2013

GRAEF 8501 W. Higgins Road, Suite 280, Chicago, Illinois 60631, (773) 399-0112

USER NAME = 1485	DESIGNED -	REVISED -
	DRAWN -	REVISED -
PLOT SCALE = 40.0000 ' / in.	CHECKED -	REVISED -
PLOT DATE = 3/12/2013	DATE - 03/20/2013	REVISED -

STATE OF ILLINOIS
DEPARTMENT OF TRANSPORTATION

COOK & WILL COUNTY RIP RAP IMPROVEMENTS
LOCATION MAP

SCALE: 1"=20' | SHEET 1 OF 4 SHEETS | STA. TO STA.

F.A. RTE.	SECTION	COUNTY	TOTAL SHEETS	SHEET NO.
-	2012-007 I	COOK/WILL	38	4
• VARIOIUS ROUTES		CONTRACT NO. 60T53		
		ILLINOIS FED. AID PROJECT		