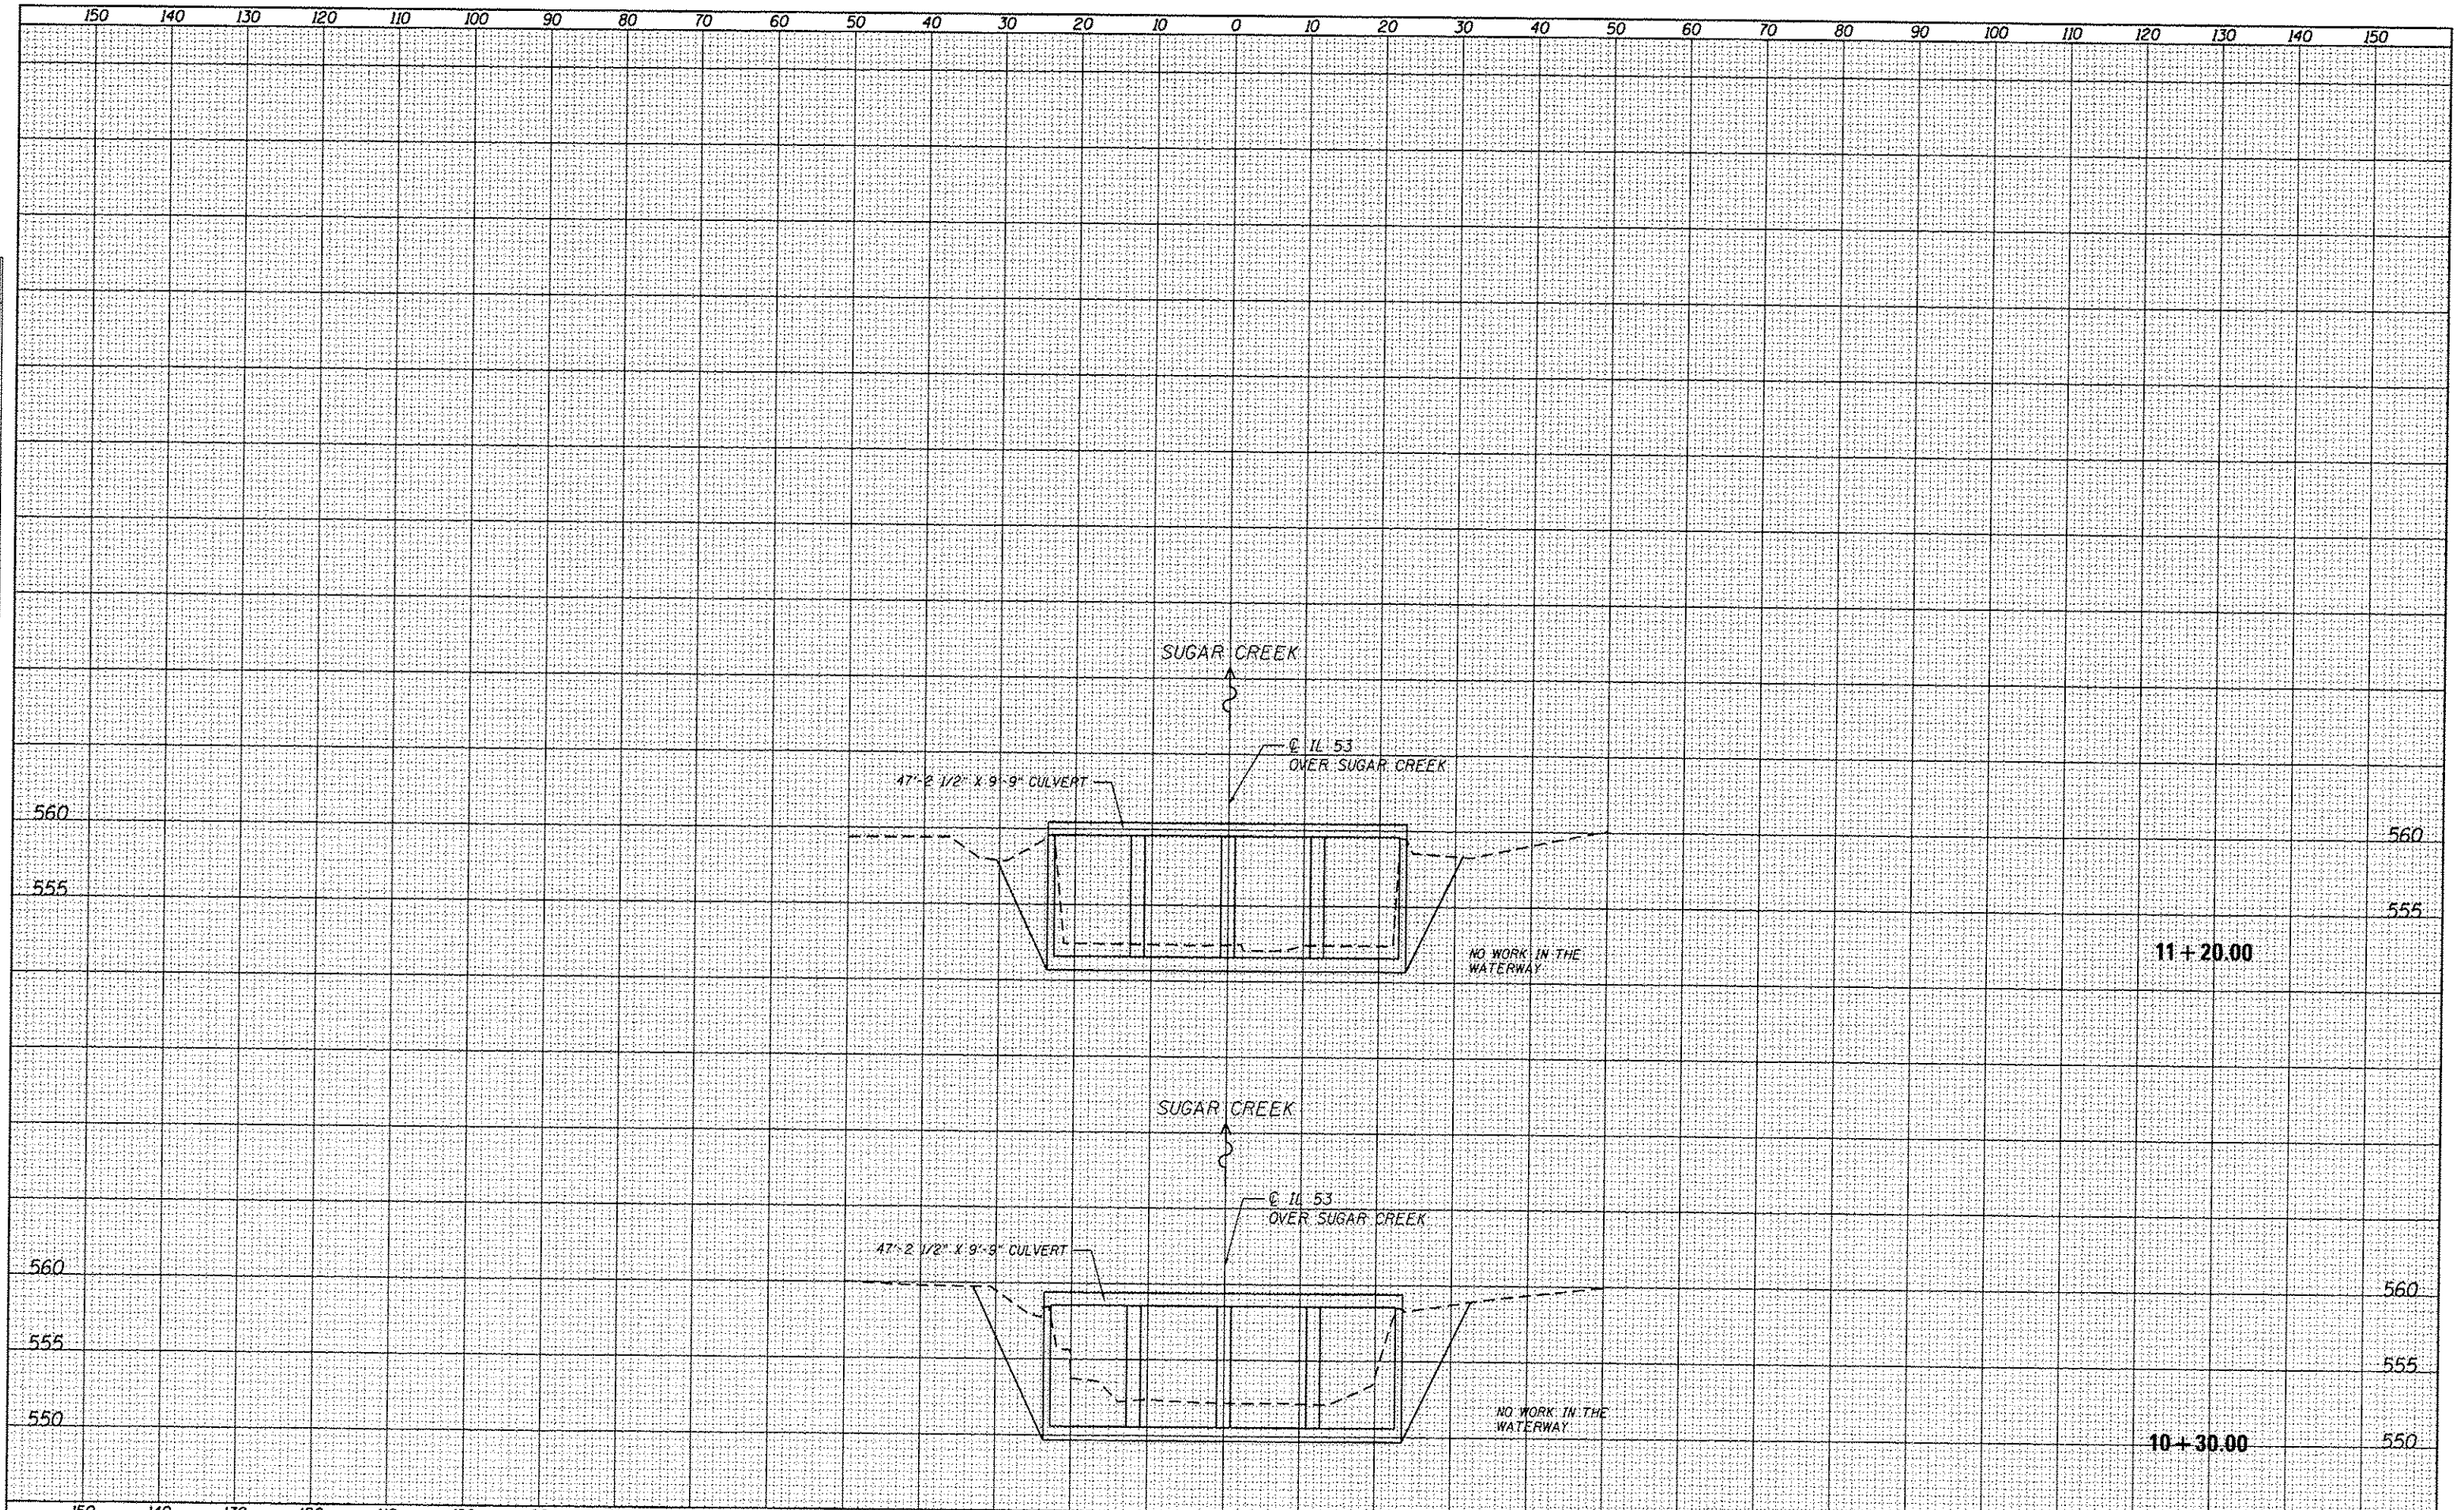

GRAEF 8501 W. Higgins Road Suite 280 Chicago, Illinois 60631 (773) 399-0112	USER NAME = 1485	DESIGNED - EF	REVISED -
		DRAWN - EF	REVISED -
	PLOT SCALE = 20.0000 ' / in.	CHECKED - RS	REVISED -
	PLOT DATE = 3/12/2013	DATE - 03/20/2013	REVISED -

STATE OF ILLINOIS
DEPARTMENT OF TRANSPORTATION

COOK & WILL COUNTY RIP RAP IMPROVEMENTS
SN 099-0295 IL 53 AT SUGAR CREEK - CROSS SECTIONS

SCALE: | SHEET 1 OF 1 SHEETS | STA. 10+30.00 TO STA. 11+20.00

F.A. RTE.	SECTION	COUNTY	TOTAL SHEETS	SHEET NO.
*	2012-007 I	COOK/WILL	38	25
* VARIOUS ROUTES		CONTRACT NO. 60T53		
		ILLINOIS FED. AID PROJECT		

FINAL SURVEY: NOTE BOOK NO. | SURVEYED | PLOTTED | TEMPLATE | AREAS | AREAS CHECKED | BY | DATE

ORIGINAL SURVEY: NOTE BOOK NO. | SURVEYED | PLOTTED | TEMPLATE | AREAS | AREAS CHECKED | BY | DATE

H:\Jobs2011\2011302-25\CAD\Site\dgn\00\60T53-Cross Sections\060T53-sht-SN099-0295-XS.dgn
3/12/2013 11:24:37 AM