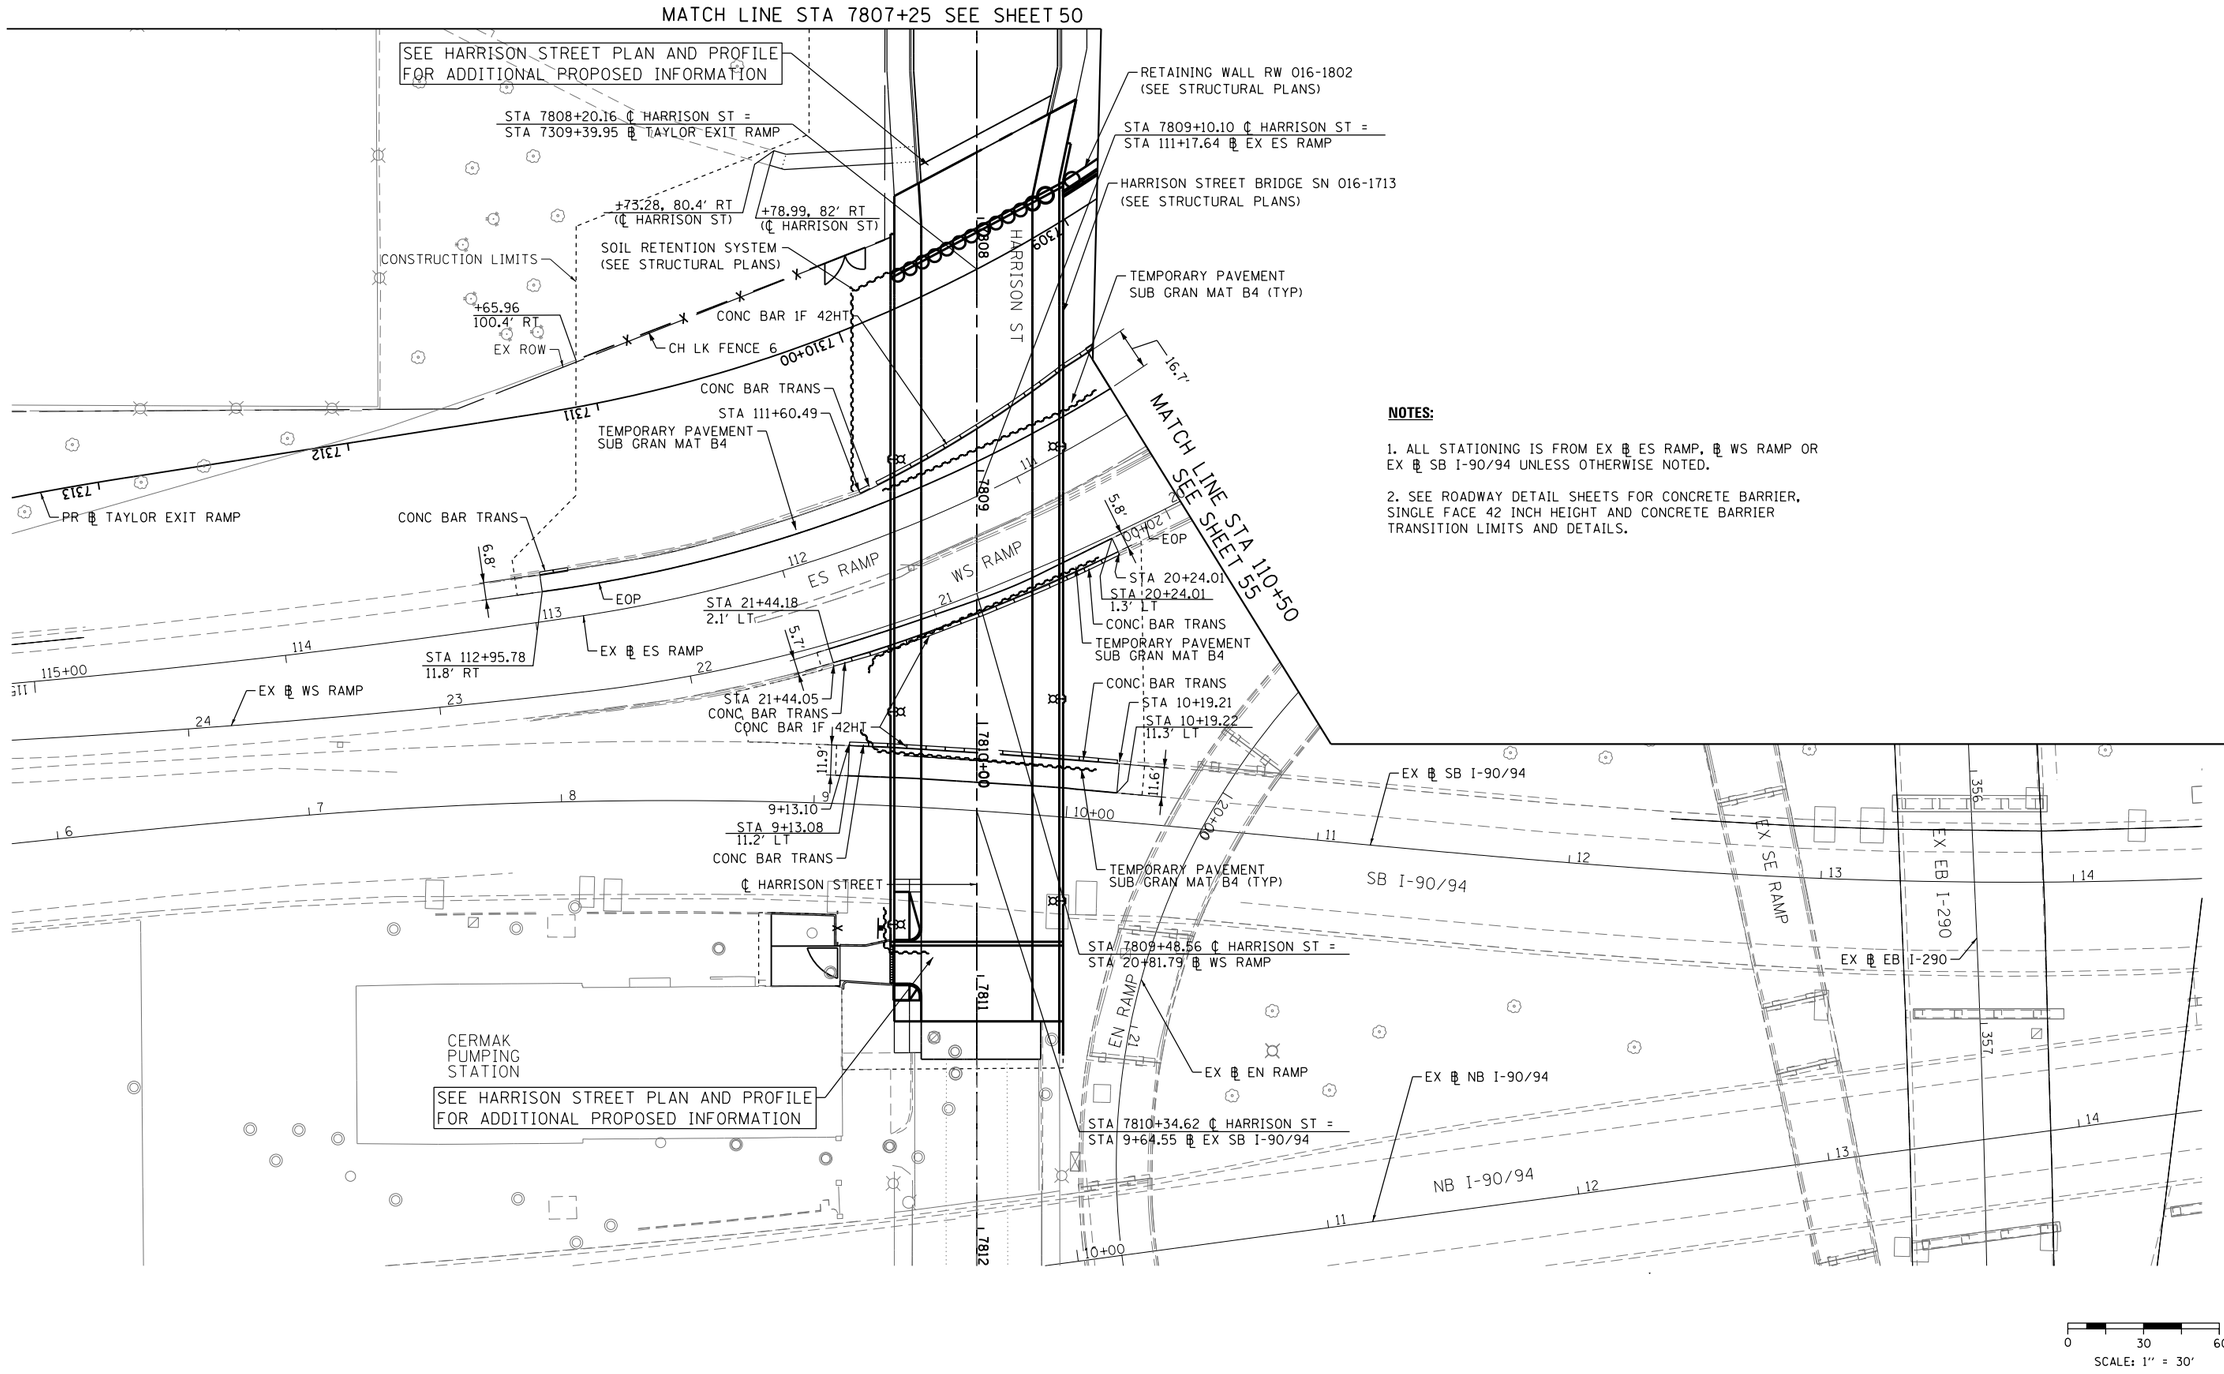

NOTES:

1. ALL STATIONING IS FROM EX ℄ ES RAMP, ℄ WS RAMP OR EX ℄ SB I-90/94 UNLESS OTHERWISE NOTED.

2. SEE ROADWAY DETAIL SHEETS FOR CONCRETE BARRIER, SINGLE FACE 42 INCH HEIGHT AND CONCRETE BARRIER TRANSITION LIMITS AND DETAILS.

FILE PATH = pw:\\388039-pwnt1.aecomonline.local!PWAECOM00\Documents\01 Americas\Transportation\60269938 Circle\Phase II\002_CAD\006_Roadway\Sheets\60W26_Contract\D160W26-sht-Plnprf-08

AECOM
303 EAST WACKER DRIVE, SUITE 1400
CHICAGO, IL 60601-5276
PHONE: (312) 373-7700 FAX: (312) 373-6800

D160W26-sht-Plnprf-08	DESIGNED - JWM	REVISED -
USER NAME = chiua	DRAWN - JWM	REVISED -
PLOT SCALE = 30.0000 ' / in.	CHECKED - DBM	REVISED -
PLOT DATE = 9/13/2013	DATE - 9/15/13	REVISED -

STATE OF ILLINOIS
DEPARTMENT OF TRANSPORTATION

ROADWAY PLAN
SB I-90/94 AND RAMP ES

SCALE: 1"=30' | SHEET 9 OF 9 SHEETS | STA. | TO STA.

F.A.I. RTE.	SECTION	COUNTY	TOTAL SHEETS	SHEET NO.
90/94/290	2013-008R	COOK	559	58
		CONTRACT NO. 60W26		
		ILLINOIS FED. AID PROJECT		