SIGNING NOTES

1. SEE SIGN SCHEDULE FOR SIGN PANEL AND MOUNTING INFORMATION.
2. BEFORE BEGINNING ANY WORK, THE CONTRACTOR SHALL RECORD AND RETAIN ALL EXISTING SIGN INFORMATION FOR FUTURE REFERENCE. EXACT LOCATIONS OF ALL SIGNS SHALL BE DIRECTED BY THE ENGINEER.

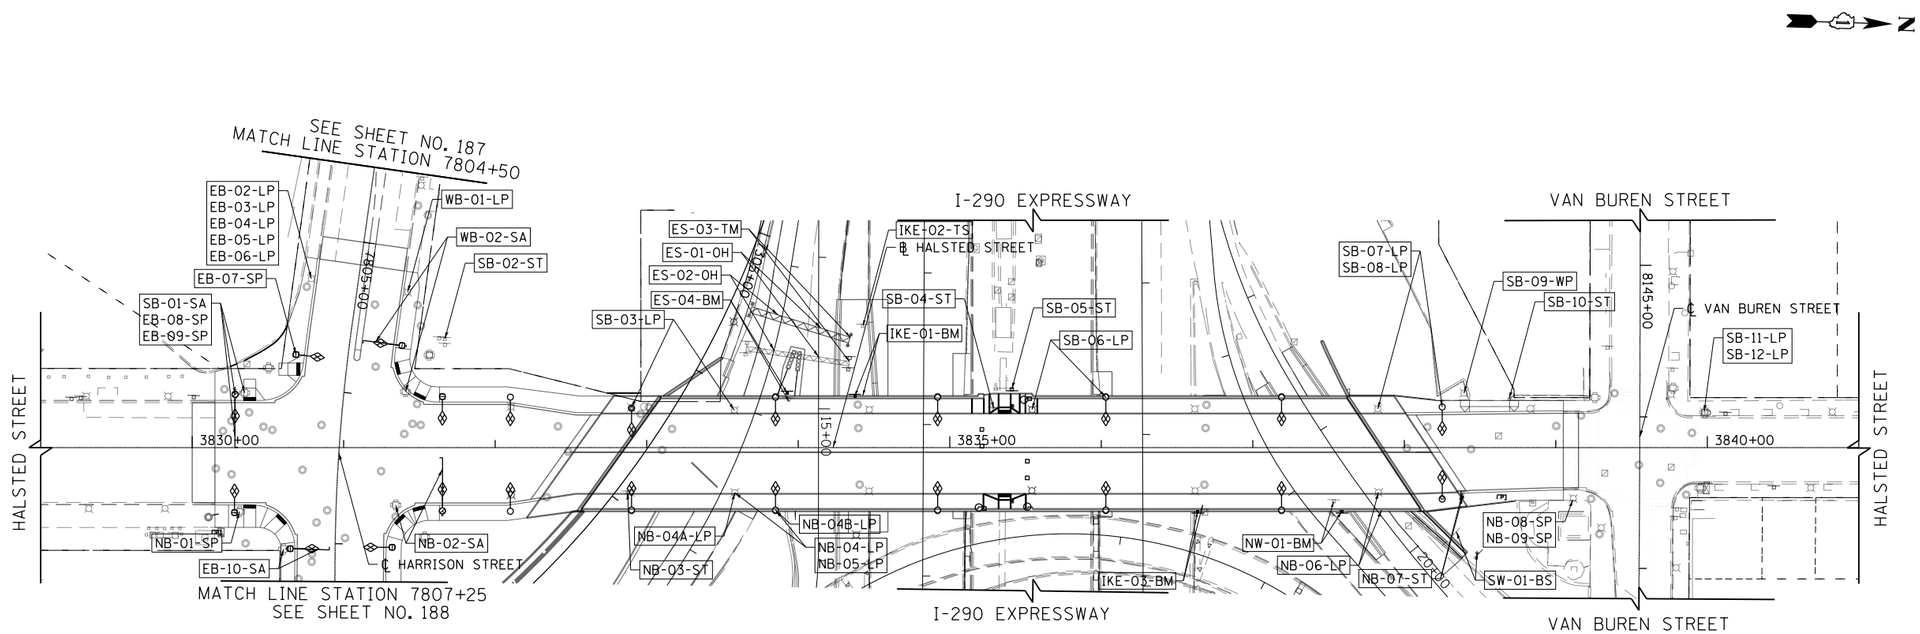

SIGN NUMBERING CODE EXAMPLE

NB-03-LP

DIRECTION OF TRAFFIC

NB - NORTHBOUND HALSTED STREET
SB - SOUTHBOUND HALSTED STREET
WB - WESTBOUND HARRISON STREET
EB - EASTBOUND HARRISON STREET
SW - SOUTHWEST RAMP
ES - EASTSOUTH RAMP
NW - NORTHWEST RAMP
IKE - EISENHOWER EXPY

SIGN PANEL NUMBER

MOUNTING TYPE

ST - STEEL POST
TS - TELESCOPING STEEL
LP - LIGHT POLE BANDING
SP - SIGNAL POLE BANDING
SA - SIGNAL POLE MAST ARM
BM - BRIDGE MOUNTED
PP - PEDESTRIAN PUSH BUTTON
BS - BREAKAWAY STEEL
WP - WOOD POST
OH - OVERHEAD
TM - TRUSS SUPPORT MOUNTED

0 50 100
SCALE: 1"=50'

FILE PATH = c:\pwworking\eecom00\klorenz\d0204536\D160W26-Sht-Sign-02.dgn

TranSystems

D160W26-Sht-Sign-02.dgn	DESIGNED - JTR	REVISED -	
USER NAME = klorenz	DRAWN - BAW	REVISED -	
PLOT SCALE = 50.0000 ' / in.	CHECKED - JLV	REVISED -	
PLOT DATE = 9/12/2013	DATE - 9/15/13	REVISED -	

STATE OF ILLINOIS
DEPARTMENT OF TRANSPORTATION

SIGNING PLAN
HALSTED STREET

SCALE: 1"=50' | SHEET 4 OF 6 SHEETS | STA. 3829+00 TO STA. 3841+00

F.A.I. RTE.	SECTION	COUNTY	TOTAL SHEETS	SHEET NO.
90/94/290	2013-008R	COOK	559	186

CONTRACT NO. 60W26

ILLINOIS FED. AID PROJECT