## SIGNING NOTES

1. SEE SIGN SCHEDULE FOR SIGN PANEL AND MOUNTING INFORMATION.
2. BEFORE BEGINNING ANY WORK, THE CONTRACTOR SHALL RECORD AND RETAIN ALL EXISTING SIGN INFORMATION FOR FUTURE REFERENCE. EXACT LOCATIONS OF ALL SIGNS SHALL BE DIRECTED BY THE ENGINEER.

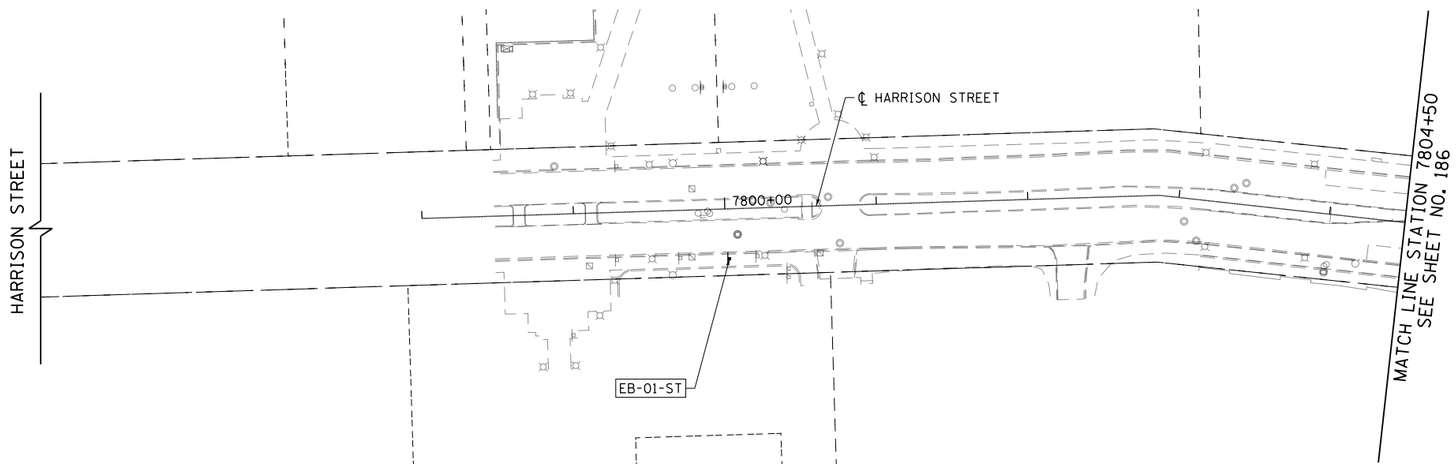


## SIGN NUMBERING CODE
## EXAMPLE

NB-03-LP

DIRECTION OF TRAFFIC

NB - NORTHBOUND HALSTED STREET
SB - SOUTHBOUND HALSTED STREET
WB - WESTBOUND HARRISON STREET
EB - EASTBOUND HARRISON STREET
SW - SOUTHWEST RAMP
ES - EASTSOUTH RAMP

SIGN PANEL NUMBER

MOUNTING TYPE

ST - STEEL POST
TS - TELESCOPING STEEL
LP - LIGHT POLE BANDING
SP - SIGNAL POLE BANDING
SA - SIGNAL POLE MAST ARM
BM - BRIDGE MOUNTED
PP - PEDESTRIAN PUSH BUTTON
BS - BREAKAWAY STEEL
WP - WOOD POST
OH - OVERHEAD

FILE PATH = c:\pwworking\aecom02\klorenz\d0204536\D160W26-Sht-Sign-01.dgn

TranSystems

| | | | |
|---|---|---|---|
| D160W26-Sht-Sign-01.dgn | DESIGNED - JTR | REVISED - | |
| USER NAME = kalorenz | DRAWN - BAW | REVISED - | |
| PLOT SCALE = 50.0000 ' / in. | CHECKED - JLV | REVISED - | |
| PLOT DATE = 9/12/2013 | DATE - 9/15/13 | REVISED - | |

**STATE OF ILLINOIS**
**DEPARTMENT OF TRANSPORTATION**

**SIGNING PLAN**
**HARRISON STREET**

SCALE: 1"=50' | SHEET 5 OF 6 SHEETS | STA. 7799+00 TO STA. 7804+50

| F.A.I. RTE. | SECTION | COUNTY | TOTAL SHEETS | SHEET NO. |
|---|---|---|---|---|
| 90/94/290 | 2013-008R | COOK | 559 | 187 |

CONTRACT NO. 60W26

ILLINOIS FED. AID PROJECT