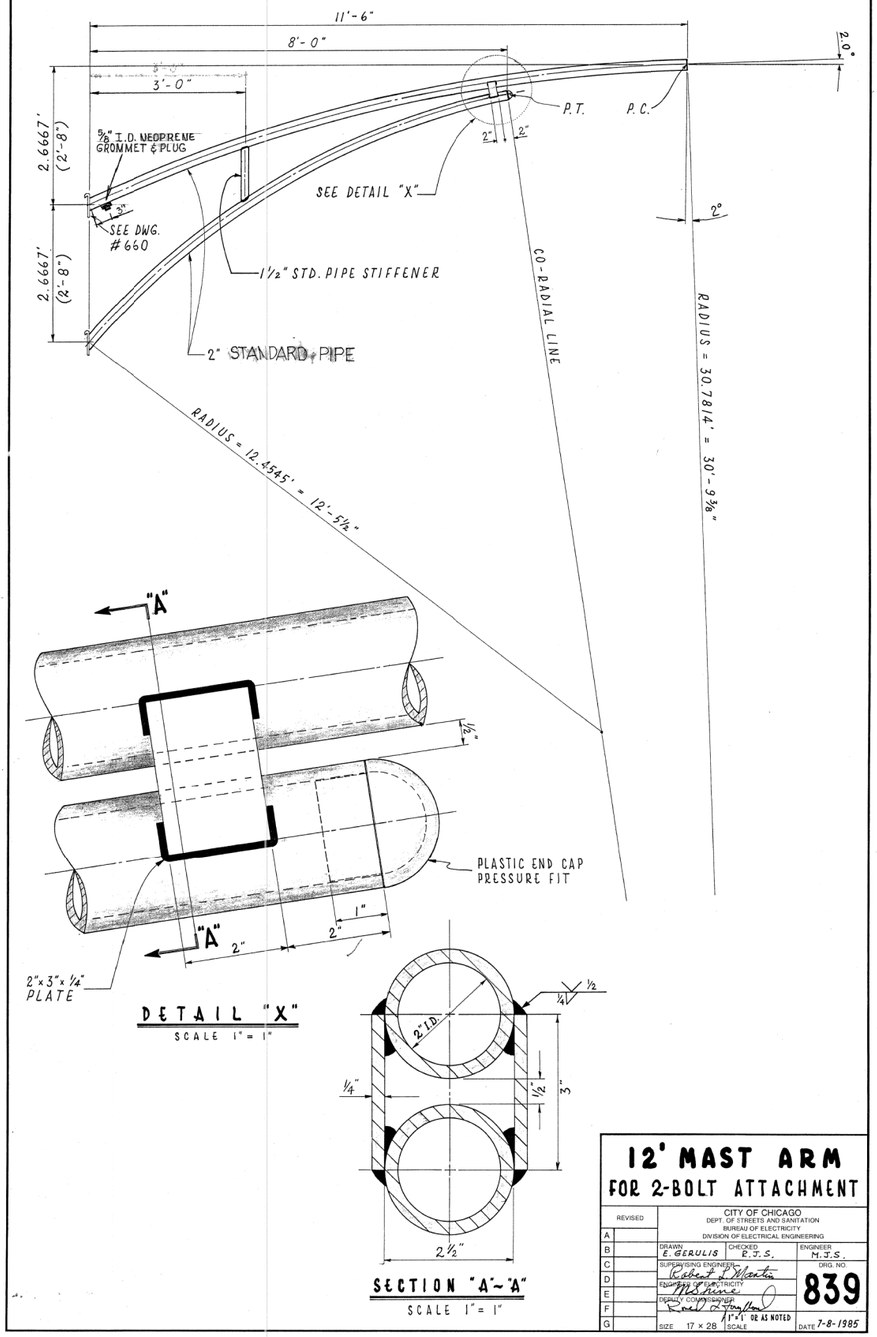

12' MAST ARM FOR 2-BOLT ATTACHMENT

REVISED		CITY OF CHICAGO DEPT. OF STREETS AND SANITATION BUREAU OF ELECTRICITY DIVISION OF ELECTRICAL ENGINEERING		
A		DRAWN: E. GERULIS	CHECKED: R.T.S.	ENGINEER: M.J.S.
B		SUPERVISING ENGINEER: Richard T. Stanton		DRG. NO. 839
C		ASSISTANT COMMISSIONER OF ELECTRICITY: Mathine		
D		DEPUTY COMMISSIONER: Raul L. Vazquez		
E		SIZE 17 × 28	SCALE 1"=1" OR AS NOTED	DATE 7-8-1985
F				
G				

CENTURY BLUEPRINT CO. INC.

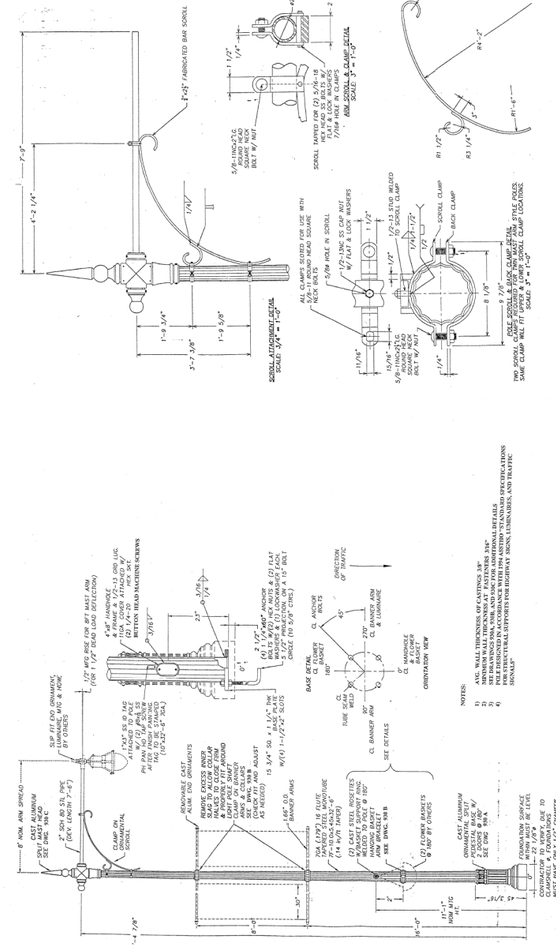

CHICAGO 2000 POLE AND ARM			
CITY OF CHICAGO DEPARTMENT OF ELECTRICITY BUREAU OF ELECTRICAL ENGINEERING			
DESIGNED: M. POOL	DRAWN: M. POOL	ENGINEER: M. POOL	DWG. NO. 930
SUPERVISING ENGINEER: R. STANTON			
CHIEF OF ELECTRICITY:			
CHIEF OF DEPARTMENT:			
DEPUTY COMMISSIONER:	SUBS.	POSTED	MAR. 2-06-01

E-19

FILE PATH = pw:\\388839-pwnt1.aecomonline.local!PWAECOM001\Documents\01 Americas\Transportation\60269938 Circle\Phase II\000.CAD\016.Electrical\Sheets\60W26.Contract\D160W26-sht-Light-19

AECOM
303 EAST WACKER DRIVE, SUITE 1400
CHICAGO, IL 60601-5276
PHONE: (312) 373-7700 FAX: (312) 373-6800

D160W26-sht-Light-19	DESIGNED - WDS	REVISED -
USER NAME = myersc	DRAWN - CAM	REVISED -
PLOT SCALE = 1.0000 ' / in.	CHECKED - WDS	REVISED -
PLOT DATE = 8/15/2013	DATE - 8/20/13	REVISED -

STATE OF ILLINOIS
DEPARTMENT OF TRANSPORTATION

MISCELLANEOUS ELECTRICAL DETAILS

SCALE: N.T.S. | SHEET 19 OF 22 SHEETS | STA. | TO STA.

F.A.I. RTE.	SECTION	COUNTY	TOTAL SHEETS	SHEET NO.
90/94/290	2013-008R	COOK	559	242
		CONTRACT NO. 60W26		
	ILLINOIS	FED. AID PROJECT		