NOTES:

1. EXISTING UTILITIES SHOWN ARE FOR LATERAL REFERENCE ONLY. THE CONTRACTOR IS RESPONSIBLE FOR IDENTIFYING ALL EXISTING SEWERS AND UTILITIES PRIOR TO CONSTRUCTION. THE CONTRACTOR SHALL REFER TO THE UTILITY LOCATION PLANS FOR ADDITIONAL UTILITY INFORMATION.

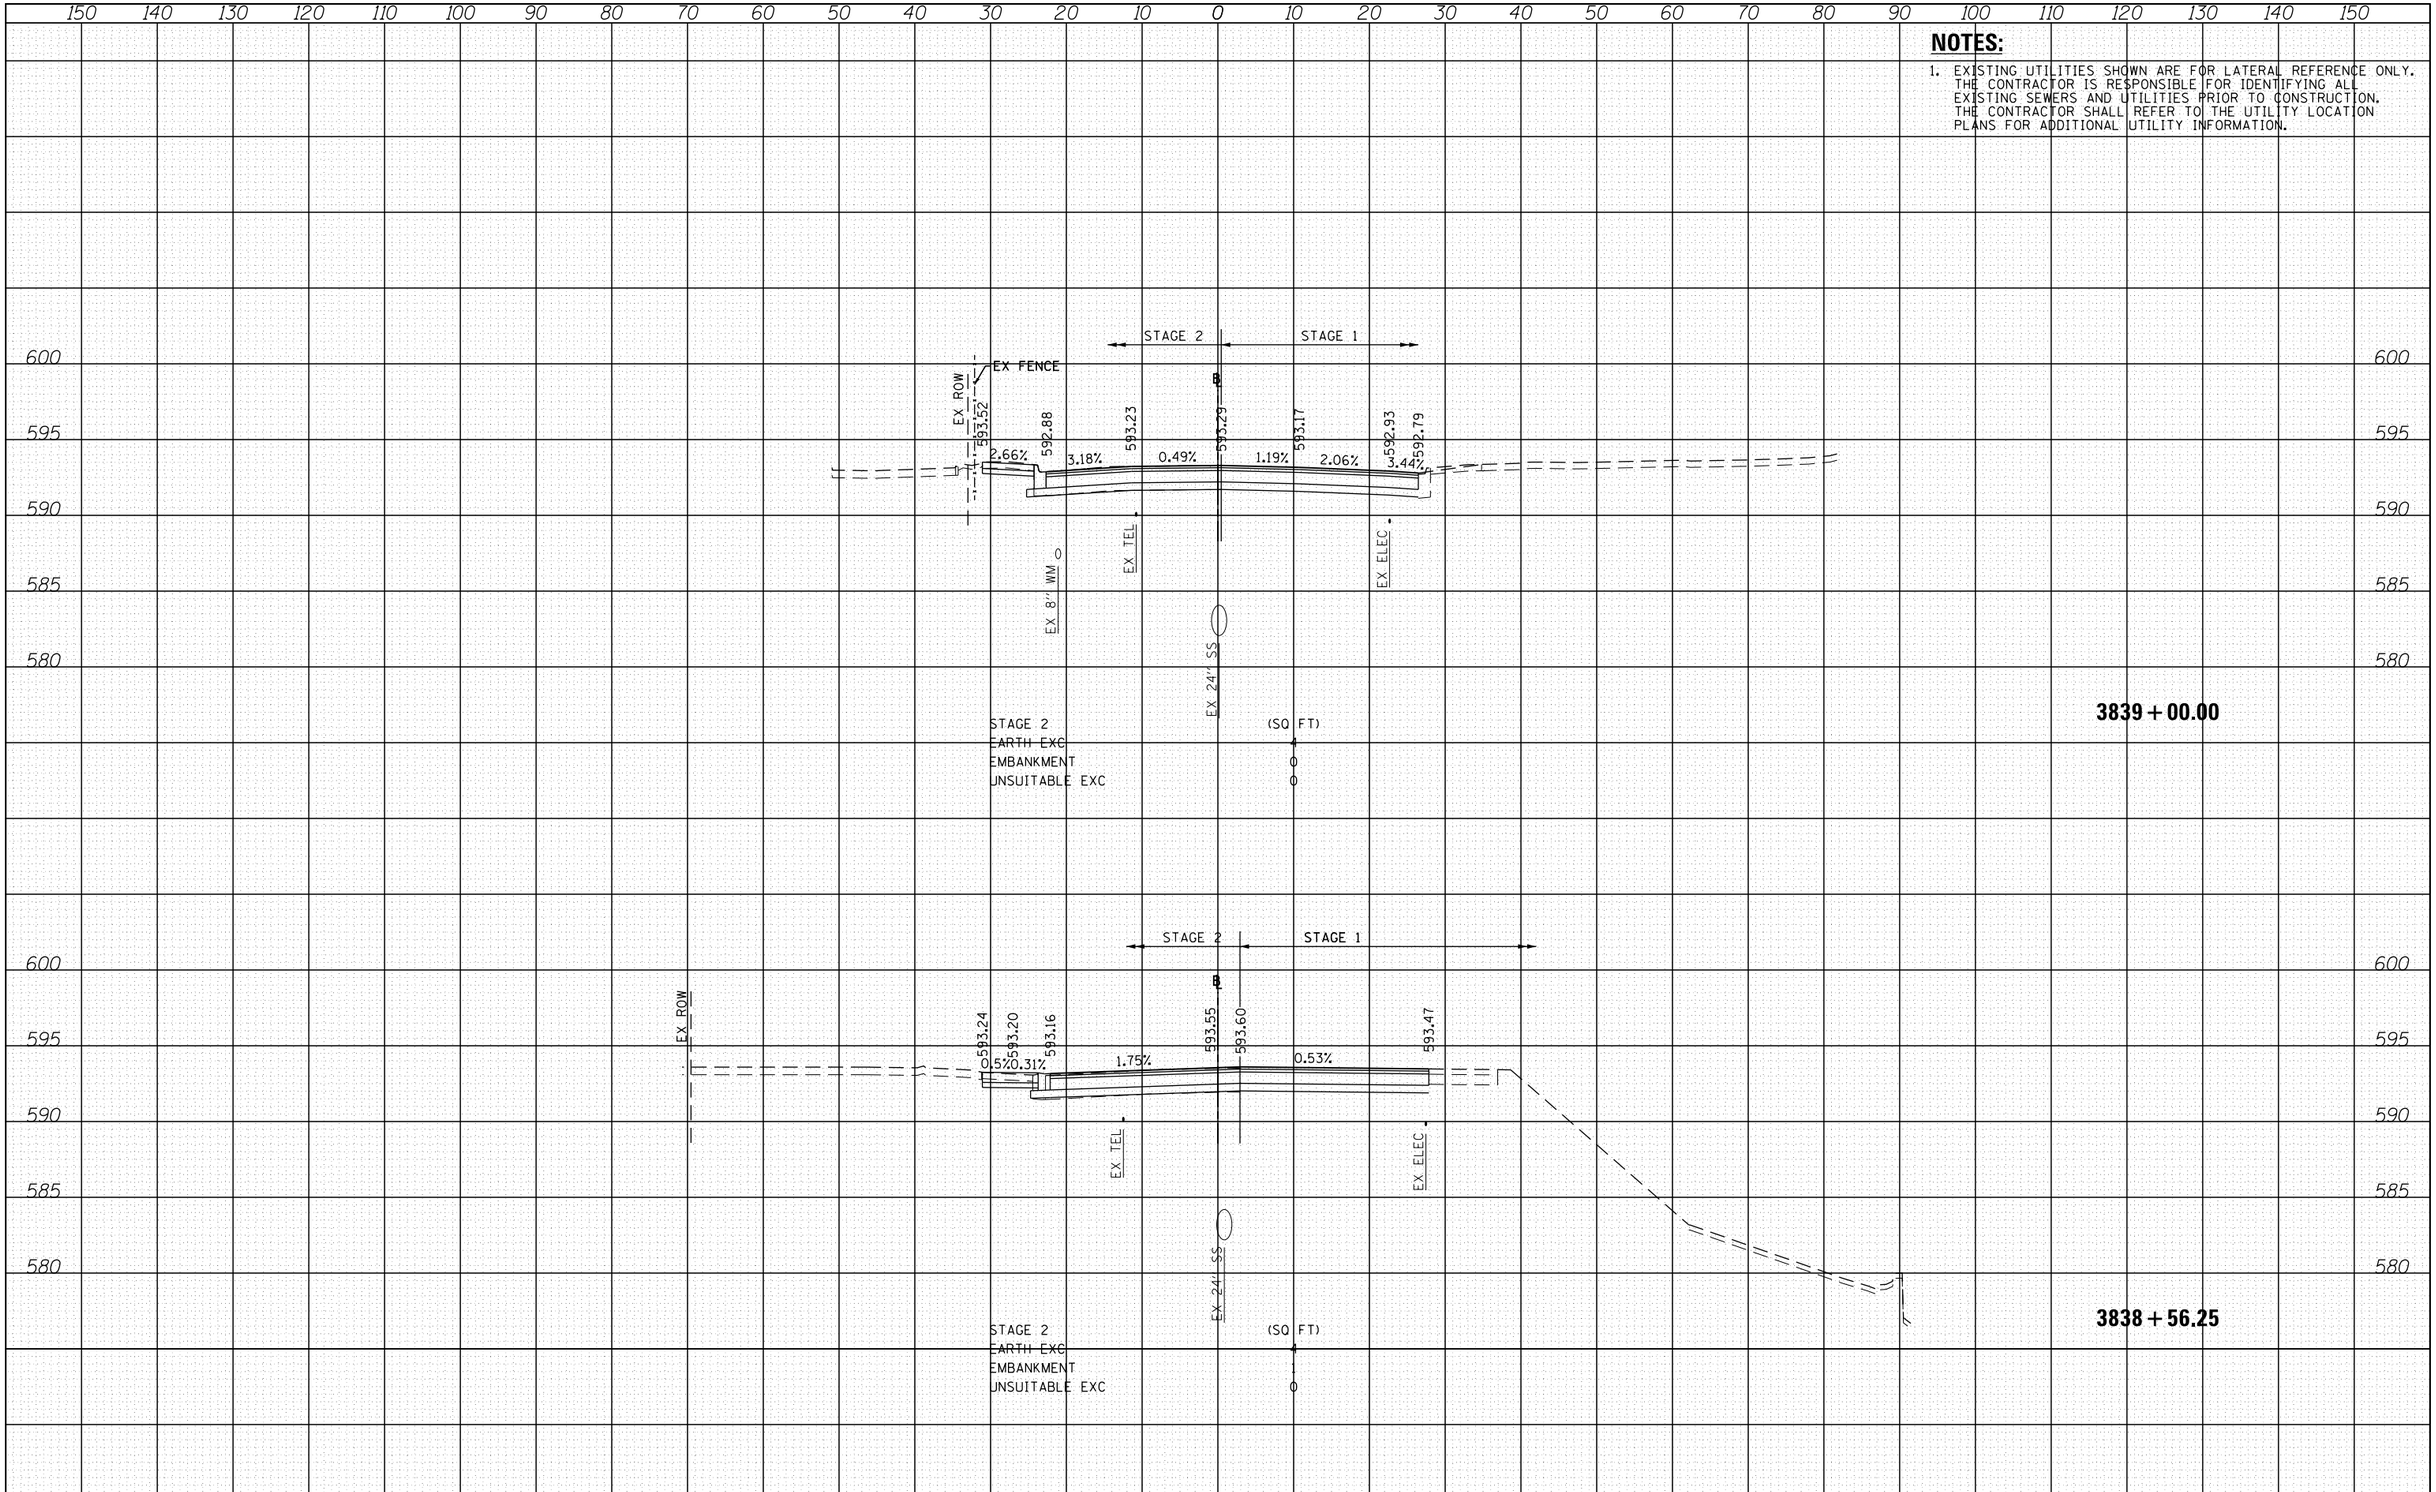

FINAL SURVEY		BY	DATE
NOTE BOOK	SURVEYED		
NO.	PLOTTED		
	TEMPLATE		
	AREAS		
	AREAS CHECKED		

ORIGINAL SURVEY		BY	DATE
NOTE BOOK	SURVEYED		
NO.	PLOTTED		
	TEMPLATE		
	AREAS		
	AREAS CHECKED		

FILE NAME = c:\pwworking\oper\d0204536\D60W26_SHEETS_NAME.dgn
Default

Tran Systems

USER NAME = Scott Lorenz	DESIGNED - JLV	REVISED -	
	DRAWN - KAL	REVISED -	
PLOT SCALE = 10.0000 ' / in.	CHECKED - JMG	REVISED -	
PLOT DATE = 9/12/2013	DATE - 9/15/13	REVISED -	

STATE OF ILLINOIS
DEPARTMENT OF TRANSPORTATION

CROSS SECTIONS
HALSTED STREET STAGE 2

SCALE: 10:H 5:V | SHEET 15 OF 41 SHEETS | STA. 3838+56.25 TO STA. 3839+00.00

F.A.A.I. RTE.	SECTION	COUNTY	TOTAL SHEETS	SHEET NO.
90/94/290	2013-008R	COOK	559	533

CONTRACT NO. 60W26

ILLINOIS FED. AID PROJECT