NOTES:

1. SB I-90/ 94 MAINLINE CROSS SECTIONS WERE GENERATED ALONG PROPOSED BASELINE "P-KDR-SB" UNLESS OTHERWISE INDICATED

2. EXISTING UTILITIES SHOWN ARE FOR LATERAL REFERENCE ONLY. THE CONTRACTOR IS RESPONSIBLE FOR IDENTIFYING ALL EXISTING SEWERS AND UTILITIES PRIOR TO CONSTRUCTION. THE CONTRACTOR SHALL REFER TO THE UTILITY LOCATION PLANS FOR ADDITIONAL UTILITY INFORMATION.

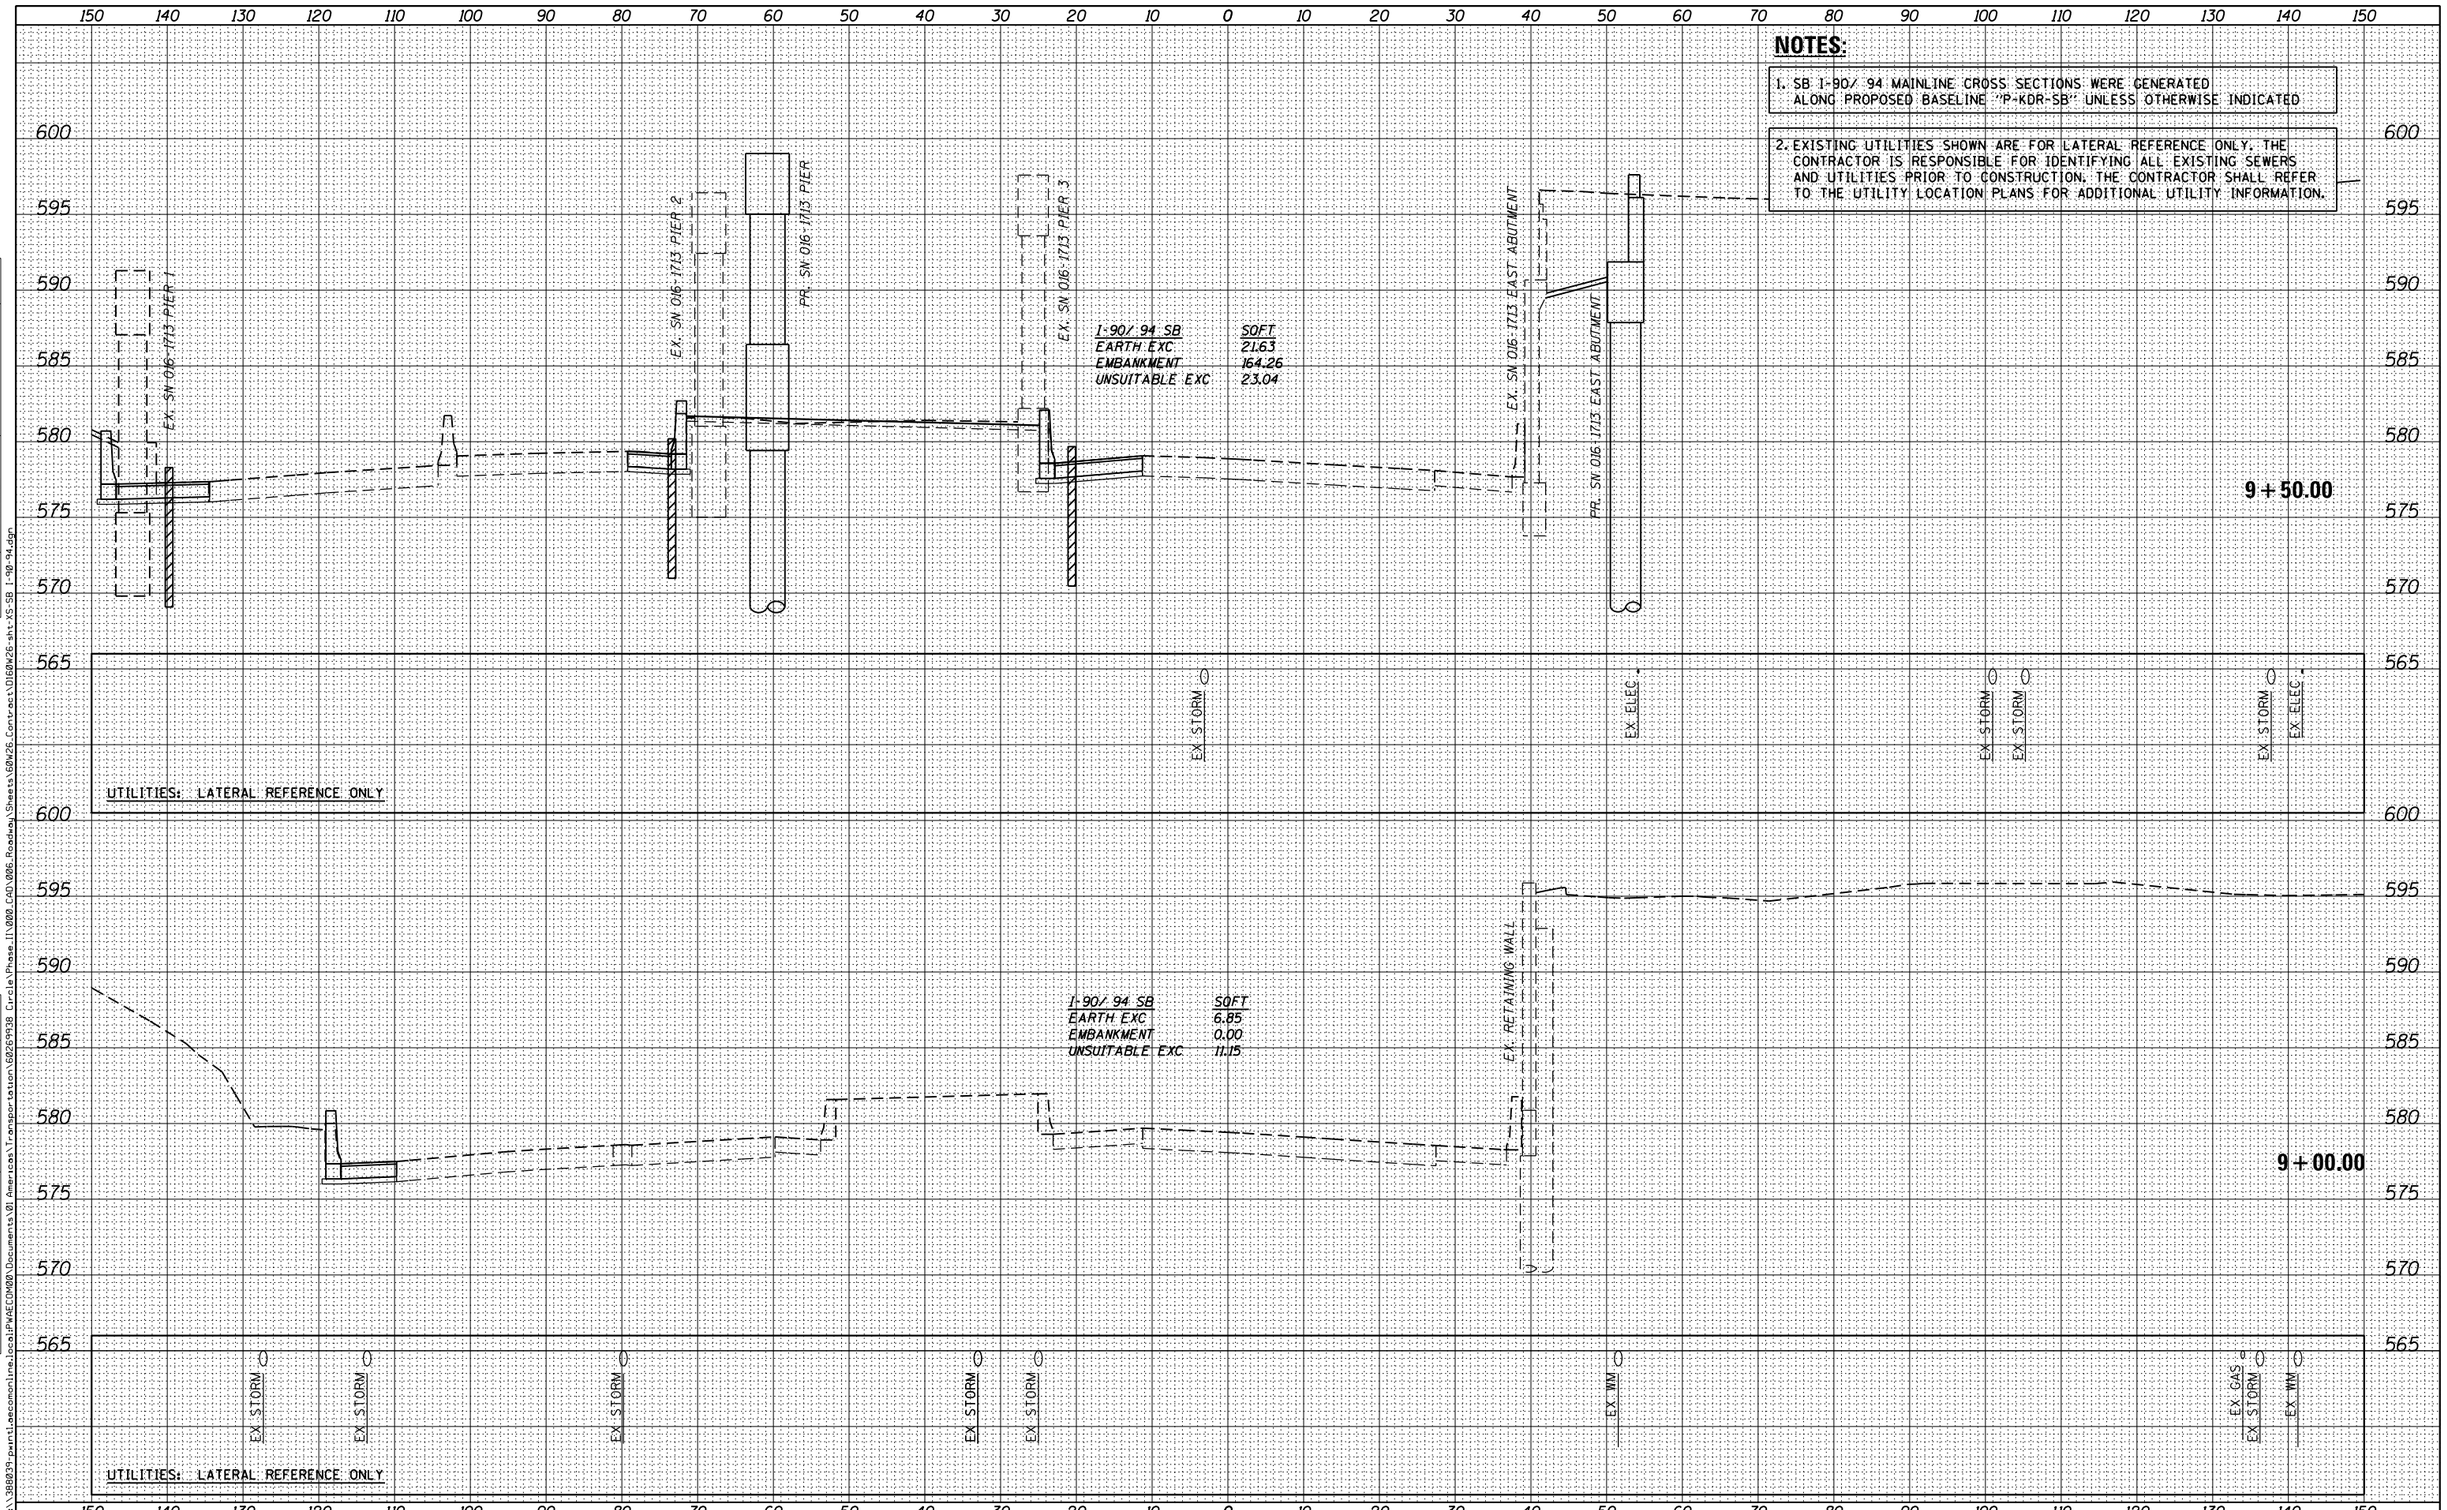

FINAL SURVEY — NOTE BOOK — NO. — SURVEYED — PLOTTED — TEMPLATE — AREAS — AREAS CHECKED — BY — DATE

ORIGINAL SURVEY — NOTE BOOK — NO. — SURVEYED — PLOTTED — TEMPLATE — AREAS — AREAS CHECKED — BY — DATE

FILE PATH = pw:\380039-pwnt.aecomonline.local:PWAECOM400\Documents\01 Americas\Transportation\60269938 Circle\Phase I\000_CAD\006_Roadway\Sheets\60W26_Contract\D160W26-sht-XS-SB I-90-94.dgn

AECOM
303 EAST WACKER DRIVE, SUITE 1400
CHICAGO, IL 60601-5276
PHONE: (312) 373-7700 FAX: (312) 373-6800

D160W26-sht-XS-SB I-90-94.dgn	DESIGNED - OPS	REVISED -
USER NAME = chiua	DRAWN - OPS	REVISED -
PLOT SCALE = 10.0000 ' / in.	CHECKED - DBM	REVISED -
PLOT DATE = 9/12/2013	DATE - 09/15/13	REVISED -

STATE OF ILLINOIS
DEPARTMENT OF TRANSPORTATION

SB I-90/94 MAINLINE CROSS SECTION

SCALE: 1:5V,1:10H | SHEET 40 OF 41 SHEETS | STA. 6228+00.00 TO STA.6229+00.00

F.A.I. RTE.	SECTION	COUNTY	TOTAL SHEETS	SHEET NO.
90/94/290	2013-007R	COOK	559	558

CONTRACT NO. 60W26

ILLINOIS | FED. AID PROJECT