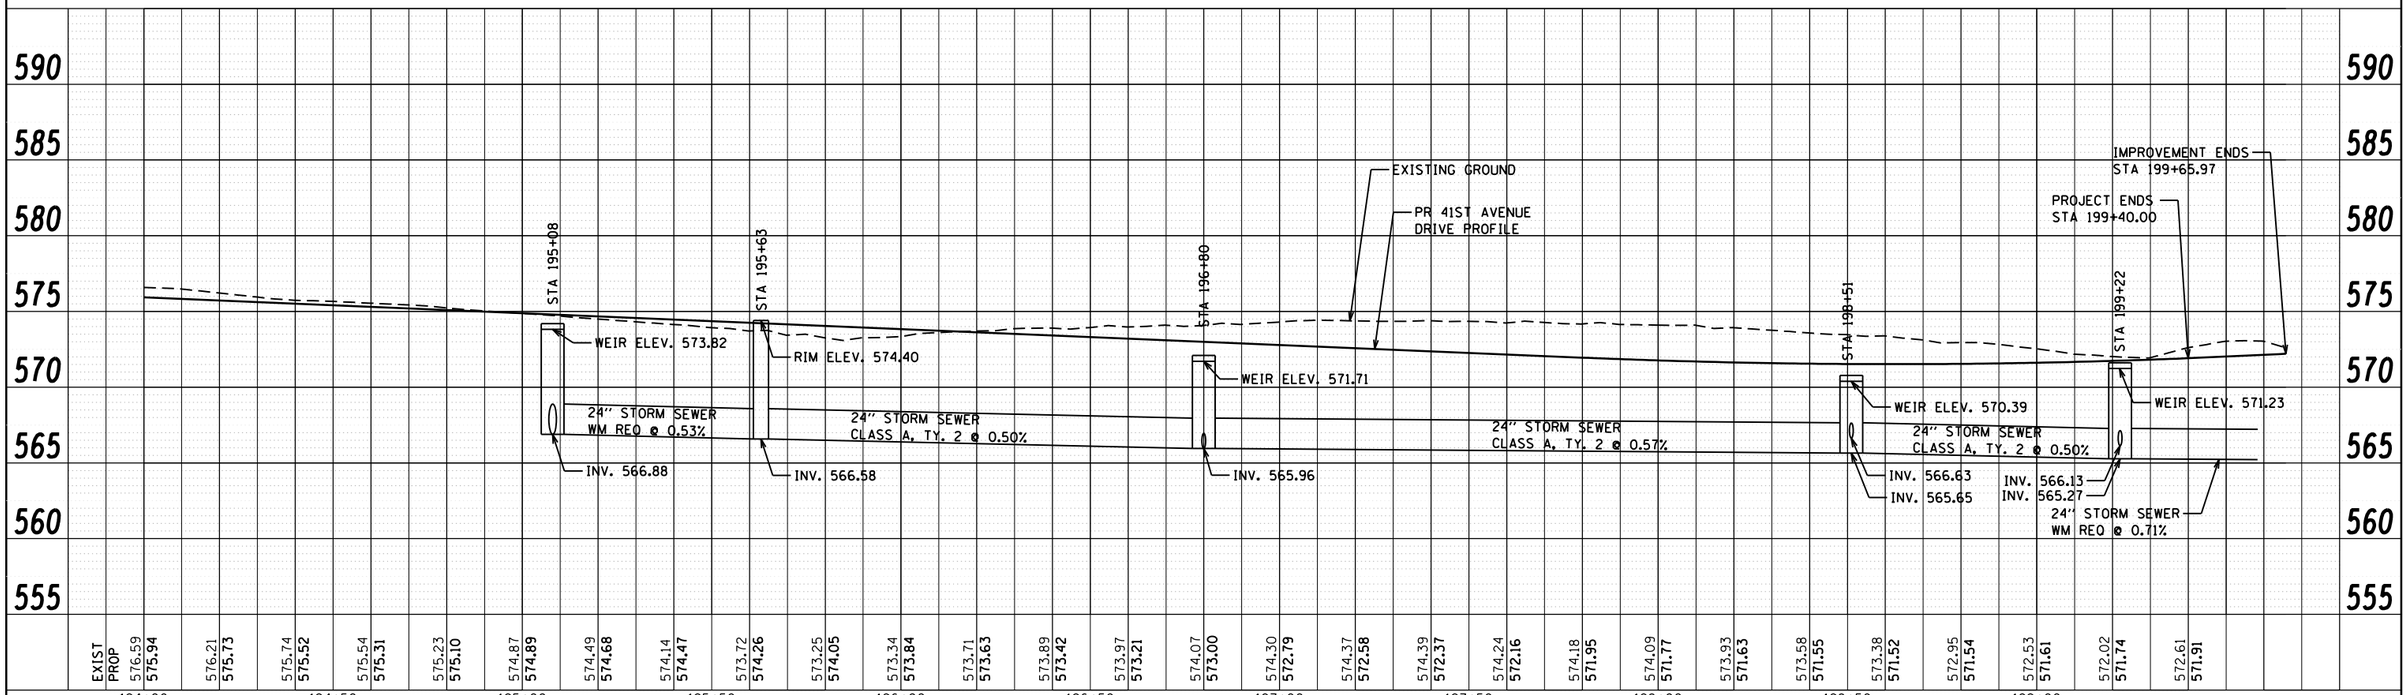

FILE NAME = N:\PROJ\0002393.00\CONTRACT_1\Design\Drainage\Profile_Sheets\D264B84-sht-drain-LHS.profile_41stAveDr_02.dgn

Ciorba Group, Inc.
CONSULTING ENGINEERS
5507 North Cumberland Avenue, Suite 402
Chicago, Illinois 60656
Tel. 773.775.4009 Fax 773.775.4014

USER NAME = adow	DESIGNED - JAS	REVISED - ADDENDUM 1 8/15/2013
	DRAWN - AMD	REVISED -
PLOT SCALE = 40.0000 ' / in.	CHECKED - TW	REVISED -
PLOT DATE = 8/14/2013	DATE - 8/14/2013	REVISED -

STATE OF ILLINOIS
DEPARTMENT OF TRANSPORTATION

41ST AVENUE DRIVE
PROPOSED DRAINAGE PROFILE LEFT

SCALE: SHEET NO. OF SHEETS STA. TO STA.

F.A.P. RTE.	SECTION	COUNTY	TOTAL SHEETS	SHEET NO.
595	(142-1)R & 142-1HB	ROCK ISLAND	507	199

CONTRACT NO. 64B84

ILLINOIS FED. AID PROJECT