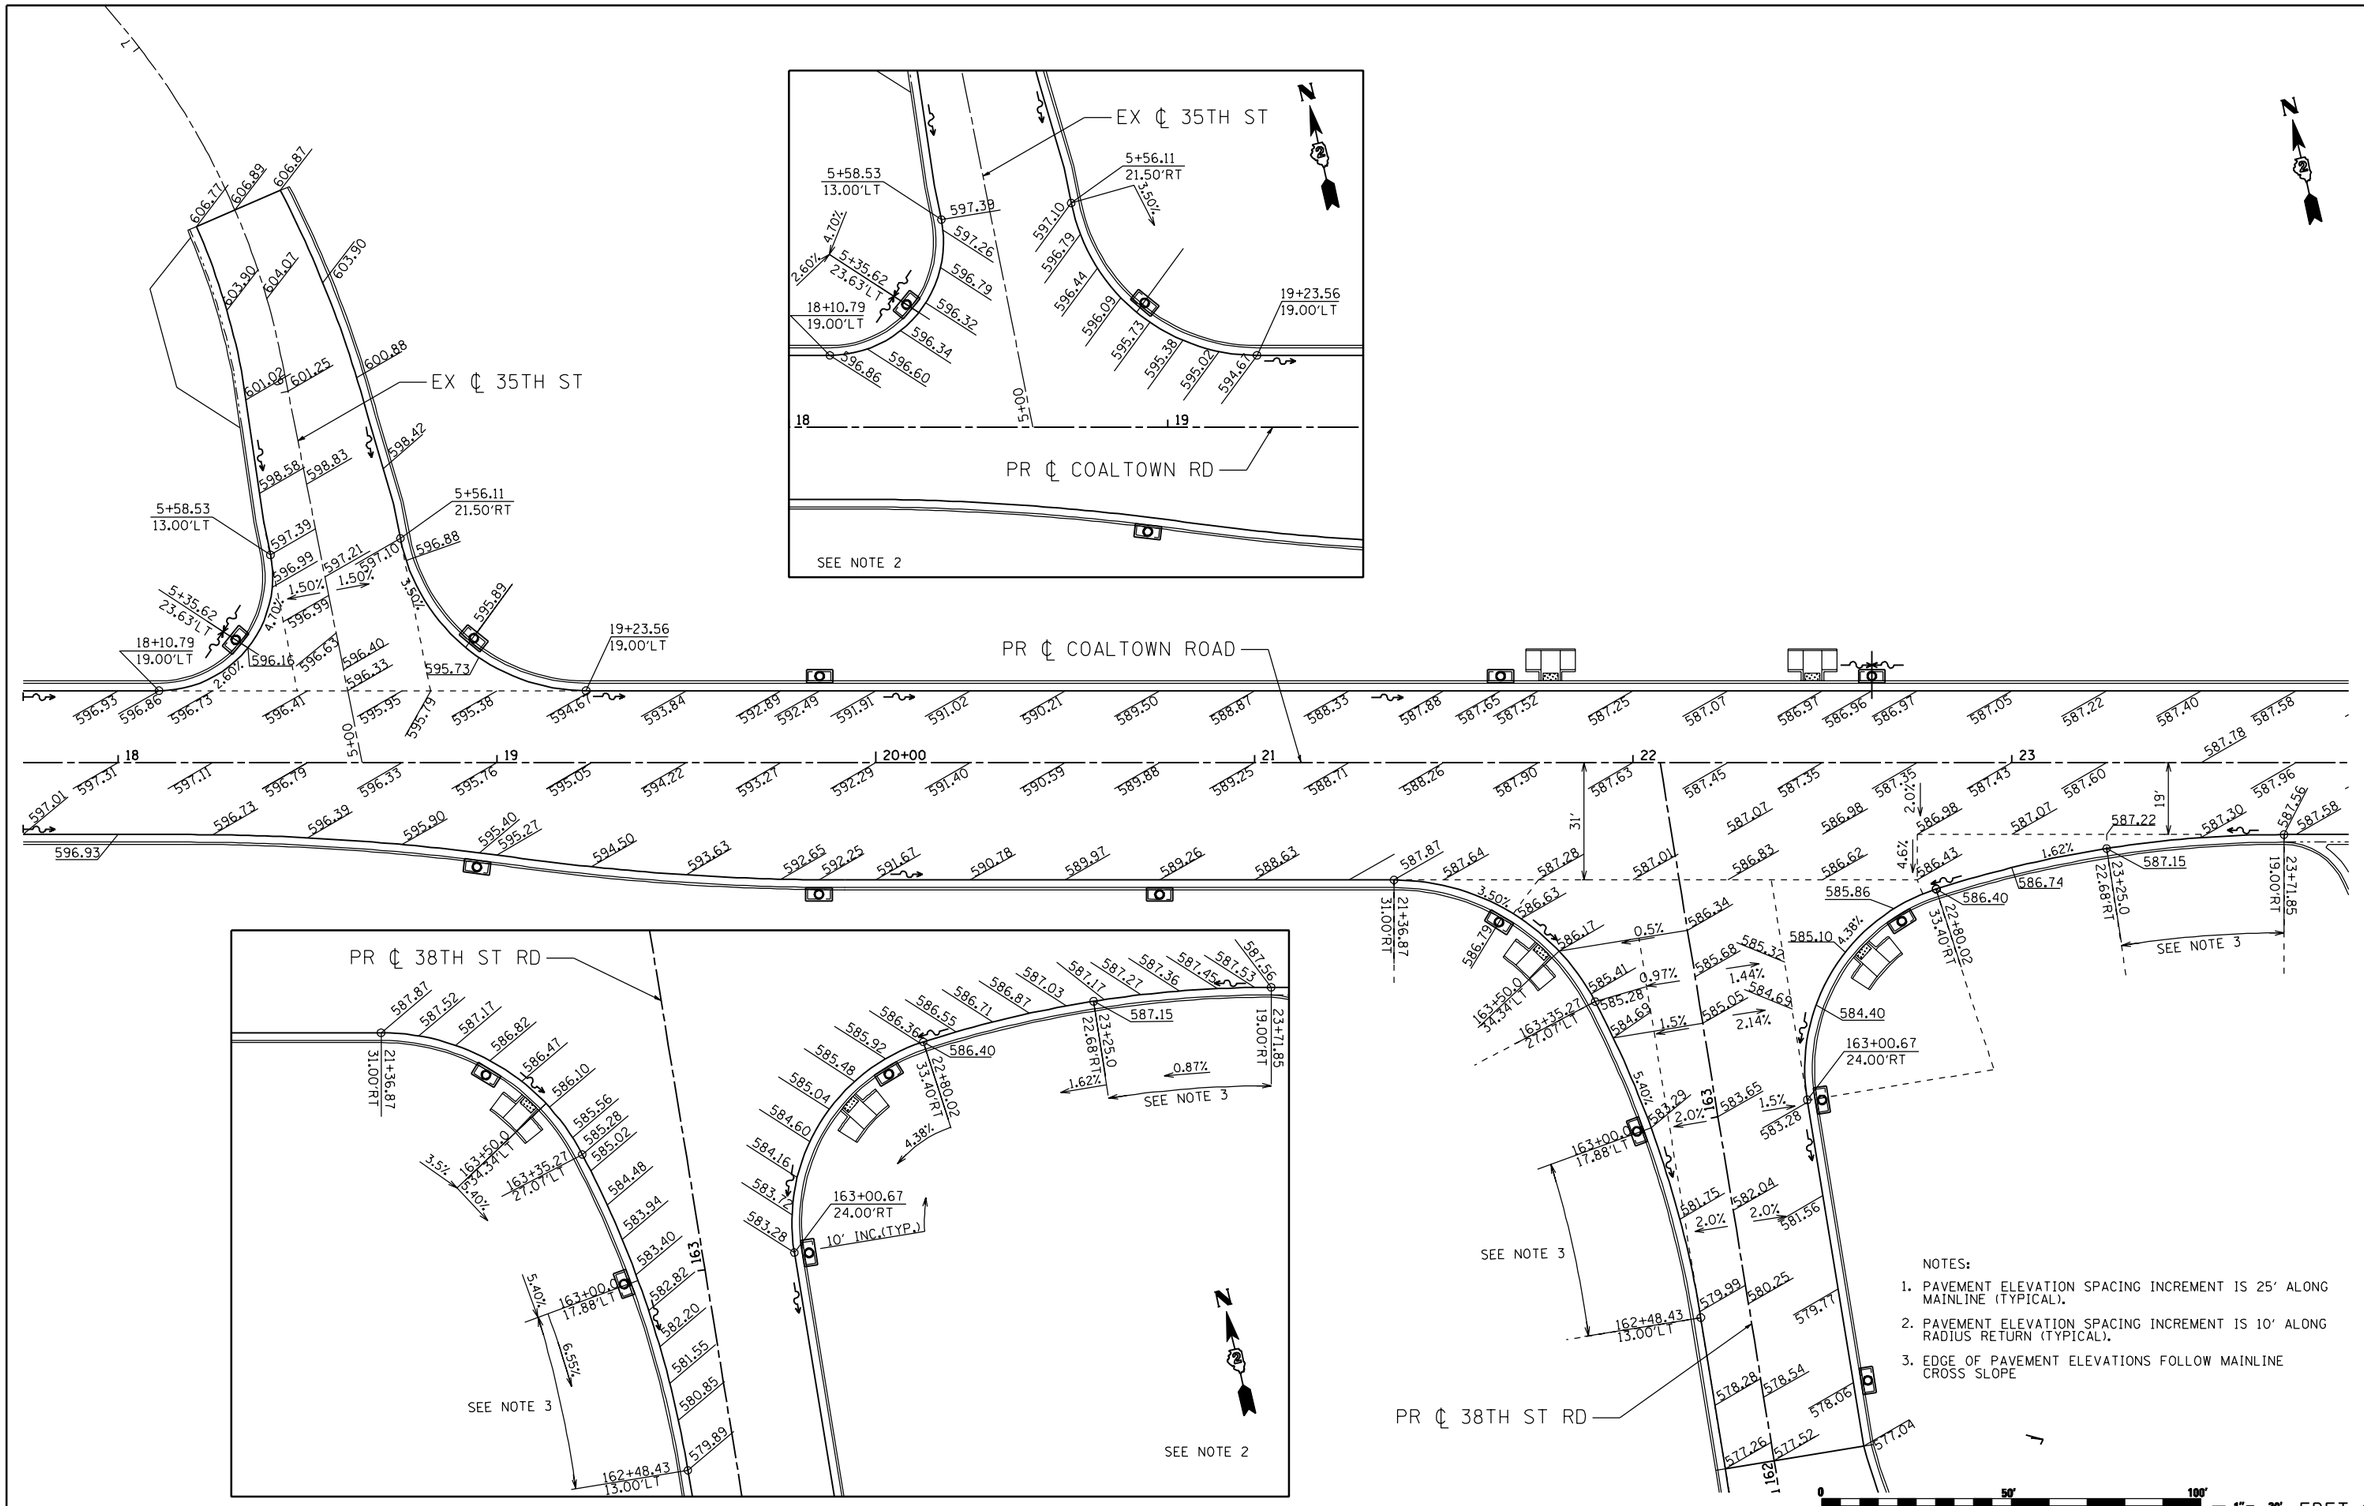

EDET-02

2600 Warrenville Road, Suite 303, Downers Grove, IL 60515
630.705.0110 voice, 630.839.2566 fax
www.mps-il.com
MILLENNIA PROFESSIONAL SERVICES

DESIGNED - TVN	REVISED -	
DRAWN - CJD	REVISED -	
CHECKED - RPD	REVISED -	
DATE - 3/11/2013	REVISED -	

STATE OF ILLINOIS
DEPARTMENT OF TRANSPORTATION

COALTOWN ROAD AT 38TH STREET
PAVEMENT ELEVATION DETAIL

SCALE: 1=20 | SHEET NO. OF SHEETS | STA. - TO STA.

F.A.P. RTE.	SECTION	COUNTY	TOTAL SHEETS	SHEET NO.
595	(142-1)R & 142-1HB	ROCK ISLAND	507	234
		CONTRACT NO. 64B84		
FED. ROAD DIST. NO. 1	ILLINOIS	FED. AID PROJECT		

P:\2011\ME11008_PTB155-26_IL5_JDR_Ciorba\CADD\Shts\D264B84-sht-elev_02.dgn