PLAN — SURVEYED | PLOTTED | ALIGNMENT CHECKED | RT. OF WAY CHECKED | CADD FILE NAME | NOTE BOOK | NO. | BY | DATE

PROFILE — SURVEYED | PLOTTED | ALIGNMENT CHECKED | BAR. NOTED | STRUCTURE NOTATNS CHKD | NOTE BOOK | NO. | BY | DATE

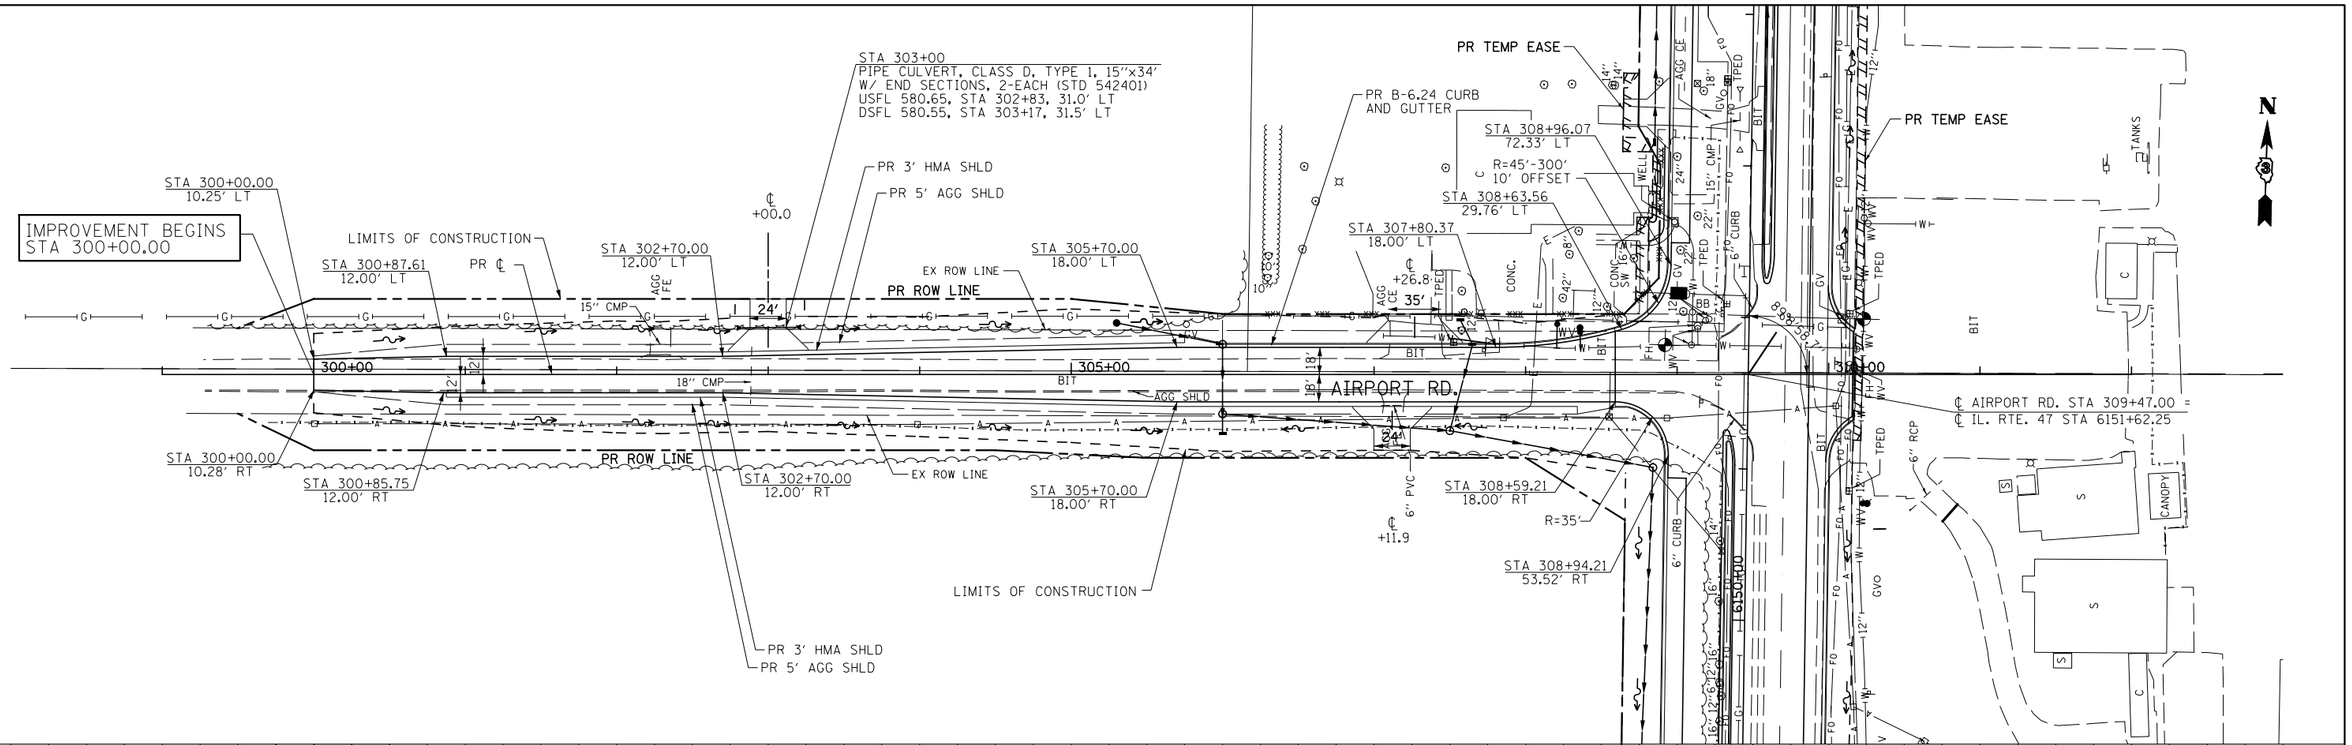

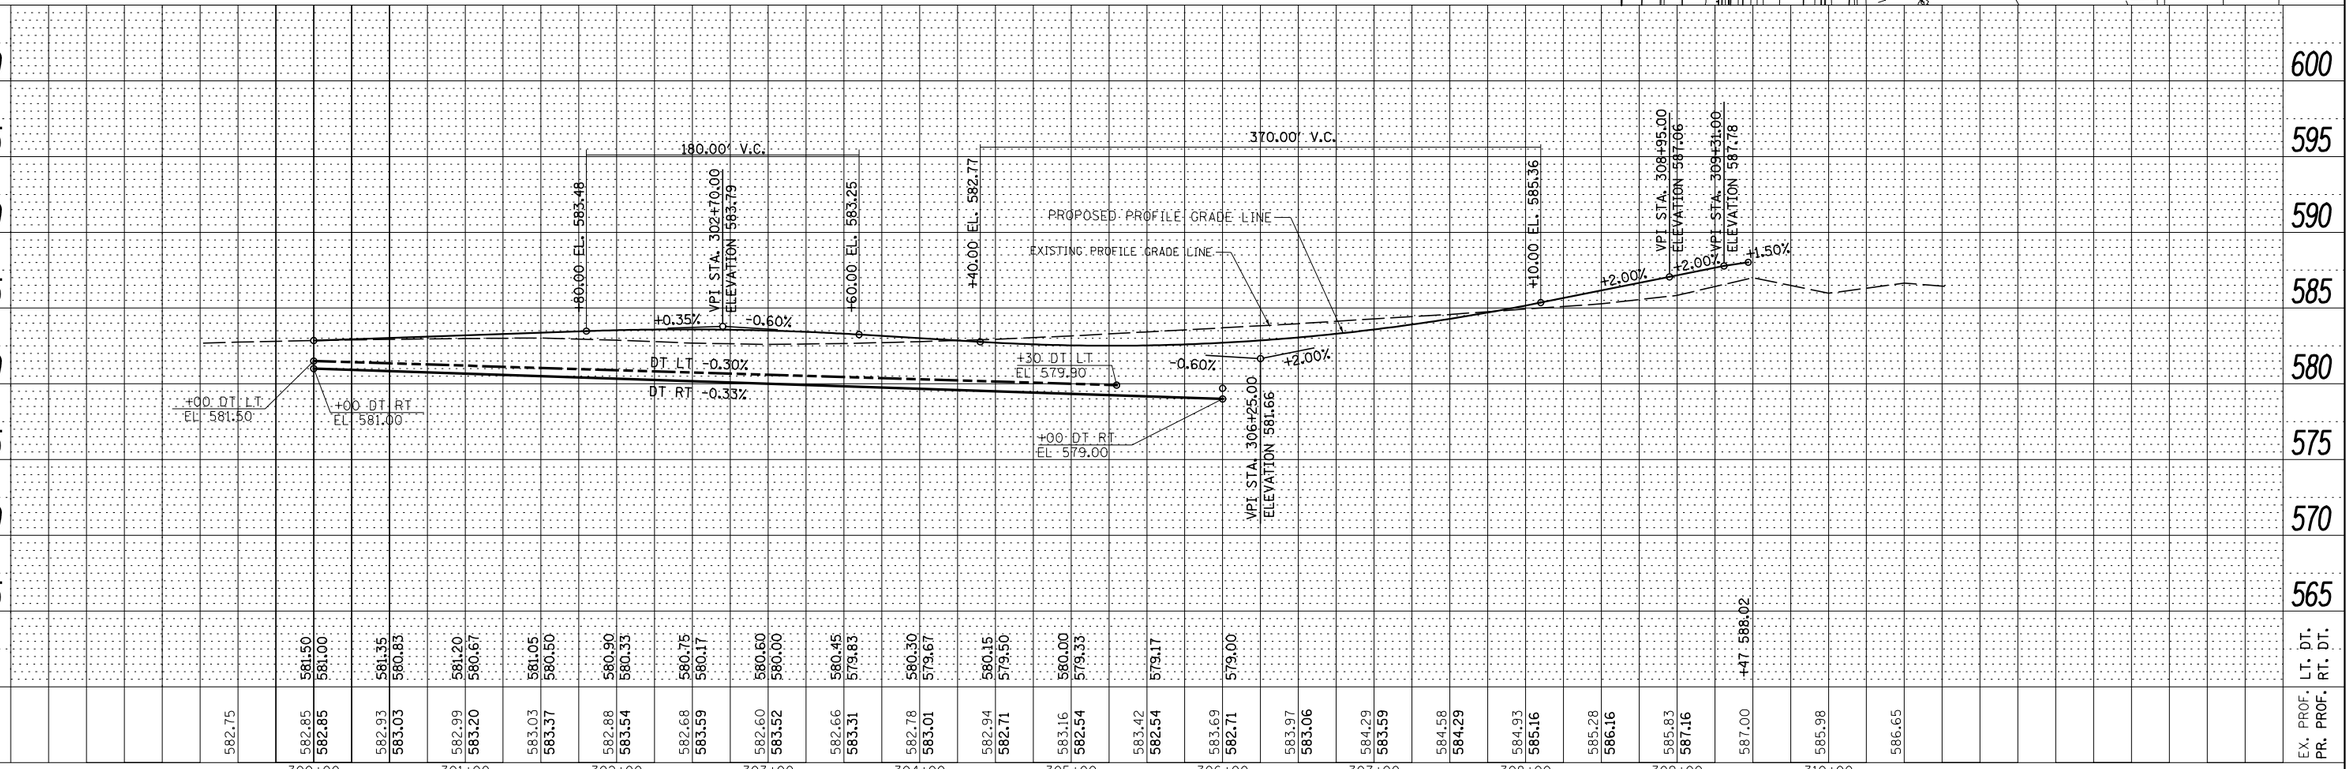

FILE NAME =	USER NAME = bdecraene	DESIGNED - HLC	REVISED -
V:\3195\66B83 (South Section)\CADD Sheets\0366B83-sht-plnprf-31.dgn	DRAWN - HLC	REVISED -	
SHT_PLNPROF	PLOT SCALE = 100.0000 ' / in.	CHECKED - CAS	REVISED -
	PLOT DATE = 8/6/2013	DATE - 7/15/2013	REVISED -

STATE OF ILLINOIS
DEPARTMENT OF TRANSPORTATION

AIRPORT RD.
PLAN & PROFILE

SCALE: H=50 V=5 | SHEET 31 OF 34 SHEETS | STA. 300+00.00 TO STA. 309+47.00

F.A.P. RTE.	SECTION	COUNTY	TOTAL SHEETS	SHEET NO.
326	(110)R, BR & BR-1	GRUNDY	644	142
		CONTRACT NO. 66B83		
	ILLINOIS FED. AID PROJECT			