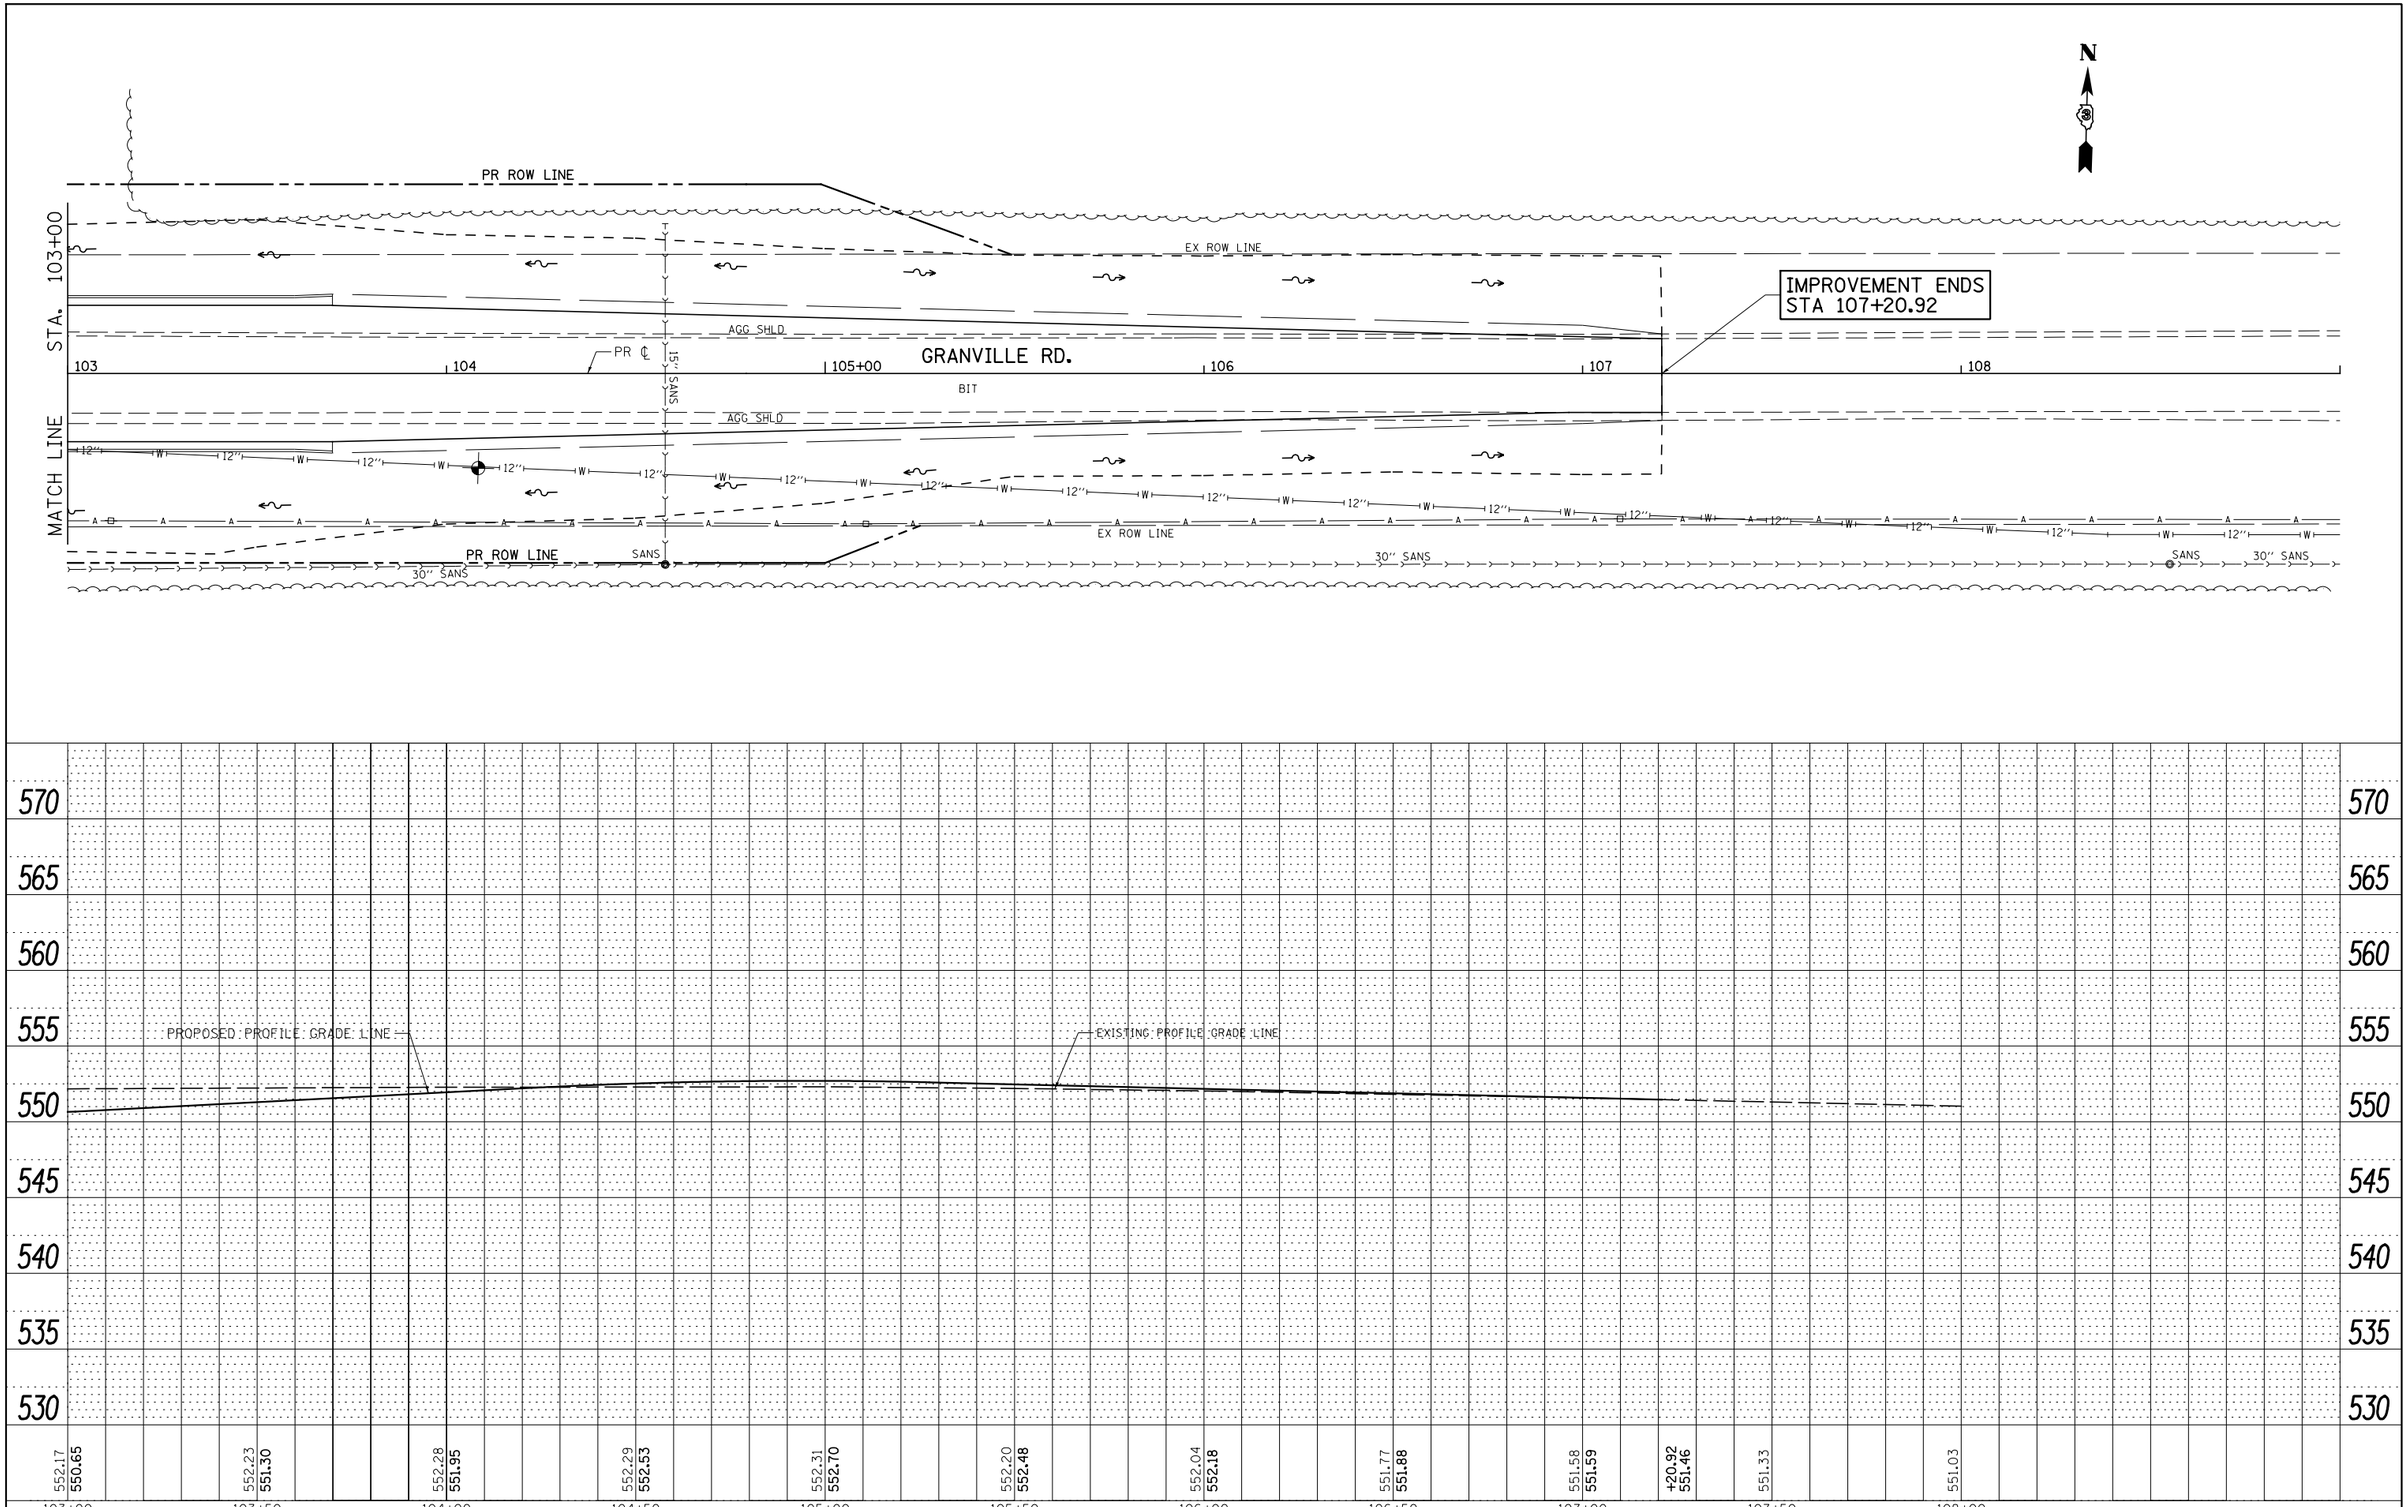

PLAN — NOTE BOOK NO. — SURVEYED — PLOTTED — ALIGNMENT CHECKED — RT. OF WAY CHECKED — CADD FILE NAME — BY — DATE

PROFILE — NOTE BOOK NO. — SURVEYED — PLOTTED — GRADES CHECKED — B.M. NOTED — STRUCTURE NOTAT'NS CHKD — BY — DATE

FILE NAME = V:\3195\66B83 (South Section)\CADD Sheets\SHT_PLNPROF	USER NAME = bdecraene	DESIGNED - LRS	REVISED -
	0366B83-sht-drain-29.dgn	DRAWN - SRH/RMD	REVISED -
	PLOT SCALE = 40.0000 ' / in.	CHECKED - DJD	REVISED -
	PLOT DATE = 8/6/2013	DATE - 7/15/2013	REVISED -

STATE OF ILLINOIS
DEPARTMENT OF TRANSPORTATION

GRANVILLE RD.
STORM SEWER AND UTILITIES PLAN & PROFILE

SCALE: H=20 V=5 | SHEET 29 OF 35 SHEETS | STA. 103+00 TO STA. 109+00

F.A.P. RTE.	SECTION	COUNTY	TOTAL SHEETS	SHEET NO.
326	(110)R, BR & BR-1	GRUNDY	644	227

CONTRACT NO. 66B83

ILLINOIS FED. AID PROJECT