| FINAL SURVEY | | BY | DATE |
|---|---|---|---|
| | SURVEYED | | |
| | PLOTTED | | |
| NOTE BOOK | TEMPLATE | | |
| | AREAS | | |
| NO. | AREAS CHECKED | | |

| ORIGINAL SURVEY | | BY | DATE |
|---|---|---|---|
| | SURVEYED | | |
| | PLOTTED | | |
| NOTE BOOK | TEMPLATE | | |
| | AREAS | | |
| NO. | AREAS CHECKED | | |

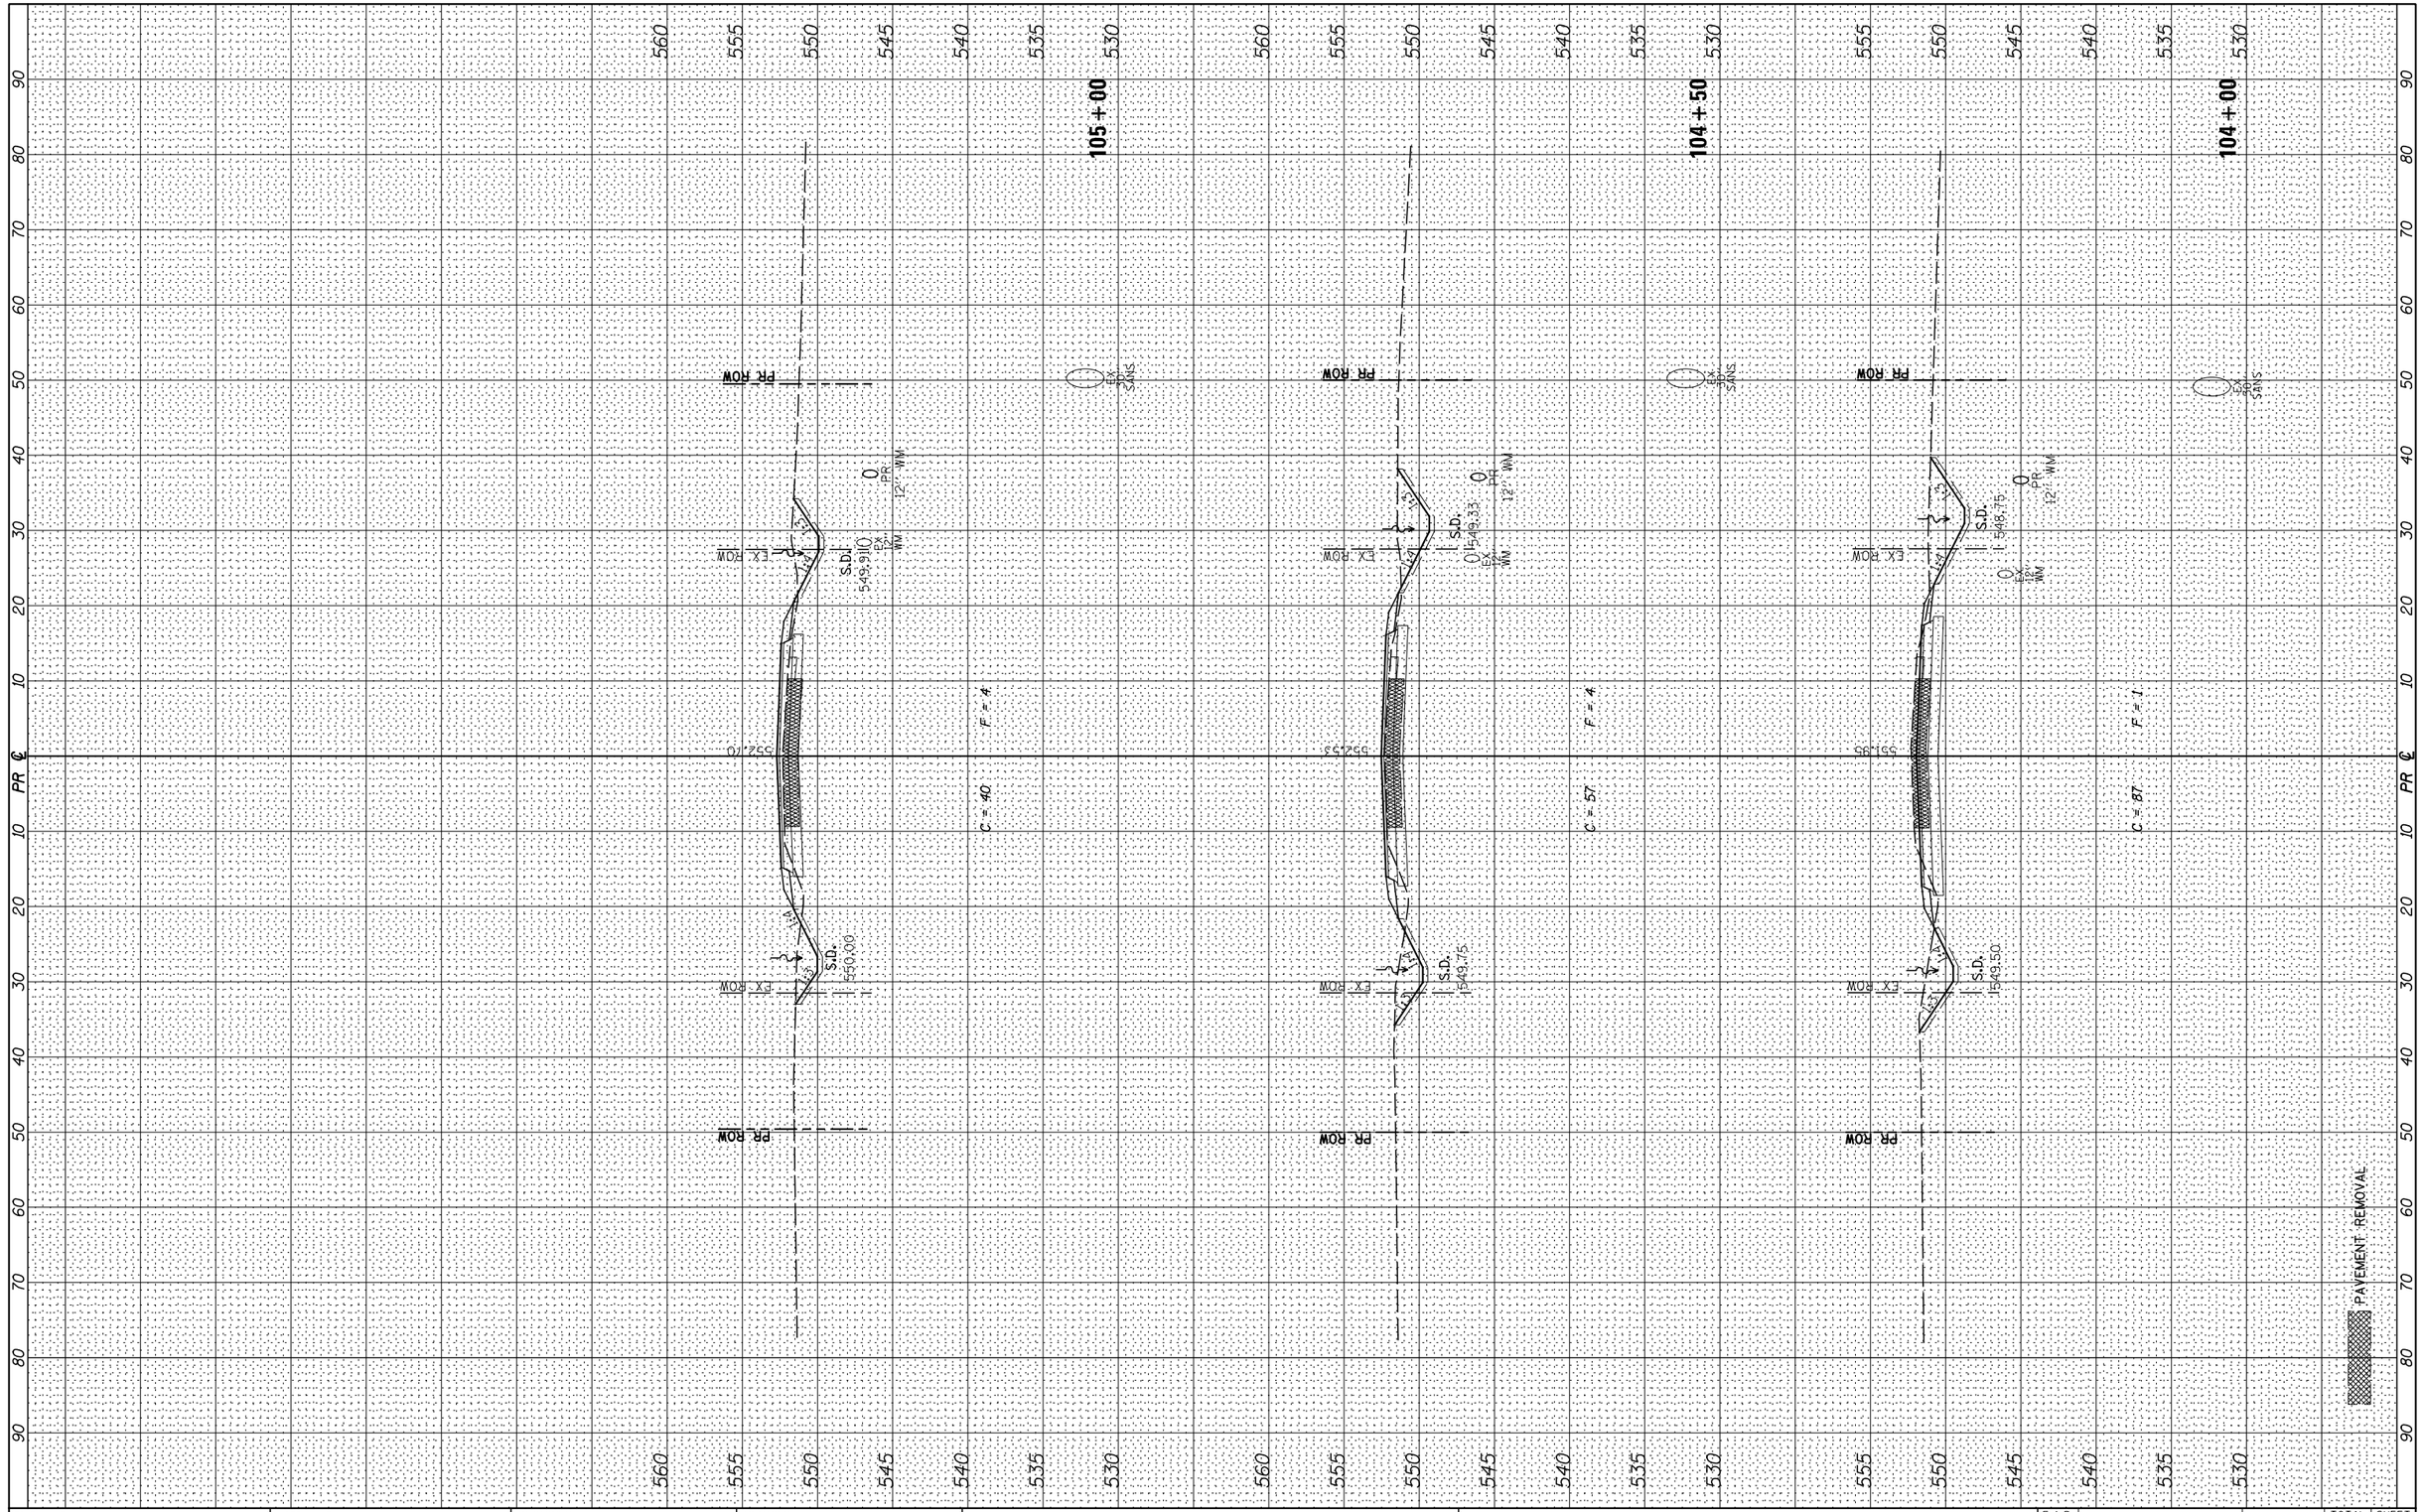


| | | | |
|---|---|---|---|
| FILE NAME = V:\3195\66B83 (South Section)\CADD Sheets\D366B83-sht-xssht-Granville.dgn | USER NAME = bdecraene | DESIGNED - | REVISED - |
| | | DRAWN - | REVISED - |
| | PLOT SCALE = 20.0000 ' / in. | CHECKED - | REVISED - |
| XS_SHEET VERTICAL | PLOT DATE = 8/5/2013 | DATE - | REVISED - |

**STATE OF ILLINOIS**
**DEPARTMENT OF TRANSPORTATION**

**GRANVILLE ROAD CROSS SECTIONS**

SCALE: H=10 V=5 | SHEET 4 OF 6 SHEETS | STA. 104+00 TO STA. 105+00

| F.A.P. RTE. | SECTION | COUNTY | TOTAL SHEETS | SHEET NO. |
|---|---|---|---|---|
| 326 | (110)R, BR & BR-1 | GRUNDY | 644 | 627 |
| | | CONTRACT NO. 66B83 | | |
| | | ILLINOIS | FED. AID PROJECT | |